
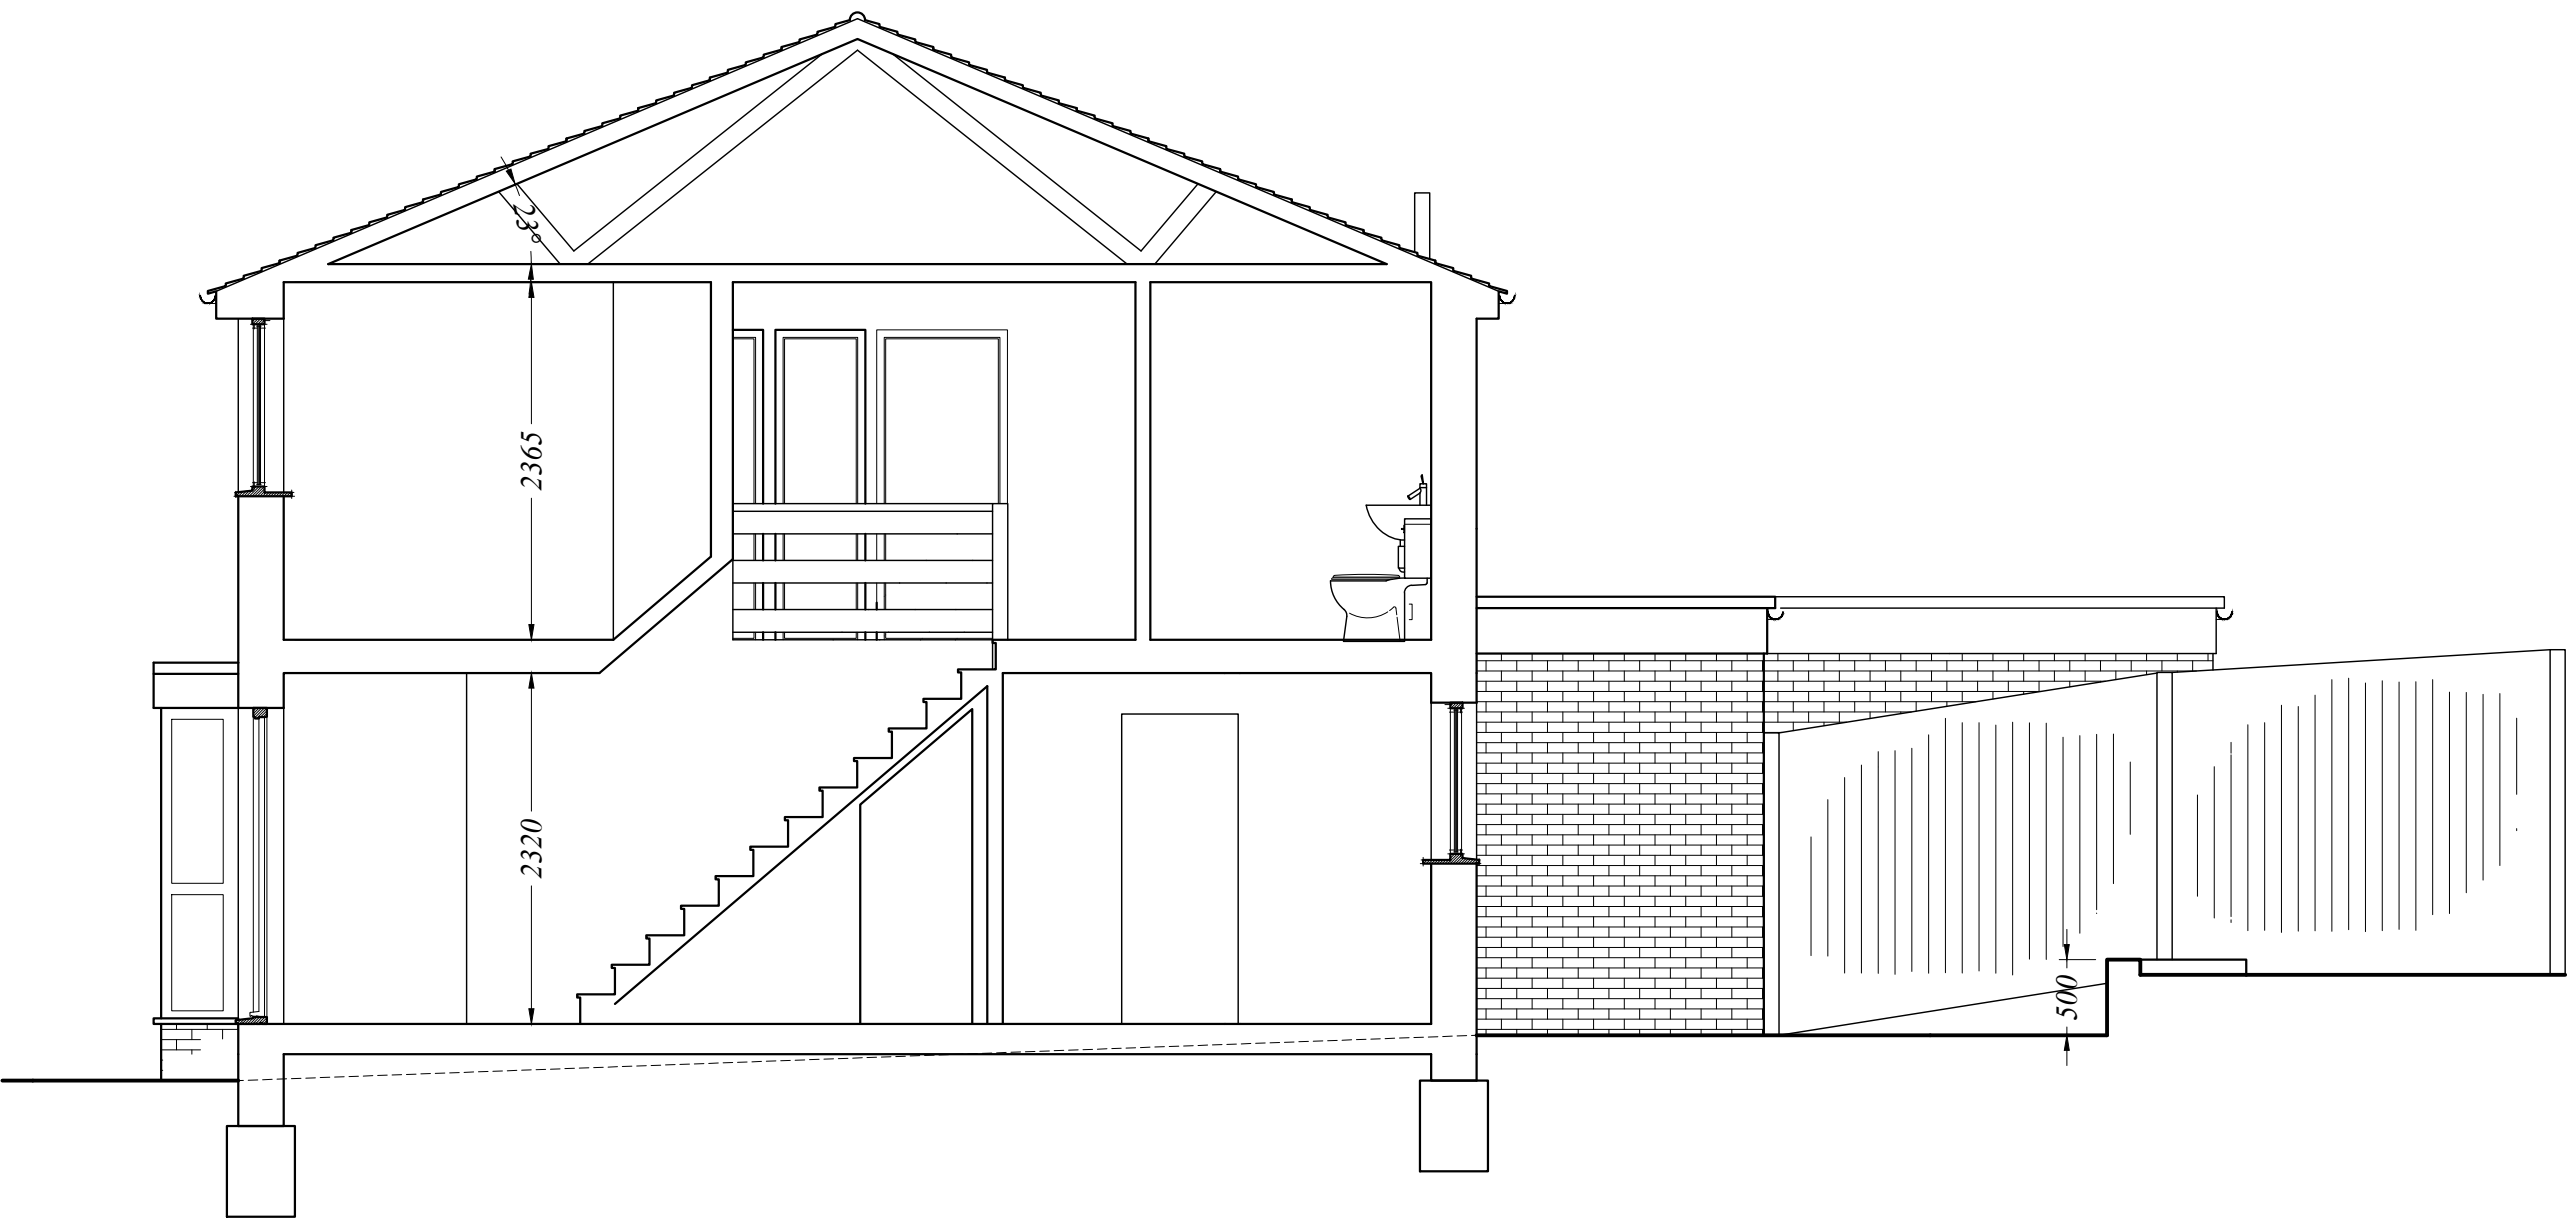


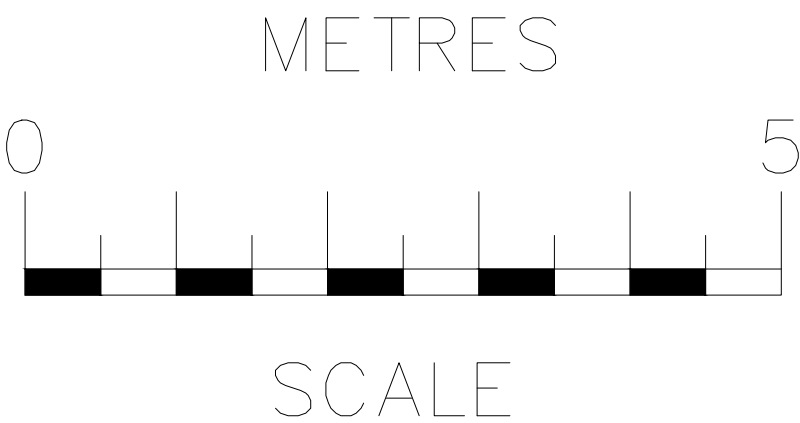

Section A-A

rev	date	description		
RB Design Corner Cottage, The Limes, Felbridge, East Grinstead, RH19 2QY Tel: 01342 523 766 Mob 07988 998 928 e-mail: info@routbonditchdesign.co.uk				
project	date	drawings	date	job no
39 Rowan Walk, Crawley Down, CRAWLEY, RH10 4JW	05.11.24	WORKS		
client	scale 1:50	SECTION A-A EXISTING	drawing no	PLN 04
Mr & Mrs Matthews				