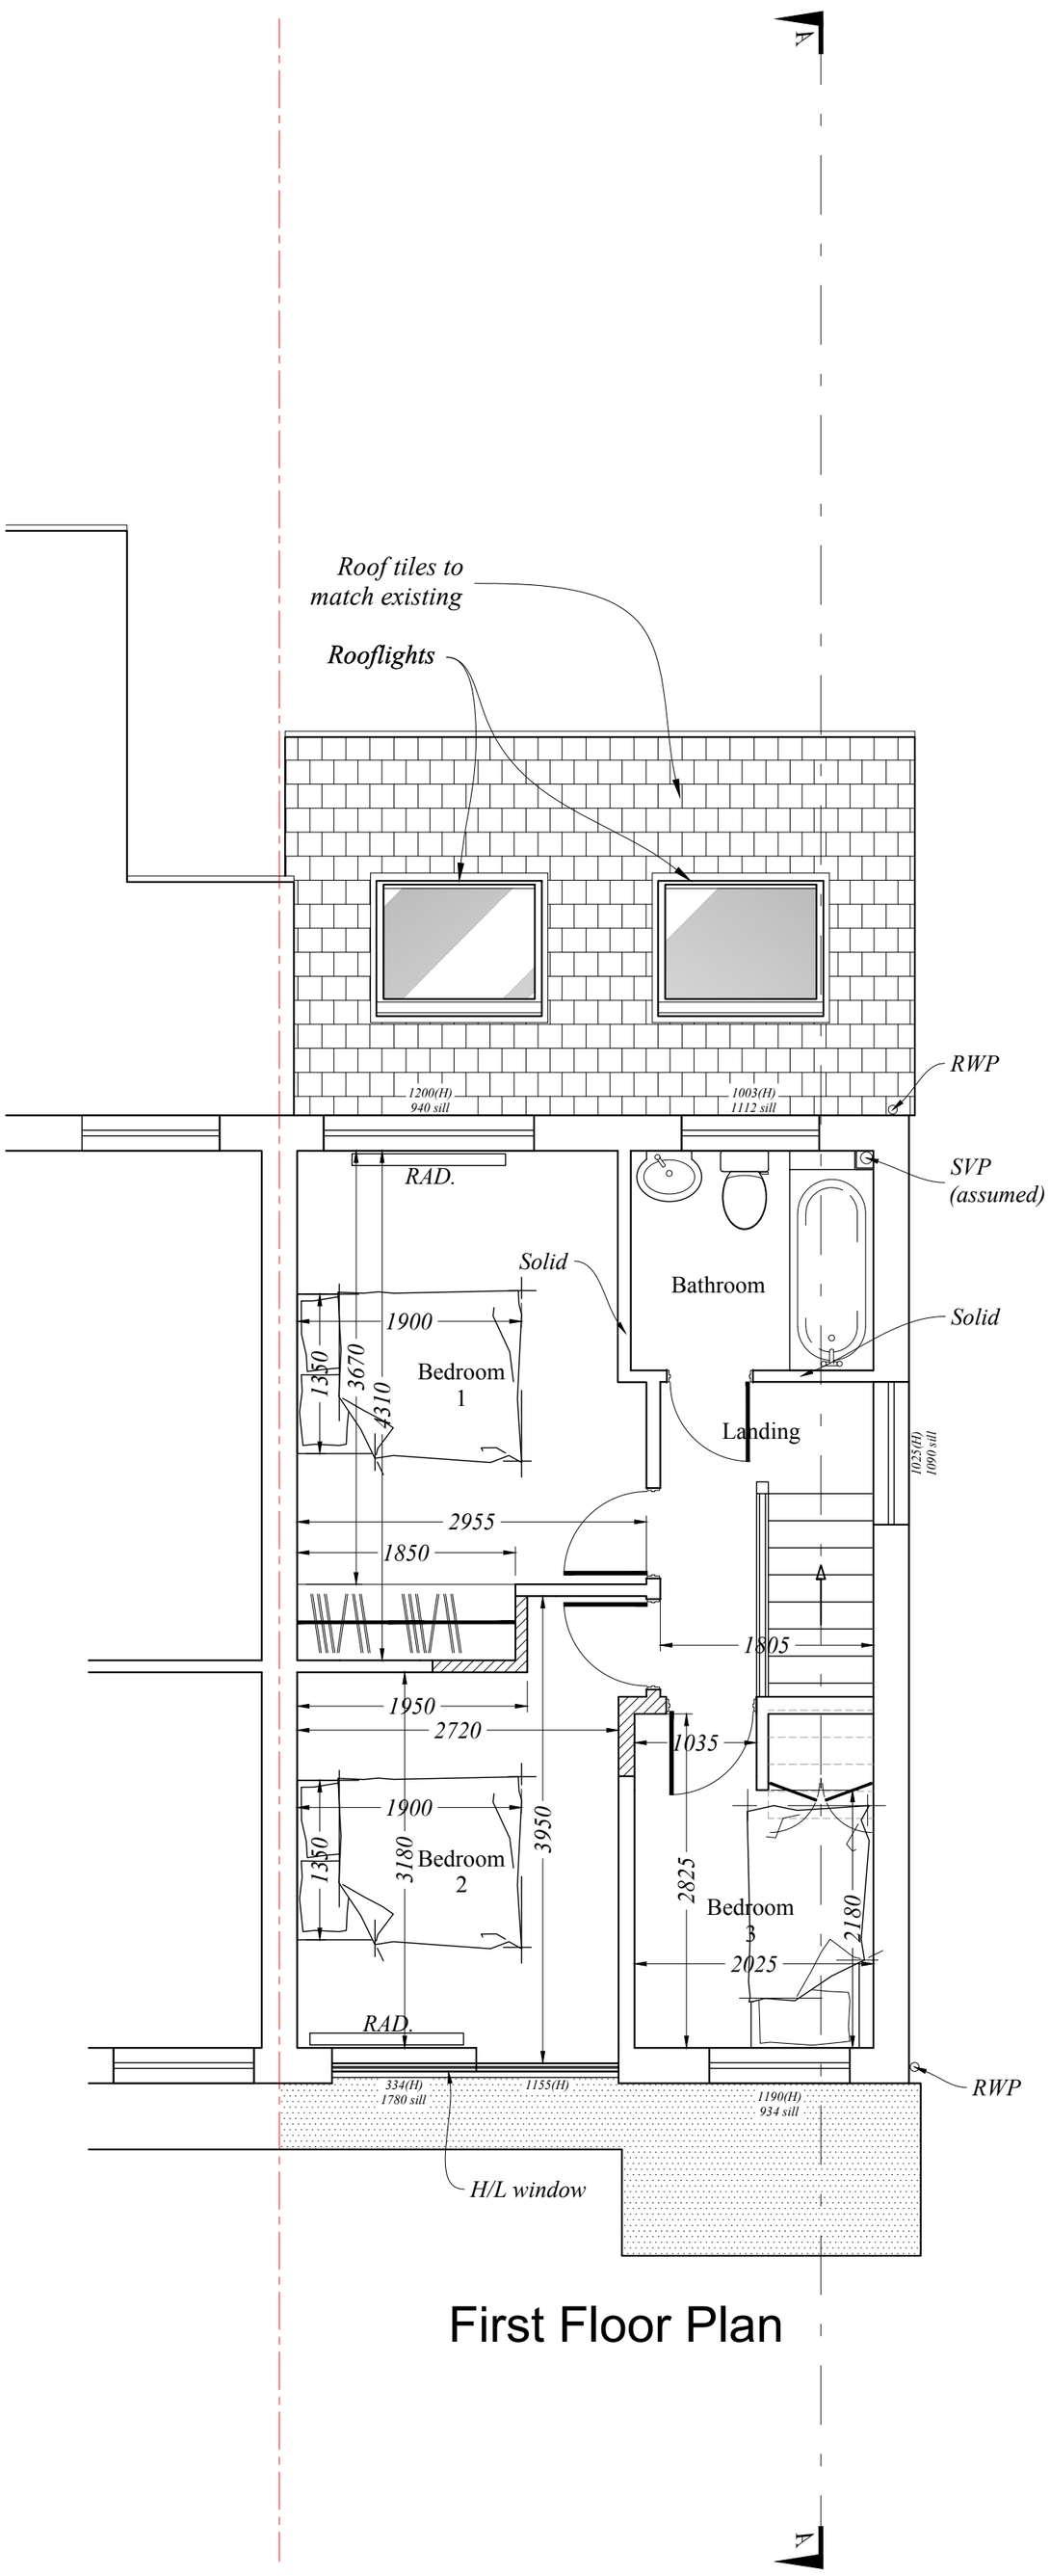


First Floor Plan

First floor notes:

* Joists direction unknown

METRES

0 5

SCALE

rev	date	description

RB Design
Corner Cottage, The Limes, Felbridge, East Grinstead, RH19 2QY
Tel: 01342 523 766 Mob 07988 998 928 e.mail: info@rossbowditchdesign.co.uk

project	drawing	date	job no
39 Rowan Walk, Crawley Down, CRAWLEY, RH10 4JW client : Mr & Mrs Matthews	WORKS PLANS PROPOSED	05.11.24 scale @ 1:50	drwg no PLN 06