


planning history:

24 Stanford Avenue:
DM/17/1506 | Single storey side/rear extensions.


26 Stanford Avenue:
DM/20/0568 | Proposed rear dormer extension to roof.

48 Stanford Avenue:
07/03708/FUL | Conversion of loft to create new ensuite bedroom with dormer to rear and rooflights to front of property

50 Stanford Avenue:
06/02664/FUL | Single storey 'lean-to' type conservatory at rear of existing property.

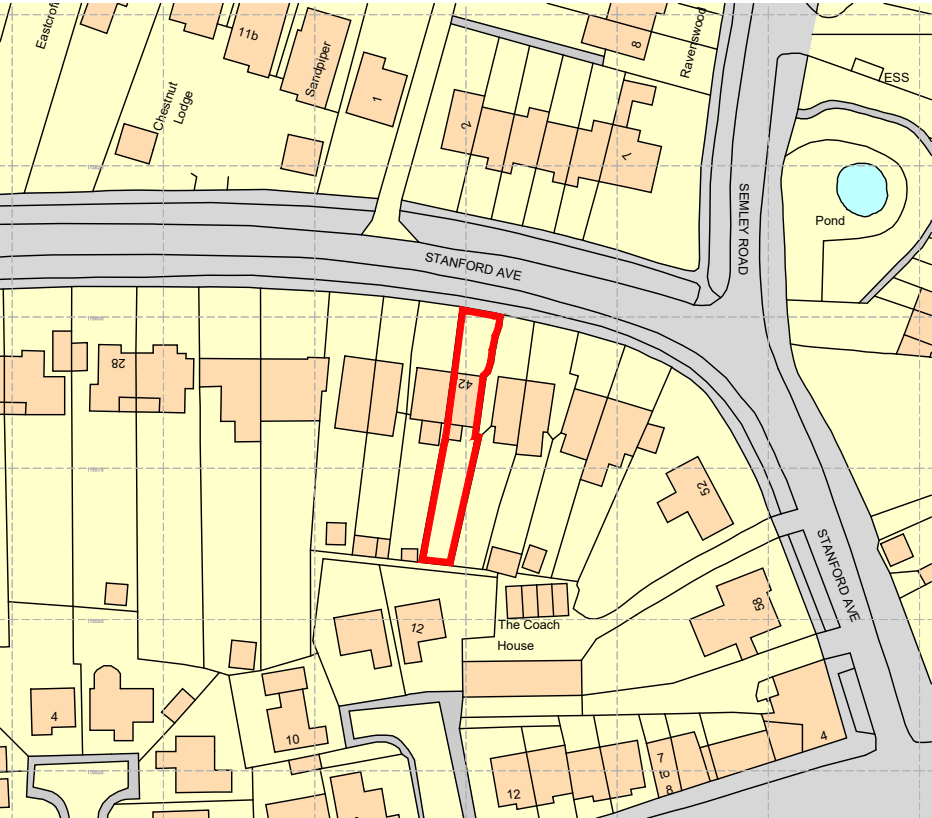

site location plan

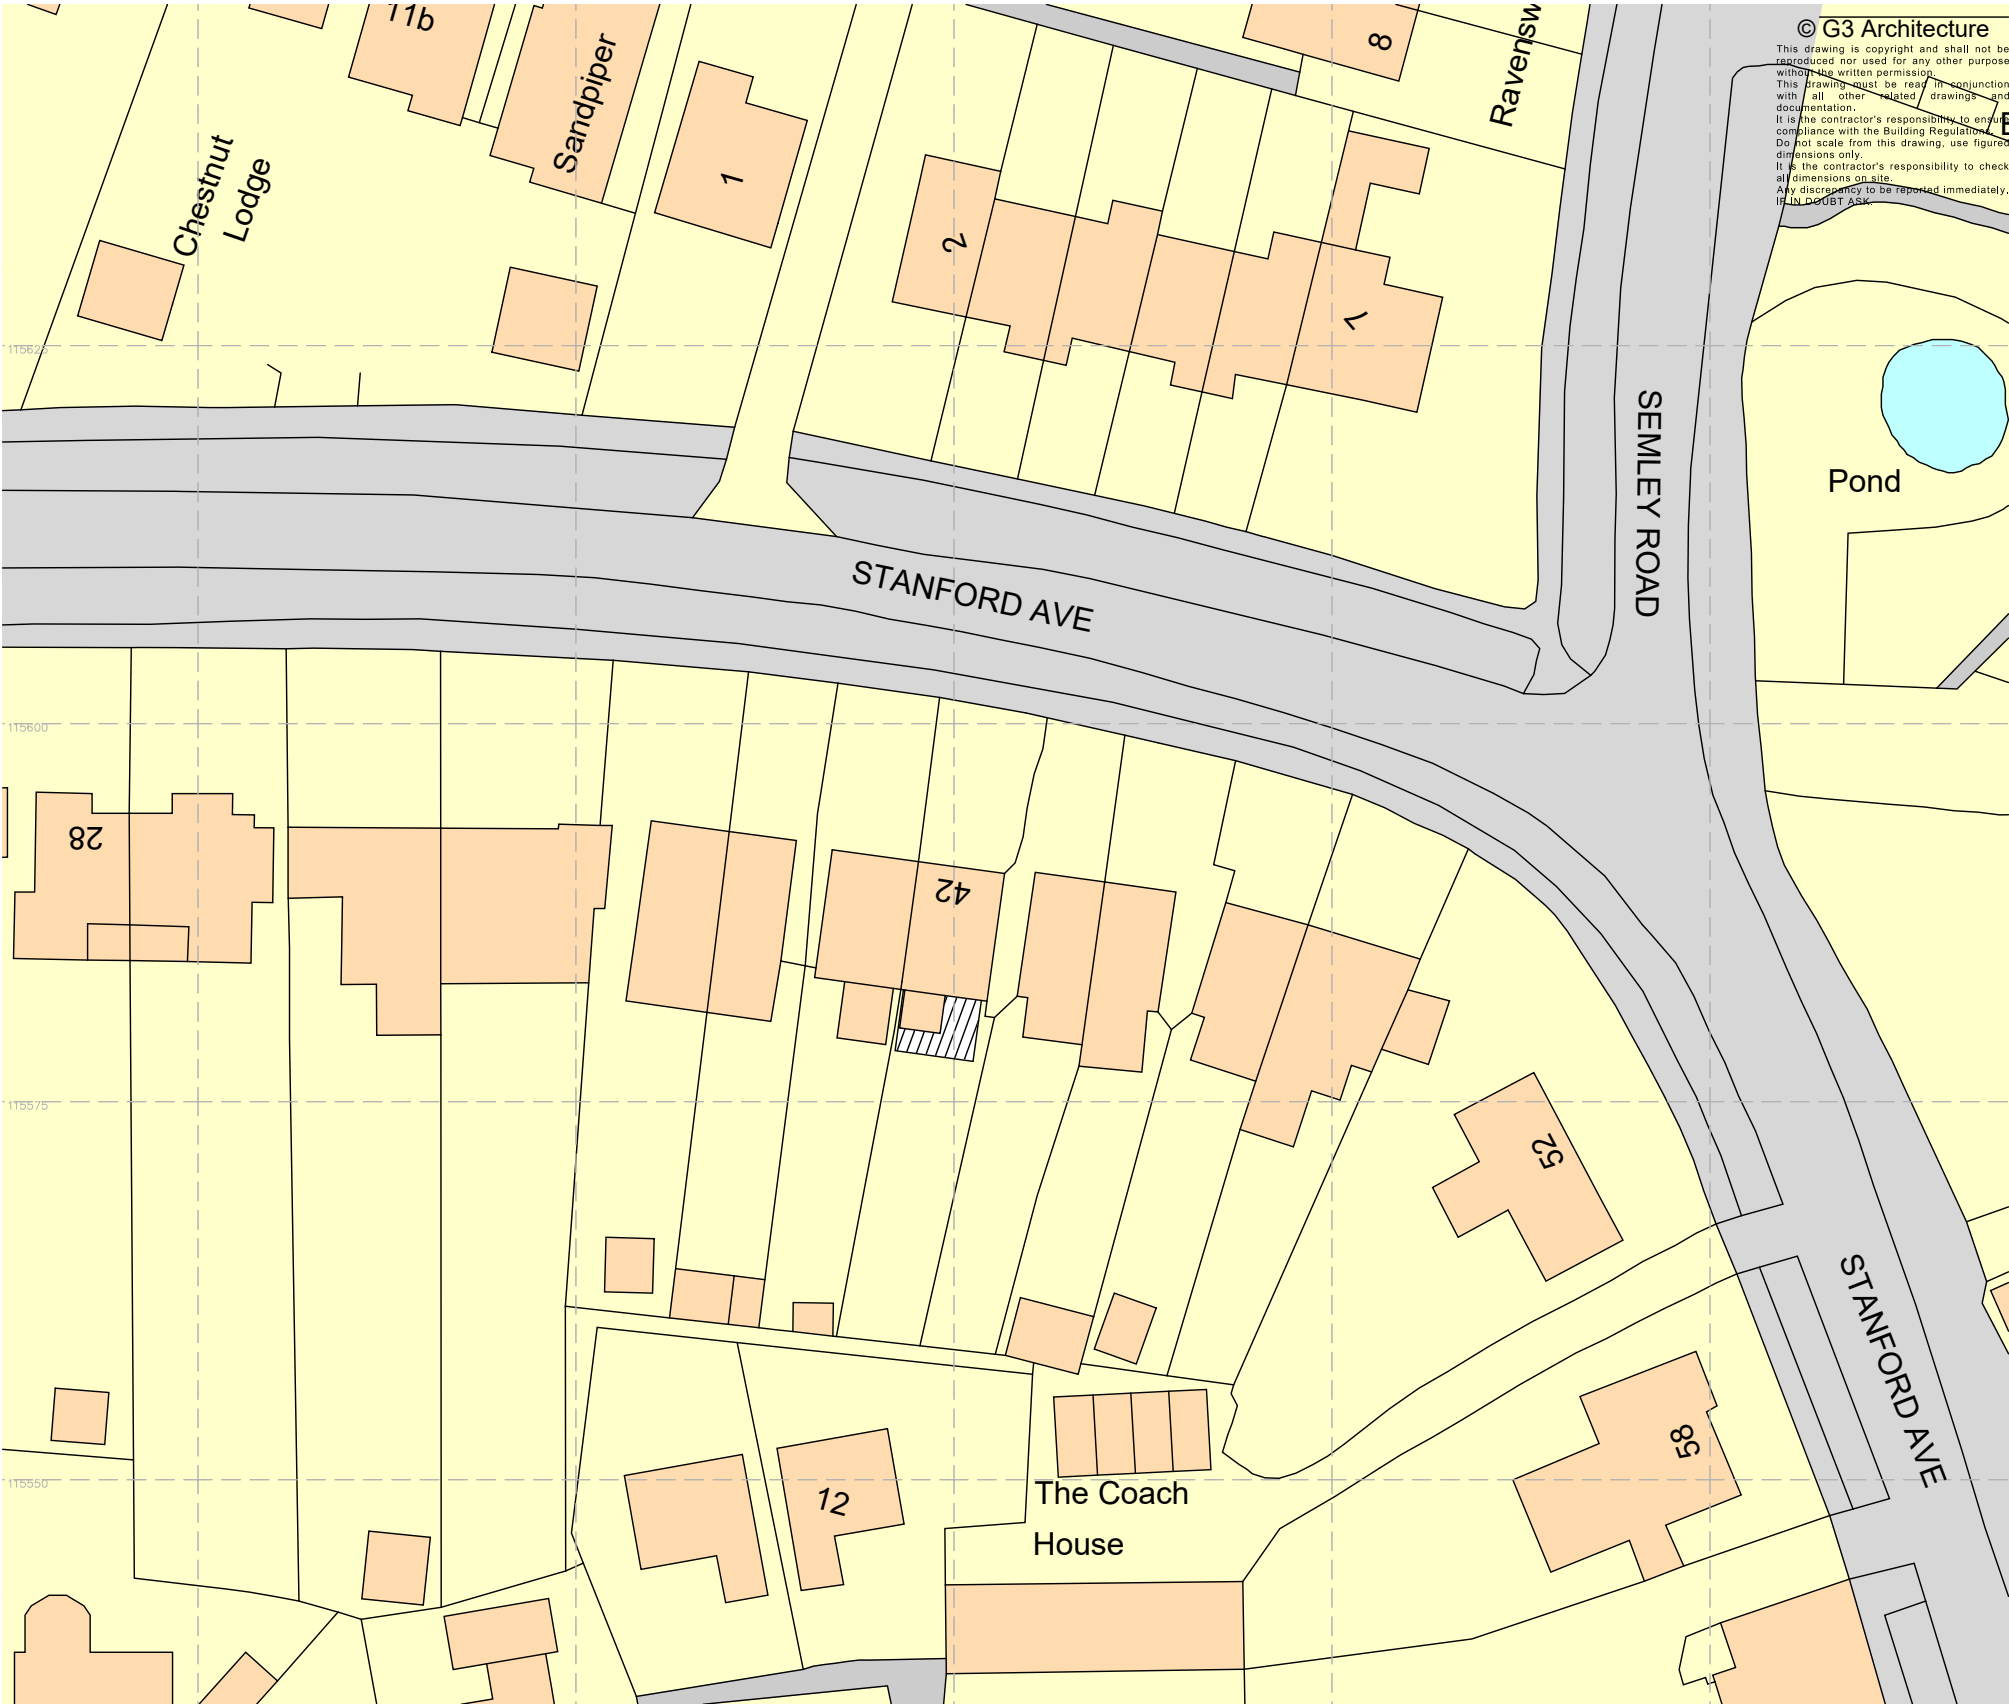


block plan



Ordnance Survey, (c) Crown Copyright 2025.
All rights reserved. Licence number 100022432

Note: a separate Householder Planning application has been submitted for works relating to the rear extension

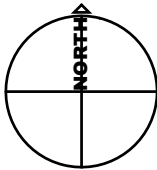

notes + revisions				client + project	title	scale	number
				Mr. J. Beeby & Mr. L. Trenaman	Location + Block Plans	1 : 500/1250 @ A3	2543.LP01
				42 Stanford Avenue		date	status
				Hassocks		20.03.2025	OS