





front elevation  
north

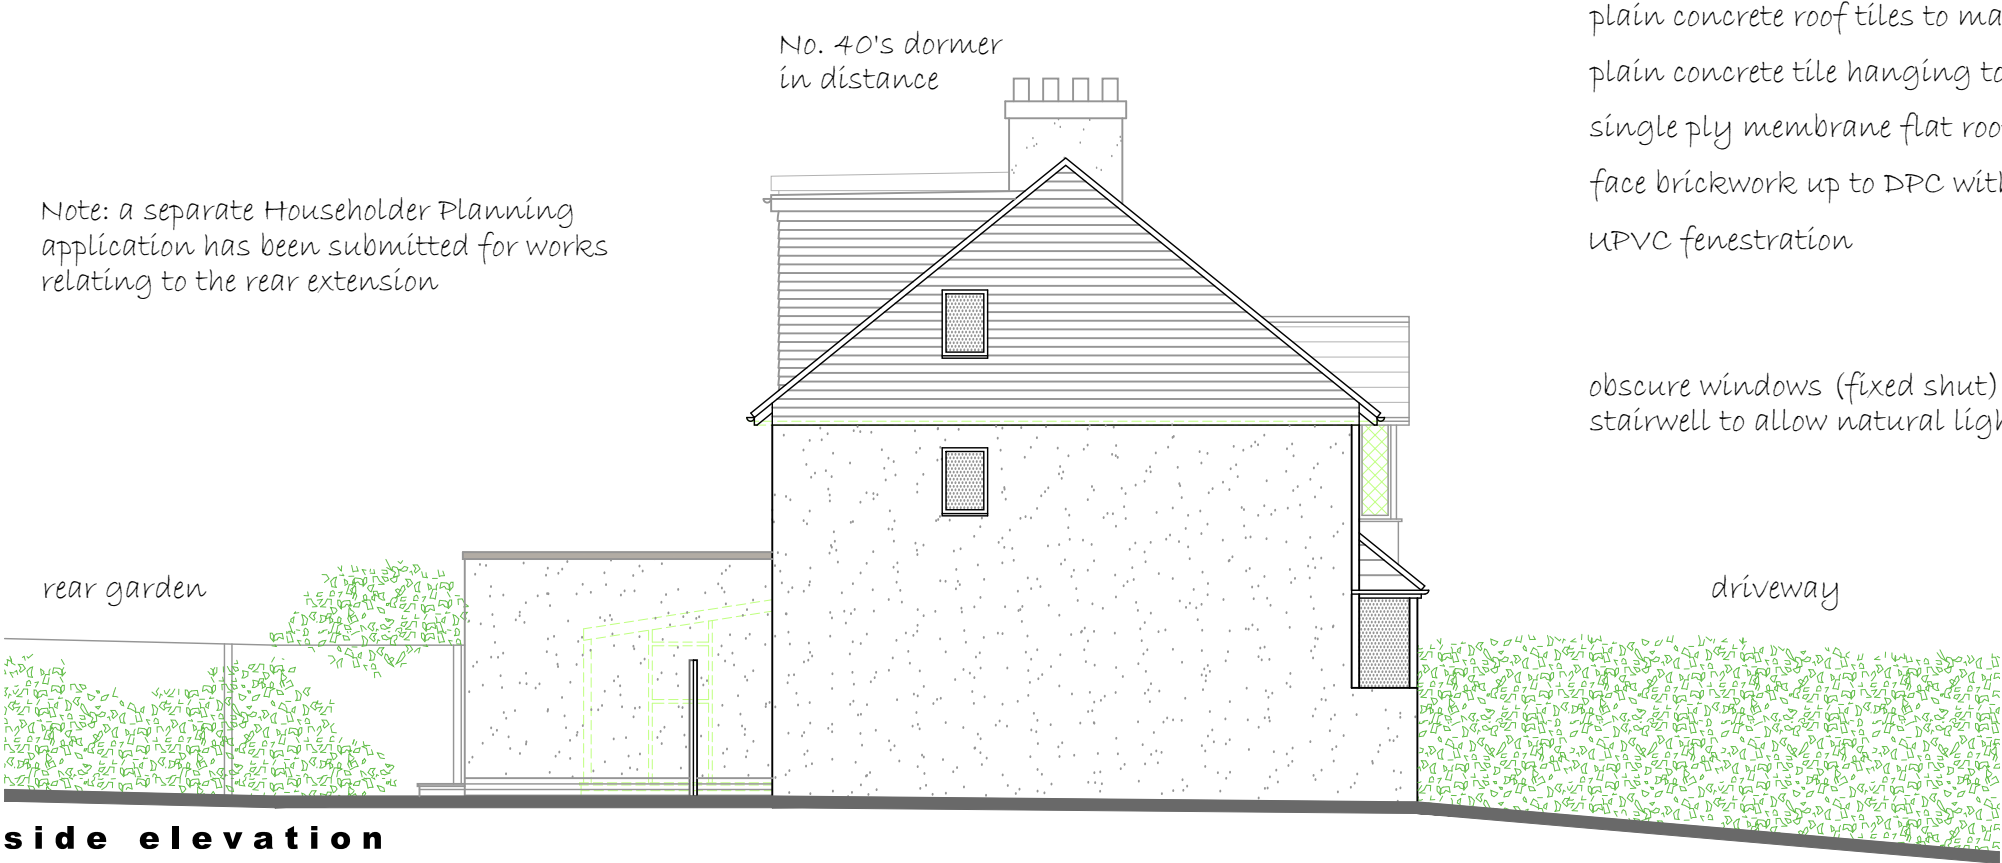

side elevation  
east

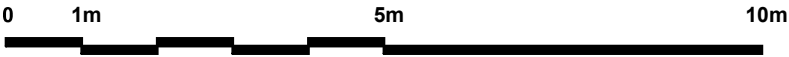

- plain concrete roof tiles to match existing
- plain concrete tile hanging to gable end + dormer cheeks
- single ply membrane flat roof concealed by parapet
- face brickwork up to DPC with smooth white render above
- UPVC fenestration
- obscure windows (fixed shut) over stairwell to allow natural light

© G3 Architecture  
This drawing is copyright and shall not be reproduced nor used for any other purpose without the written permission.  
This drawing must be read in conjunction with all other related drawings and documentation.  
It is the contractor's responsibility to ensure compliance with the Building Regulations.  
Do not scale from this drawing, use figured dimensions only.  
It is the contractor's responsibility to check all dimensions on site.  
Any discrepancy to be reported immediately.  
IF IN DOUBT ASK.

| notes + revisions |  |  |  | client + project               | title                            | scale        | number    |
|-------------------|--|--|--|--------------------------------|----------------------------------|--------------|-----------|
|                   |  |  |  | Mr. J. Beeby & Mr. L. Trenaman |                                  | 1 : 100 @ A3 | 2543.PL06 |
|                   |  |  |  | 42 Stanford Avenue             |                                  | date         | status    |
|                   |  |  |  | Hassocks                       | Proposed Front + Side Elevations | 20.03.2025   | PLANNING  |