





front elevation
north

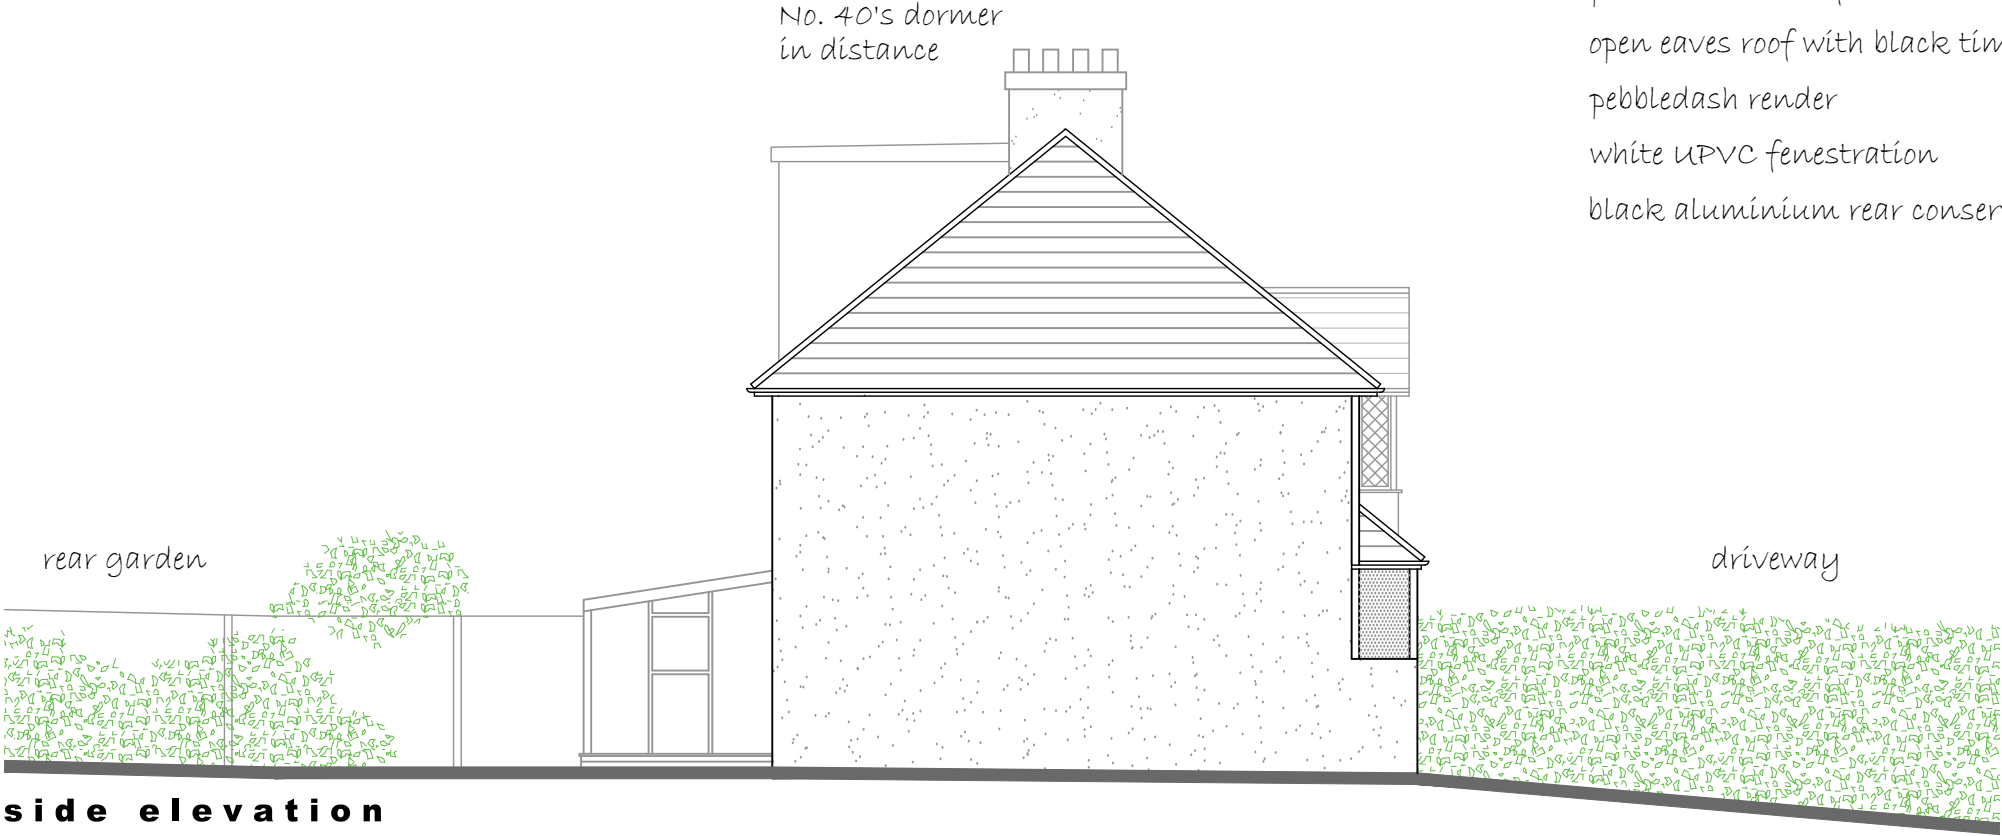

side elevation
east

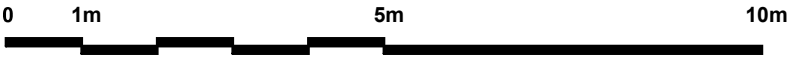

- plain concrete roof tiles
- open eaves roof with black timber fascia and UPVC rainwater goods
- pebbledash render
- white UPVC fenestration
- black aluminium rear conservatory

© G3 Architecture
This drawing is copyright and shall not be reproduced nor used for any other purpose without the written permission.
This drawing must be read in conjunction with all other related drawings and documentation.
It is the contractor's responsibility to ensure compliance with the Building Regulations.
Do not scale from this drawing, use figured dimensions only.
It is the contractor's responsibility to check all dimensions on site.
Any discrepancy to be reported immediately.
IF IN DOUBT ASK.

notes + revisions				client + project	title	scale	number
				Mr. J. Beeby & Mr. L. Trenaman		1 : 100 @ A3	2543.S05
				42 Stanford Avenue		date	status
				Hassocks	Existing Front + Side Elevations	20.03.2025	SURVEY