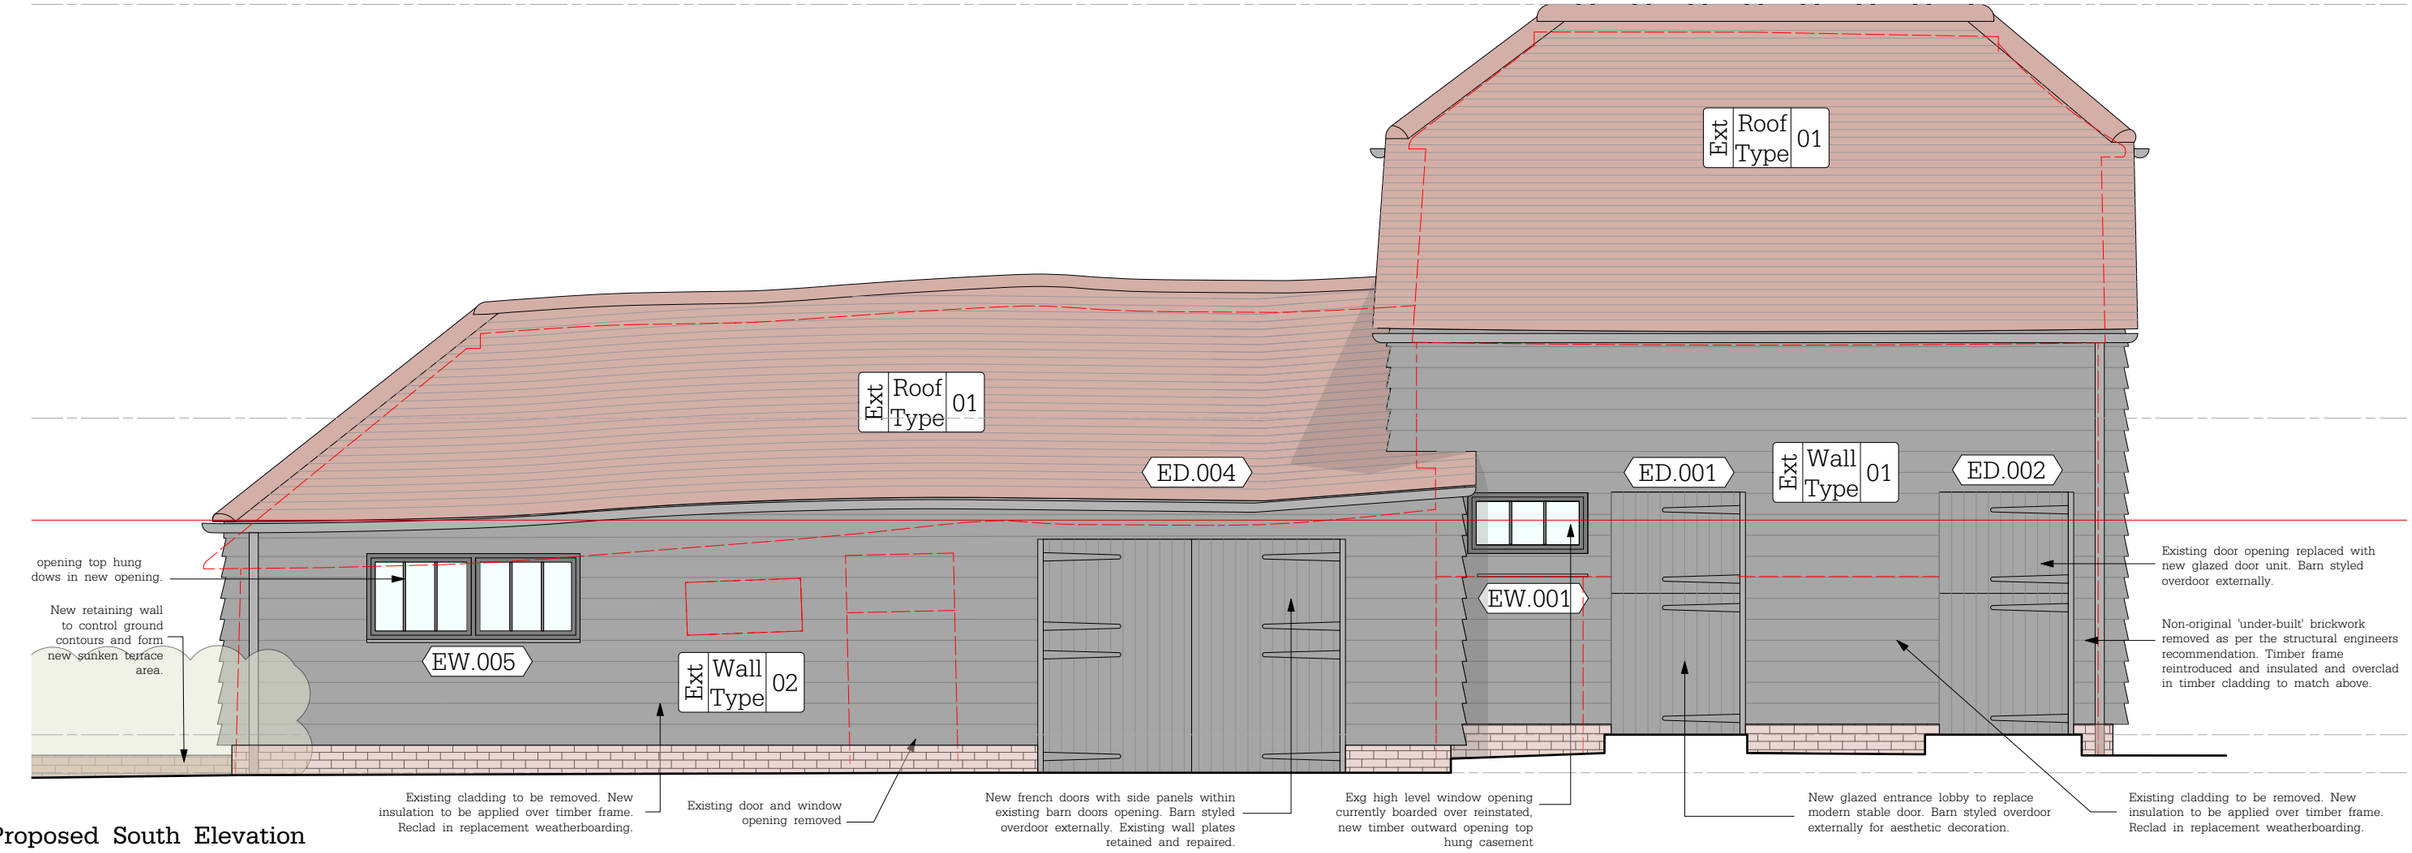


1 - Proposed South Elevation

© All rights reserved
All dimensions to be checked on site

**Lewes Office**
Cooksbridge Station House - Cooksbridge - Nr. Lewes
East Sussex - BN8 4SW

+44 (0)1273 400319
info@bakerbrown.studio
bakerbrown.studio

**Notes:**




0 0.5 1 2.5m

| Rev | Date | Description | Drwn | Chkd |
|---|---|---|---|---|
| A | 03/06/25 | Issued for Tender | LF | BB |
| B | 14/01/26 | Beam and Block added, rooflights omitted, windows amended | | |

**BakerBrown**

| Job Name | Status |
|---|---|
| Brook Farm | Tender |

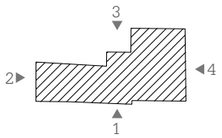Drawing Title
Proposed GA Elevations (Sheet 1 of 4)

| Drawn | Checked | Date | Scale@A3 | Job No. | Drawing Number | Rev |
|---|---|---|---|---|---|---|
| LF | BB | June 25 | 1:50 | 1490 | BB_DA_0200 | B |