


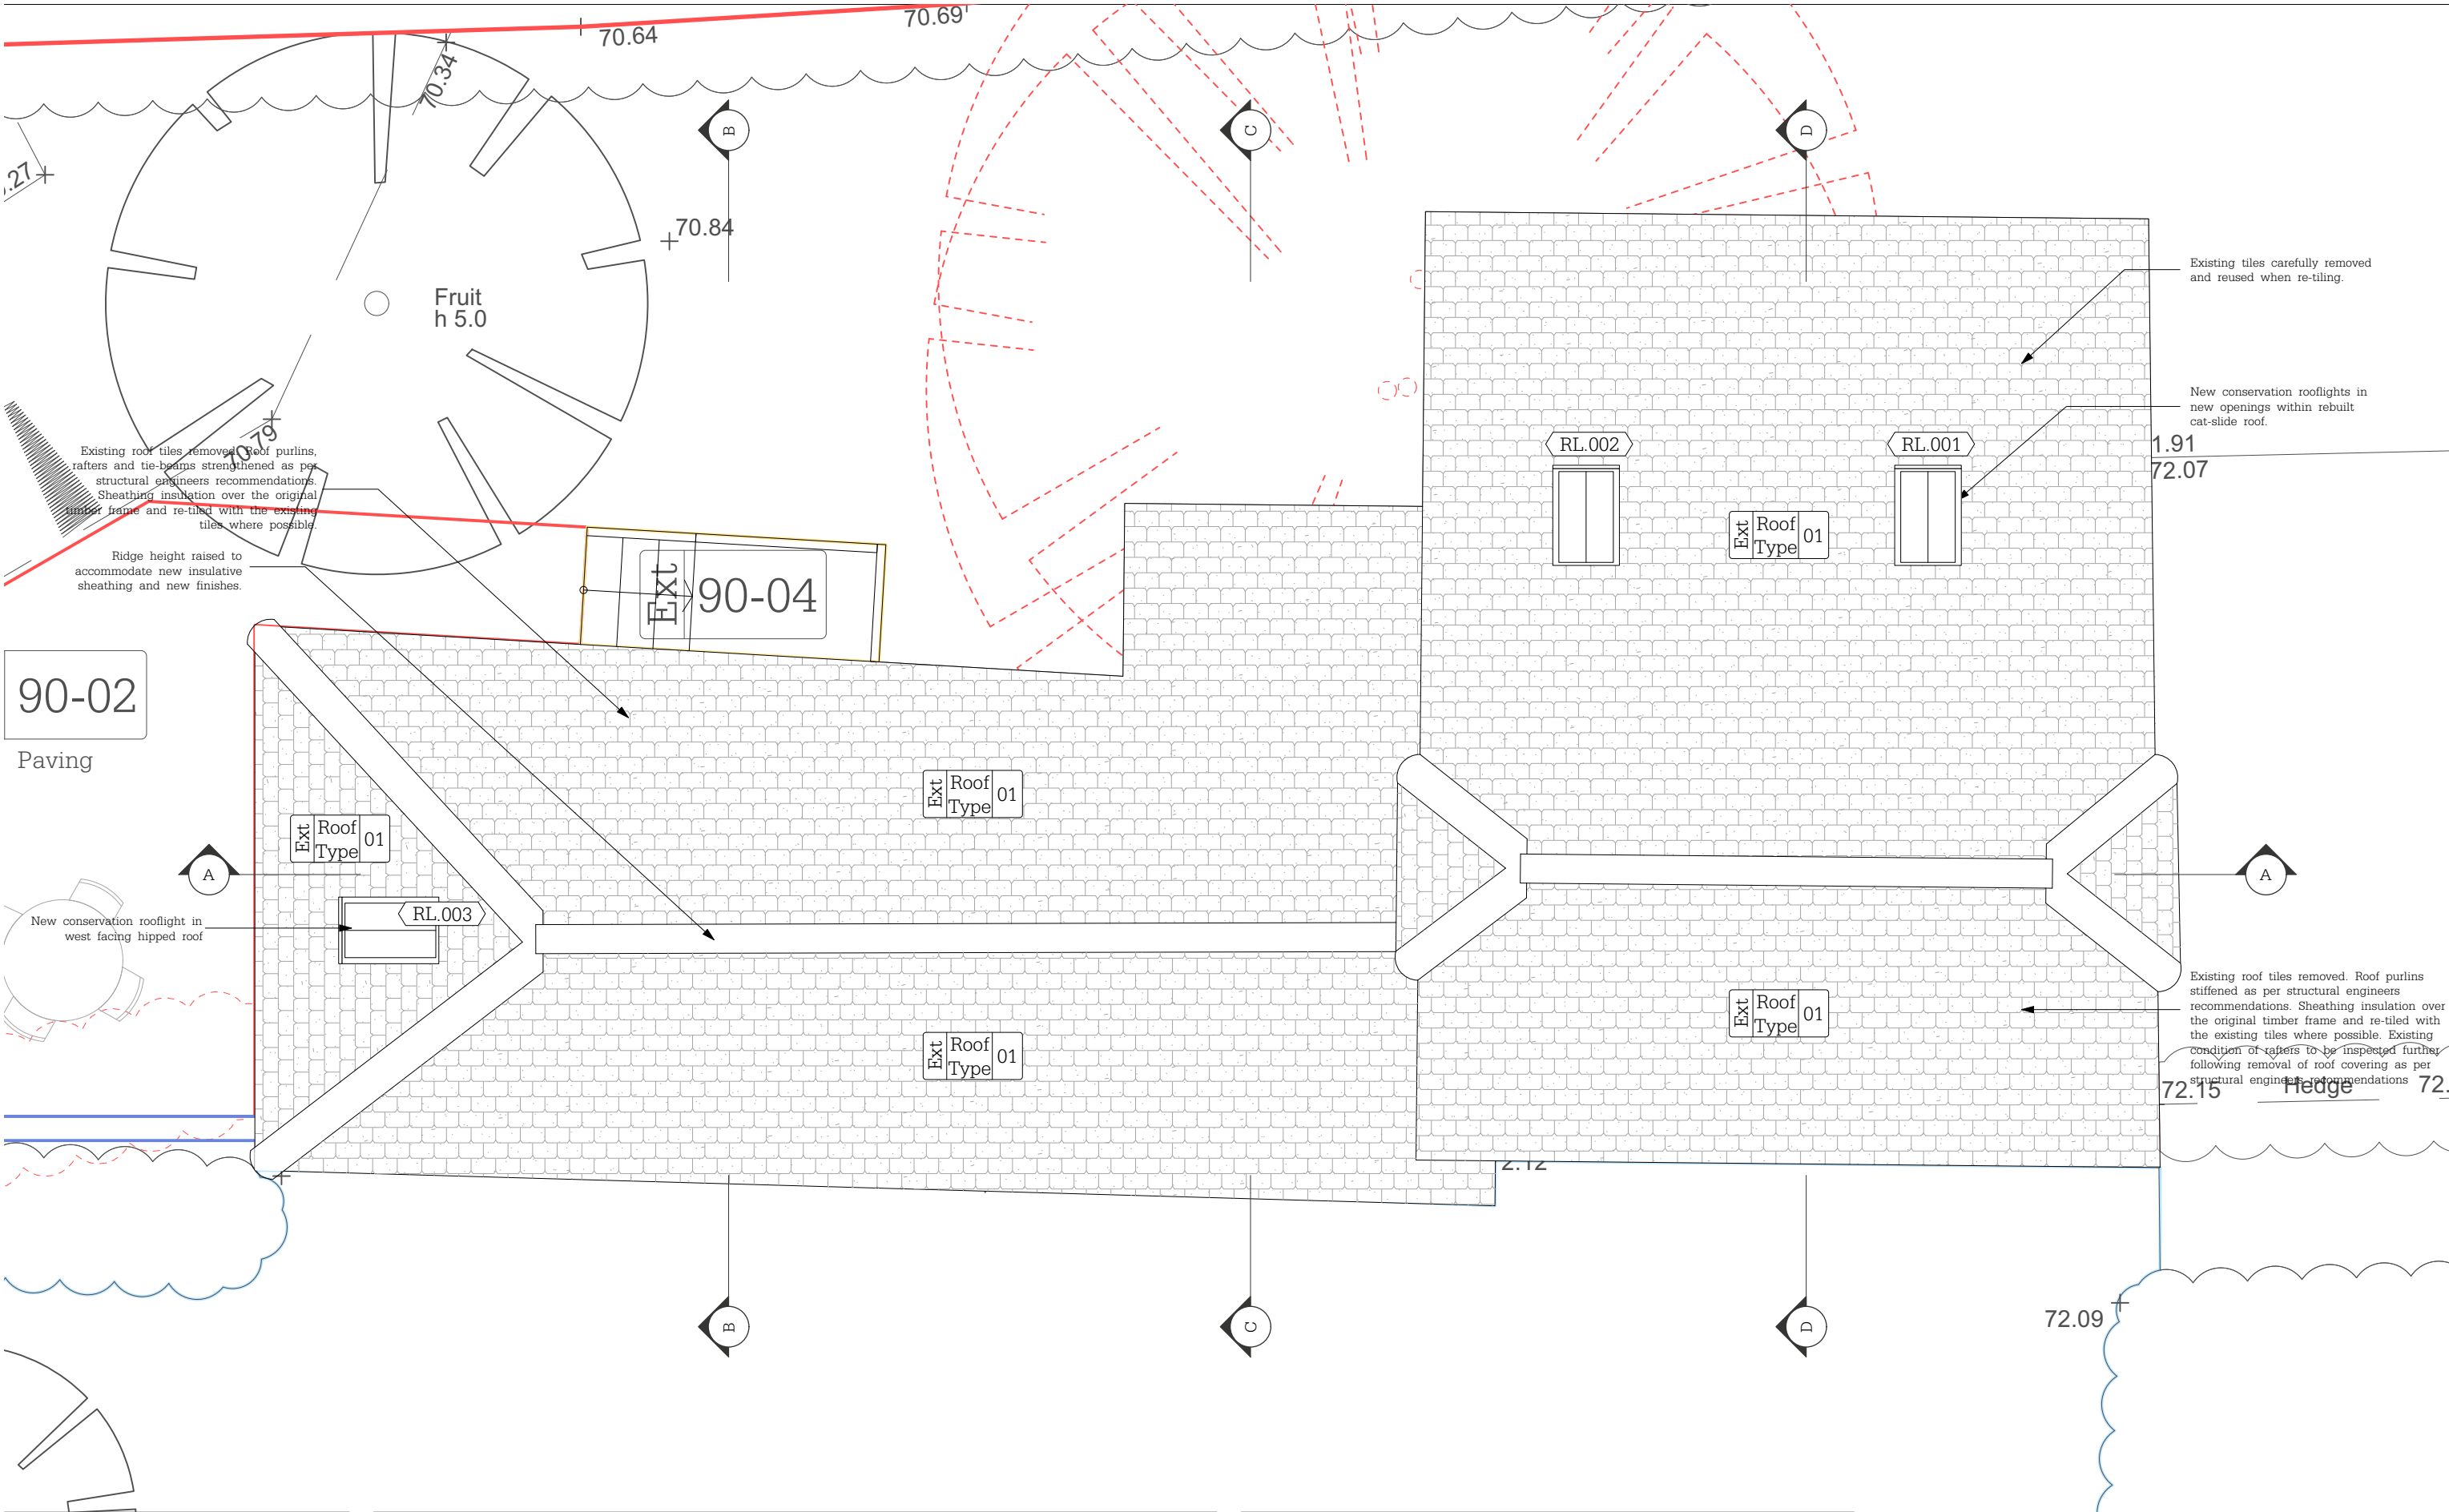

© All rights reserved
All dimensions to be checked on site

Lewes Office
Cooksbridge Station House - Cooksbridge - Nr. Lewes
East Sussex - BN8 4SW

+44 (0)1273 400319
info@bakerbrown.studio
bakerbrown.studio

Notes:

0 0.5 1 2.5m

N

Rev	Date	Description	Drwn	Chkd
A	03/06/25	Issued for Tender	LF	BB
B	14/01/26	Beam and Block added, rooflights omitted, windows amended		

BakerBrown

Job Name

Brook Farm

Drawing Title

Proposed GA Plan_Roof

Drawn

LF

Checked

BB

Date

June 25

Scale@A3

1:50

Job No.

1490

Drawing Number

BB_DA_0130

Rev

B

Status

Tender