
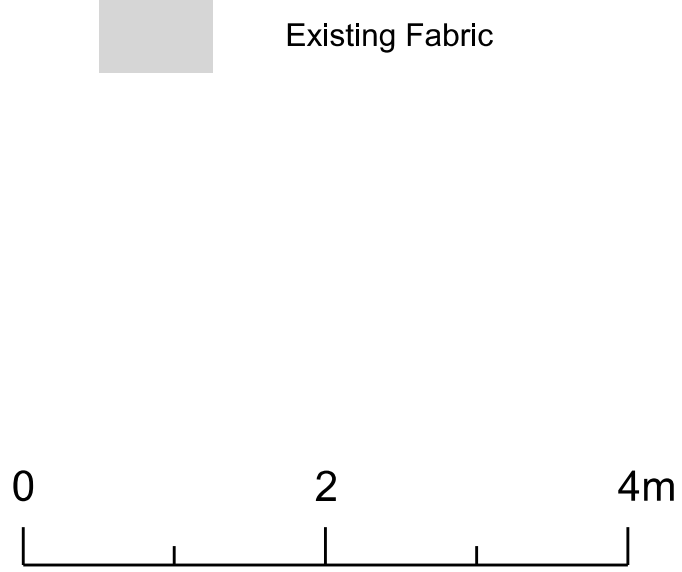
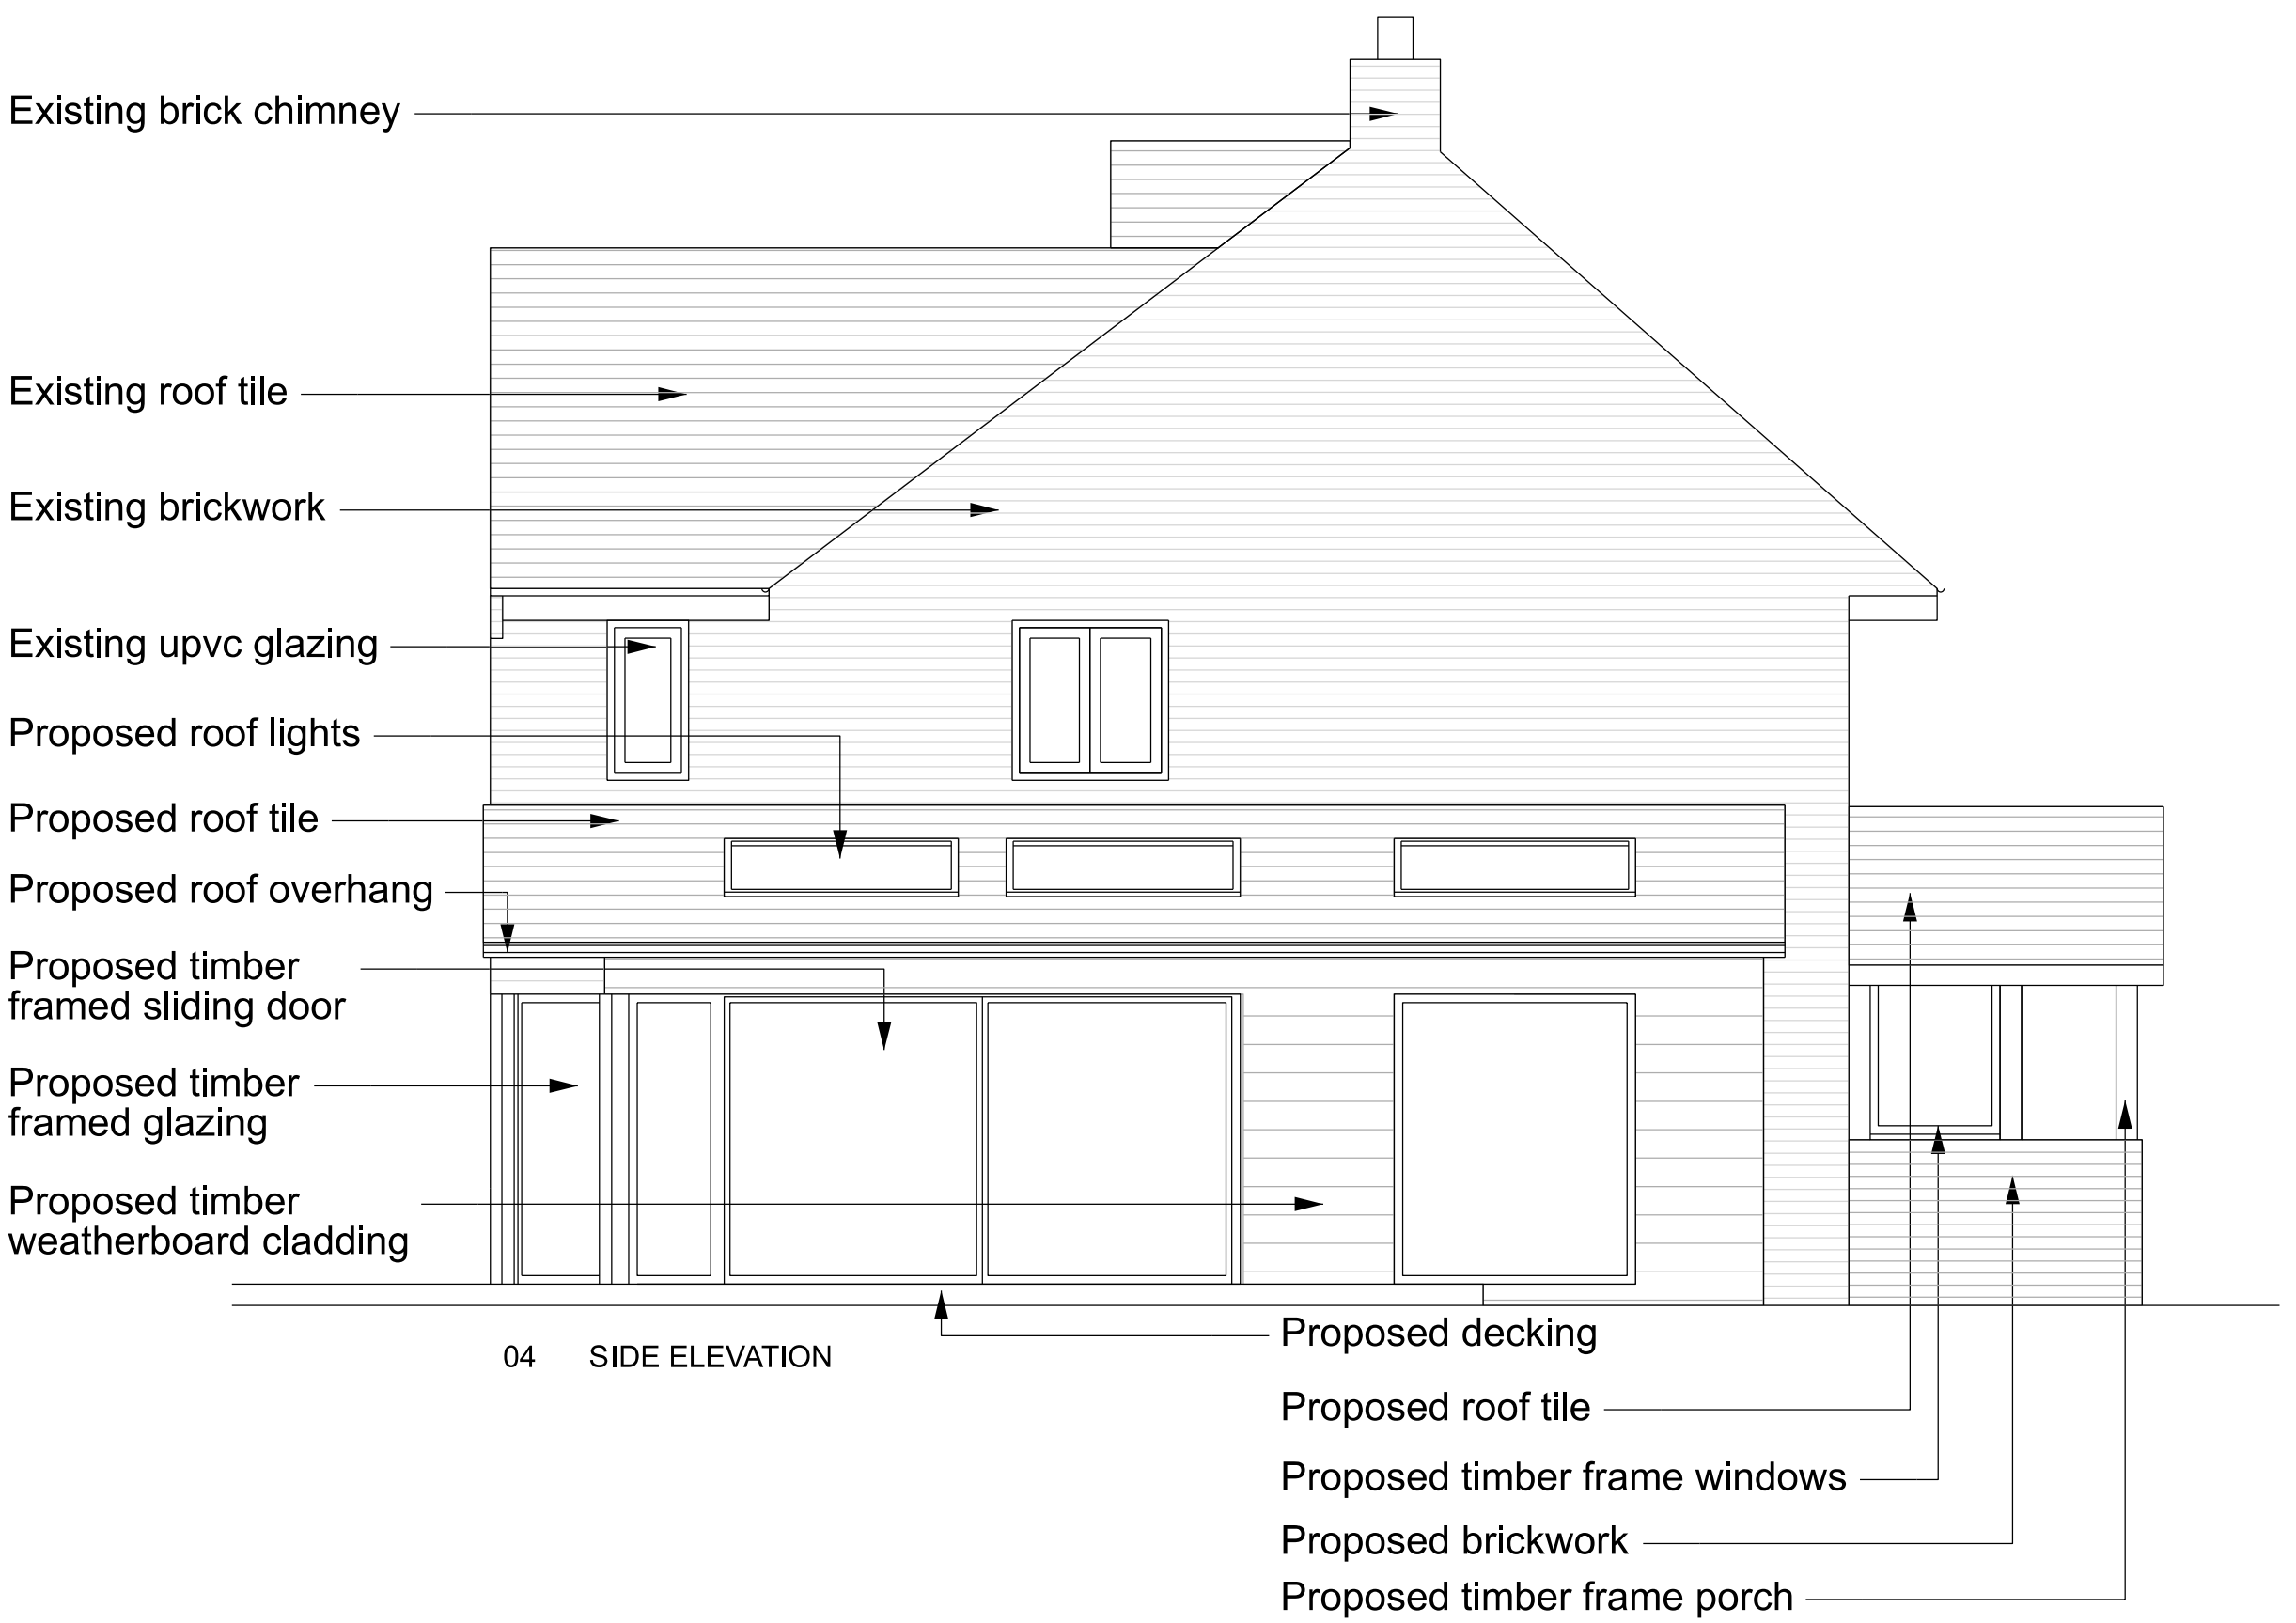
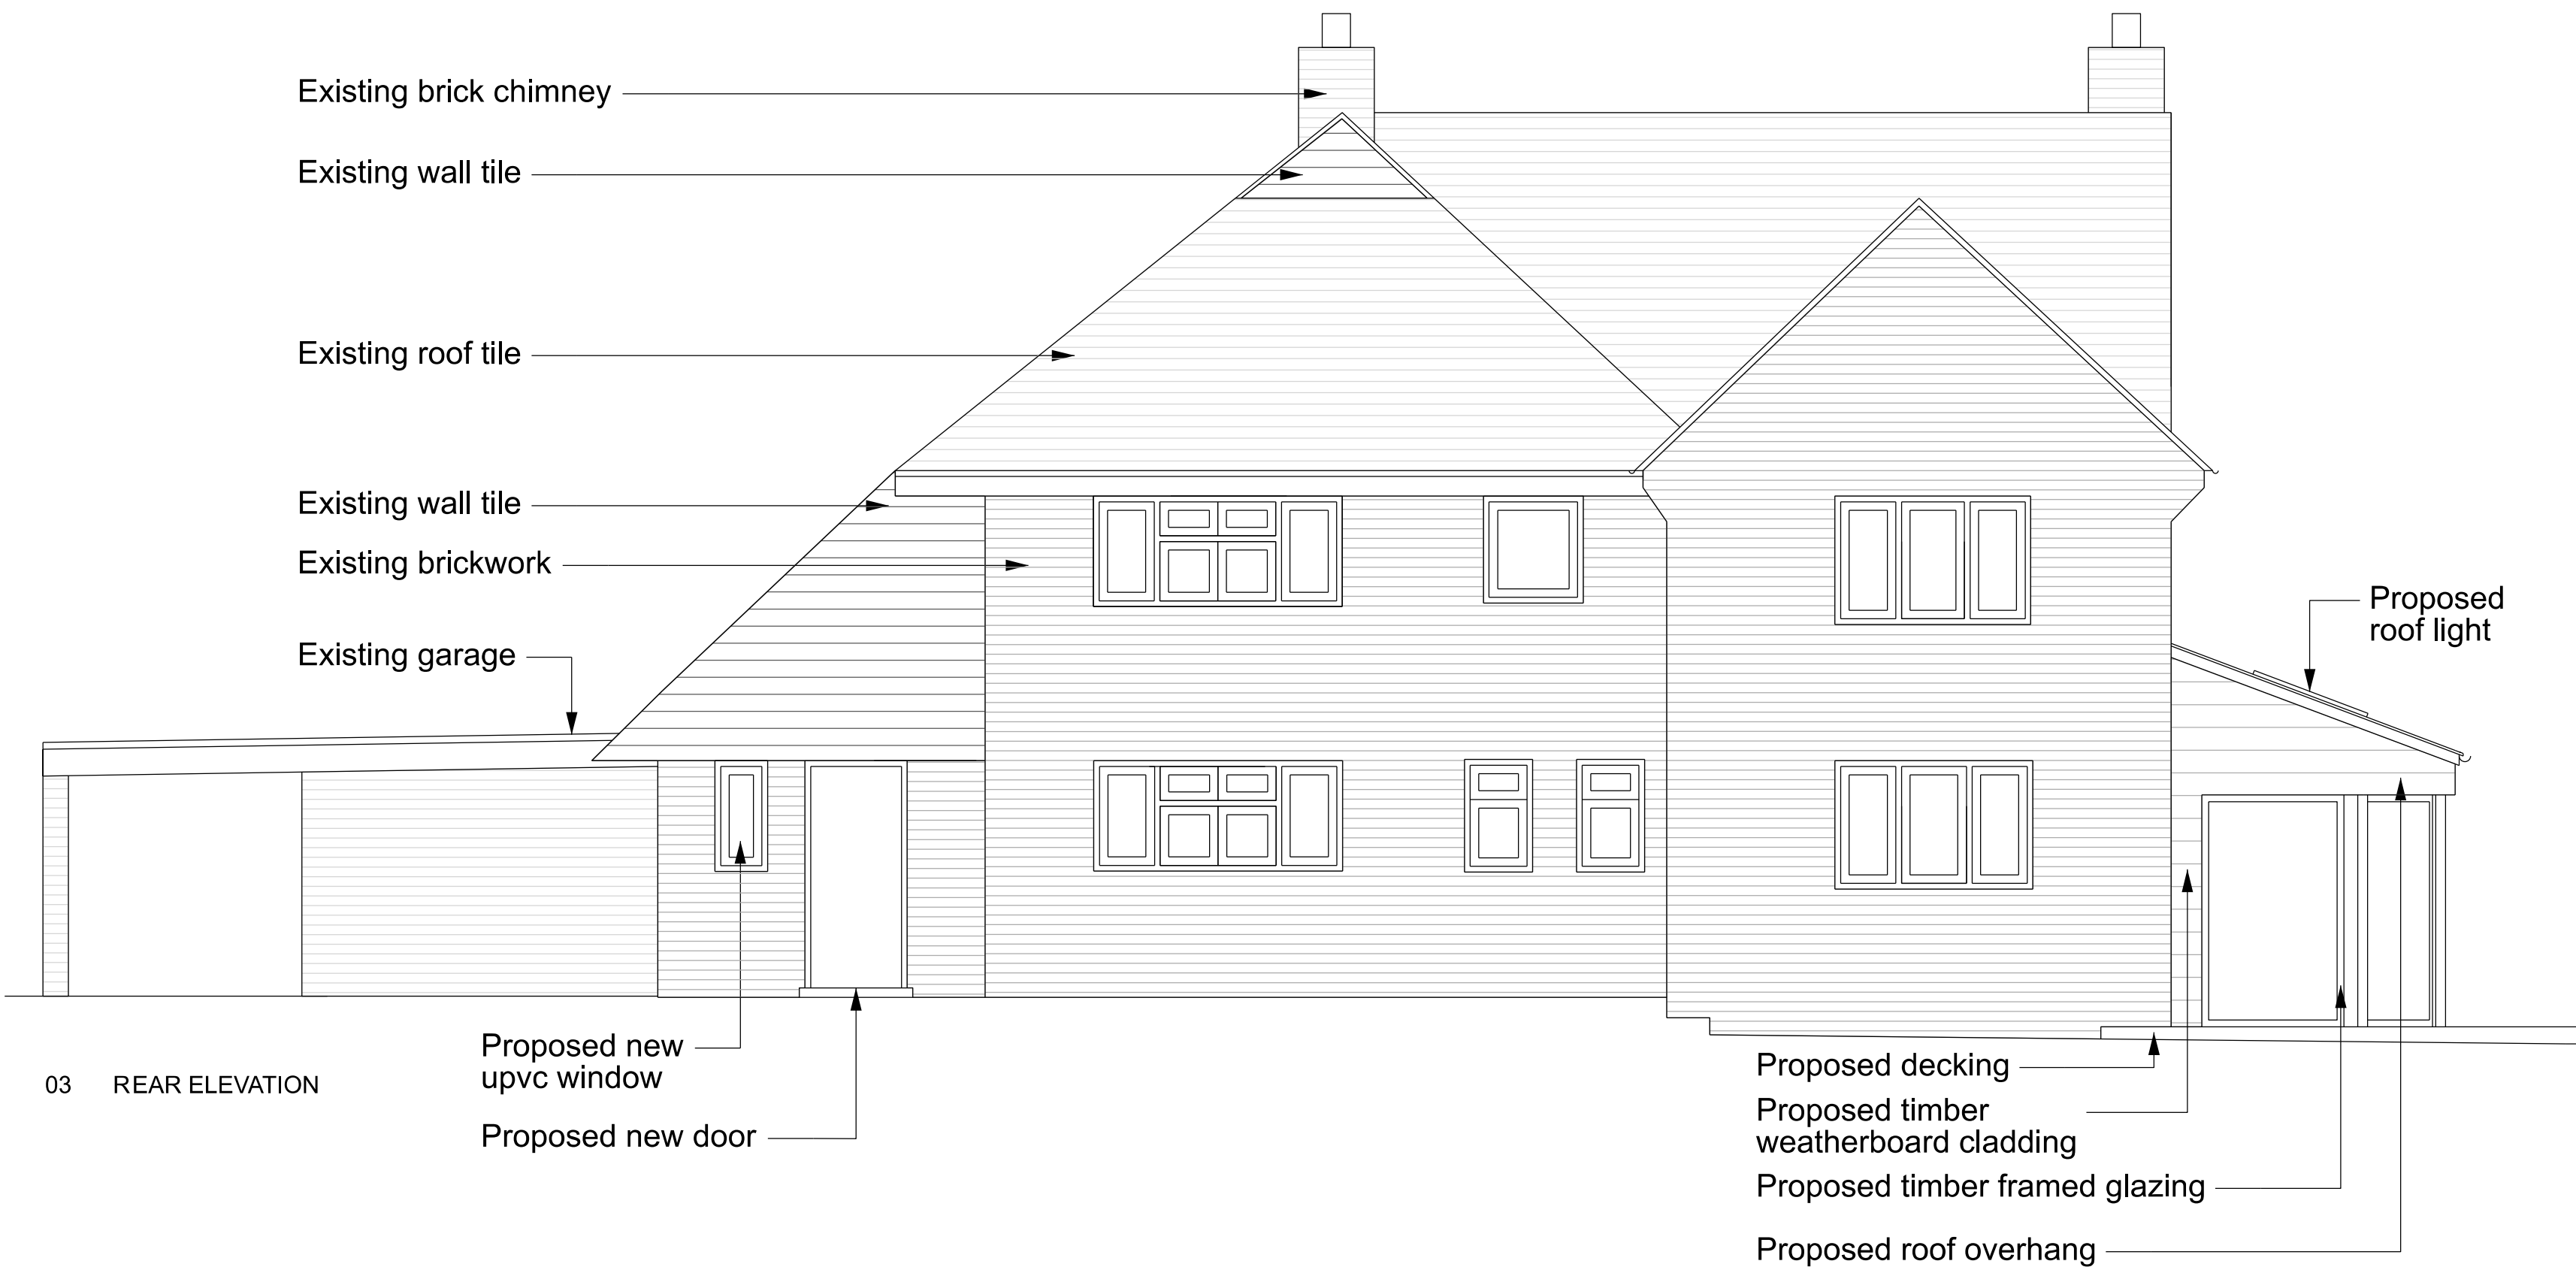


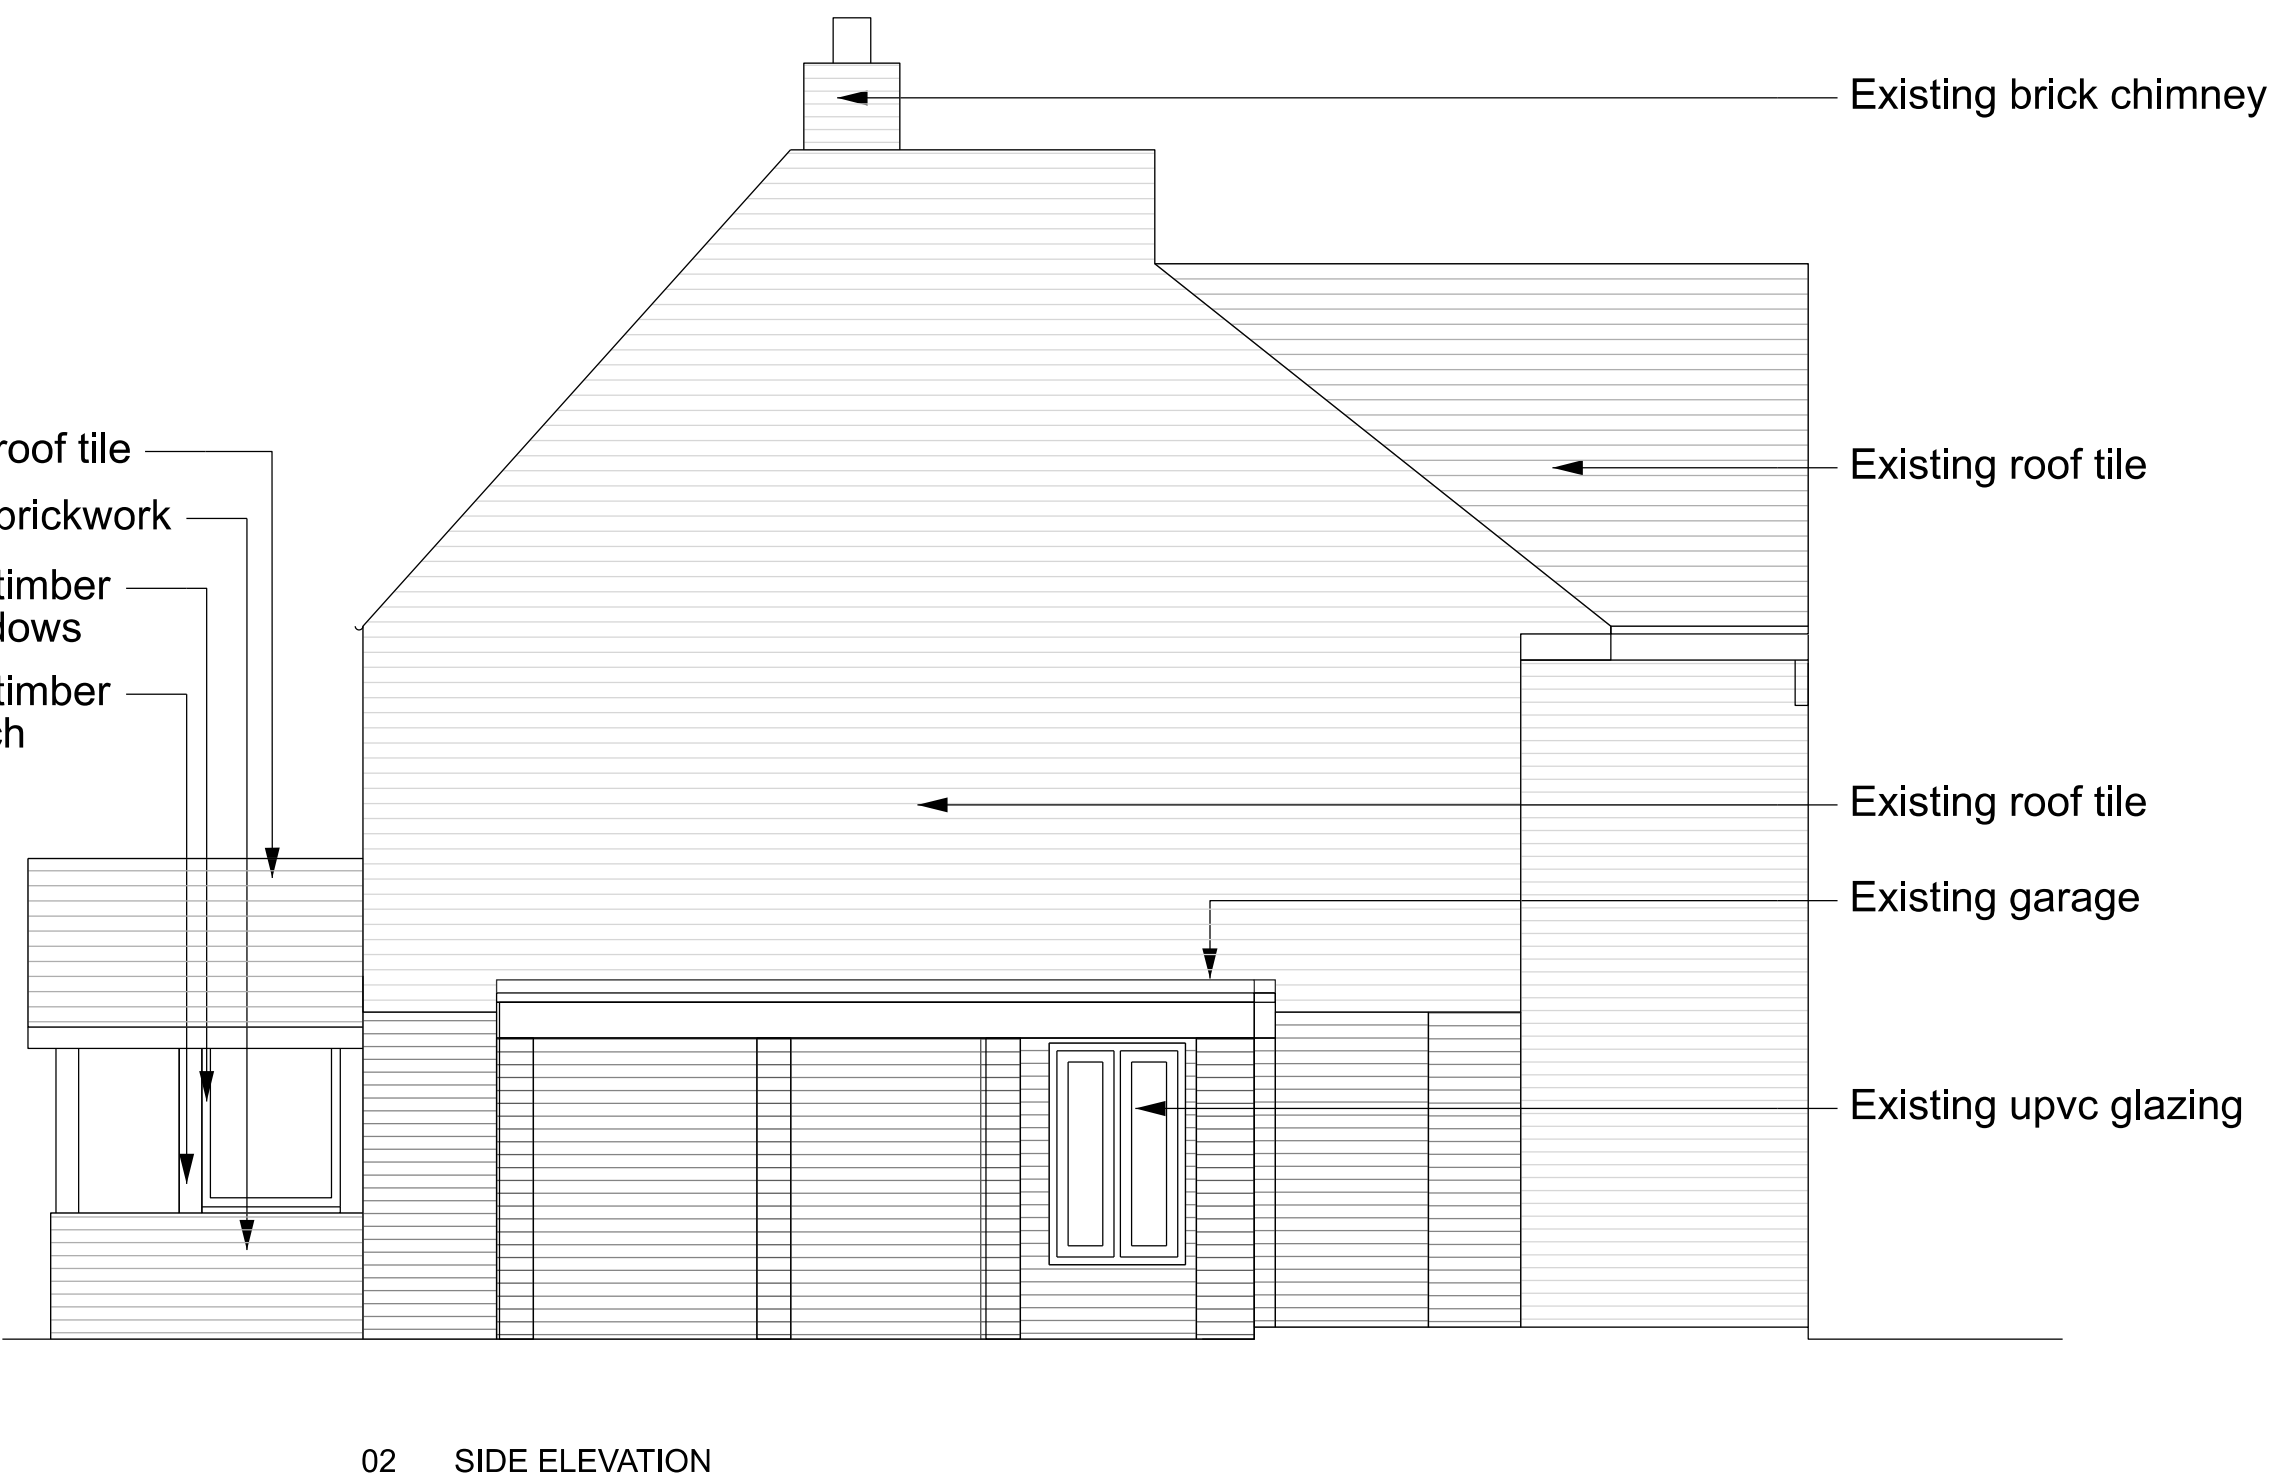

revision	date	
-	22.11.24	Issued for information
A	29.11.24	Updated drawings
B	30.01.25	Side extension
C	06.02.25	Side extension updates
D	12.02.25	Planning
E	01.04.25	Planning comments incorporated

Andrew Paine Architecture T 020 7207 5898 E studio@aparchitecture.co.uk W www.aparchitecture.co.uk		
job title MULBERRIES		
drawing title PROPOSED SECTIONS AND ELEVATIONS		
scale 1:50 at A1; 1:100 at A3	status PLANNING	
project 24019	drawing 120	revision E