


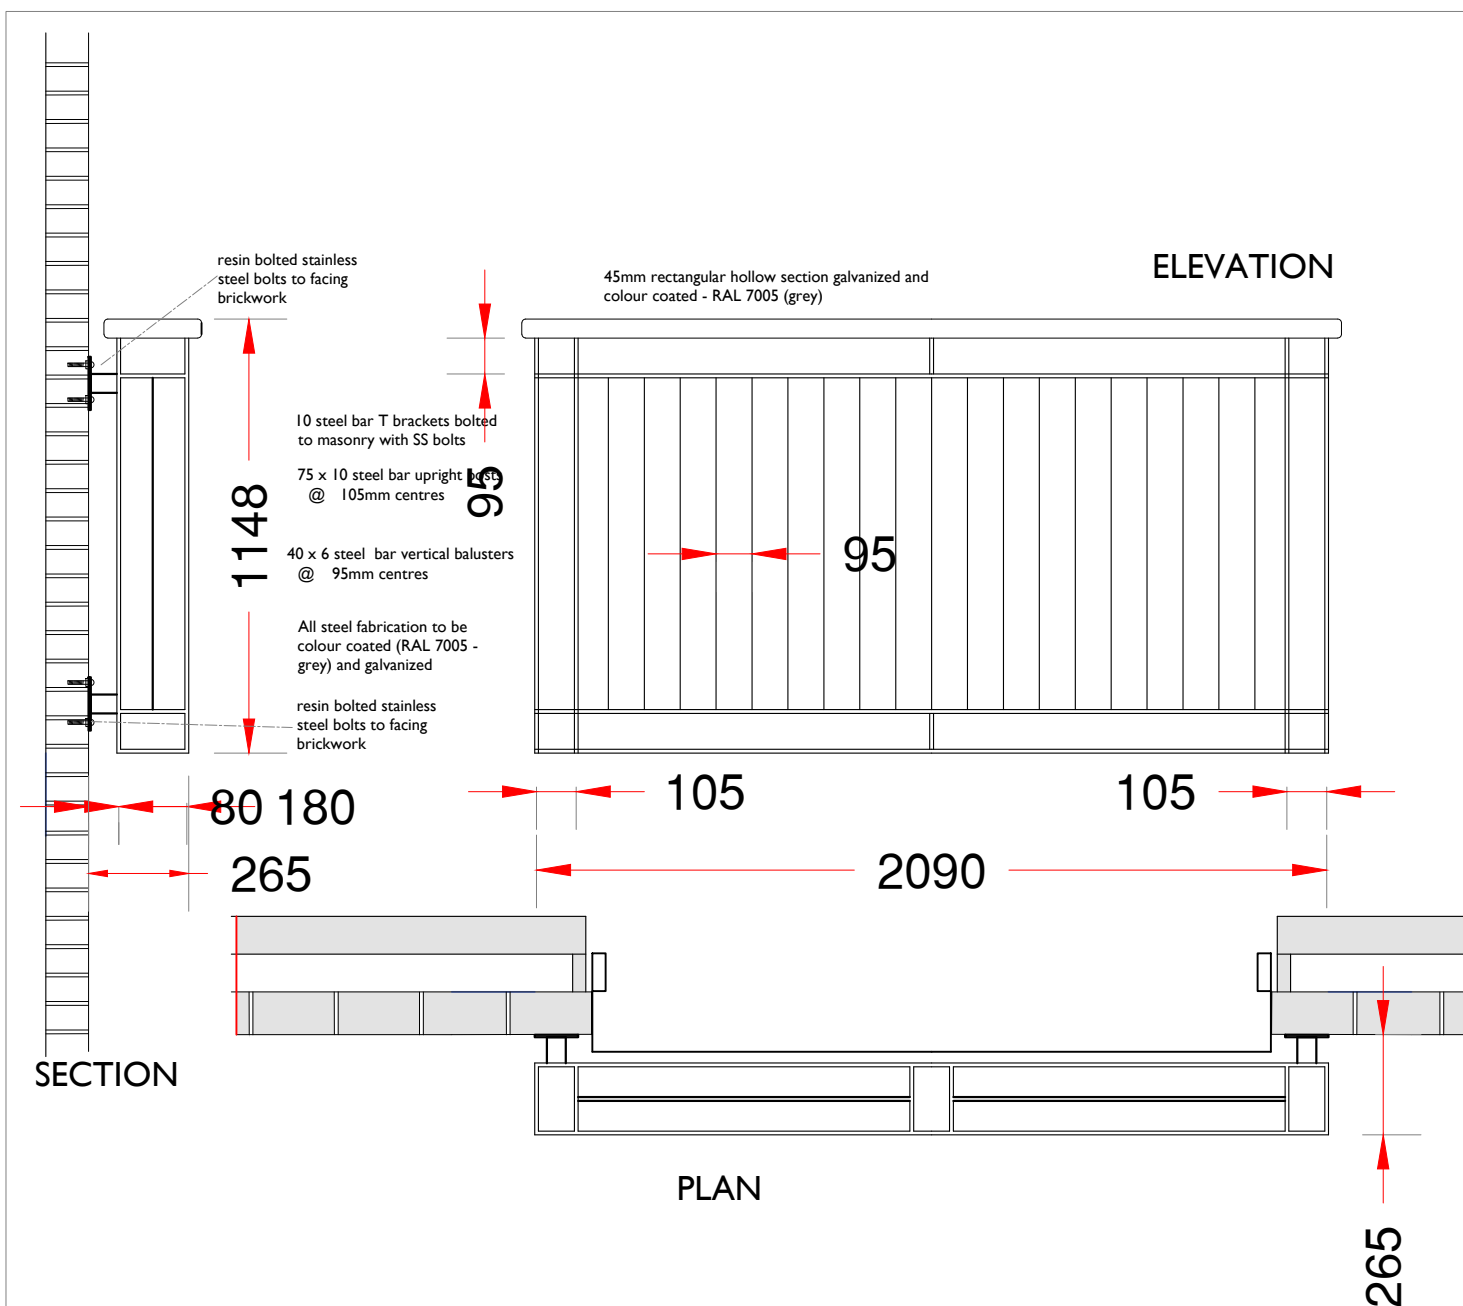

BALCONY / BALUSTRADE



Scale Bar 1:20

P2 - Annotations Amended / Bolts Shown
P1 - Planning Issue

15.10.2024
16.05.2024

Revisions

Date

Scale: 1:20 @A4
Date: 16/05/24

Drawn By:



CHARTERED ARCHITECTS

UCKFIELD Tel: 01825 768222

Job Title: Re-development of East Court,
College Lane, EAST GRINSTEAD RH19 3LT

Description: TYPICAL BALCONY DETAILS 01

Drawing No: EG.24.124_2021