


Planning Drawings

Existing Layout

Existing Layout

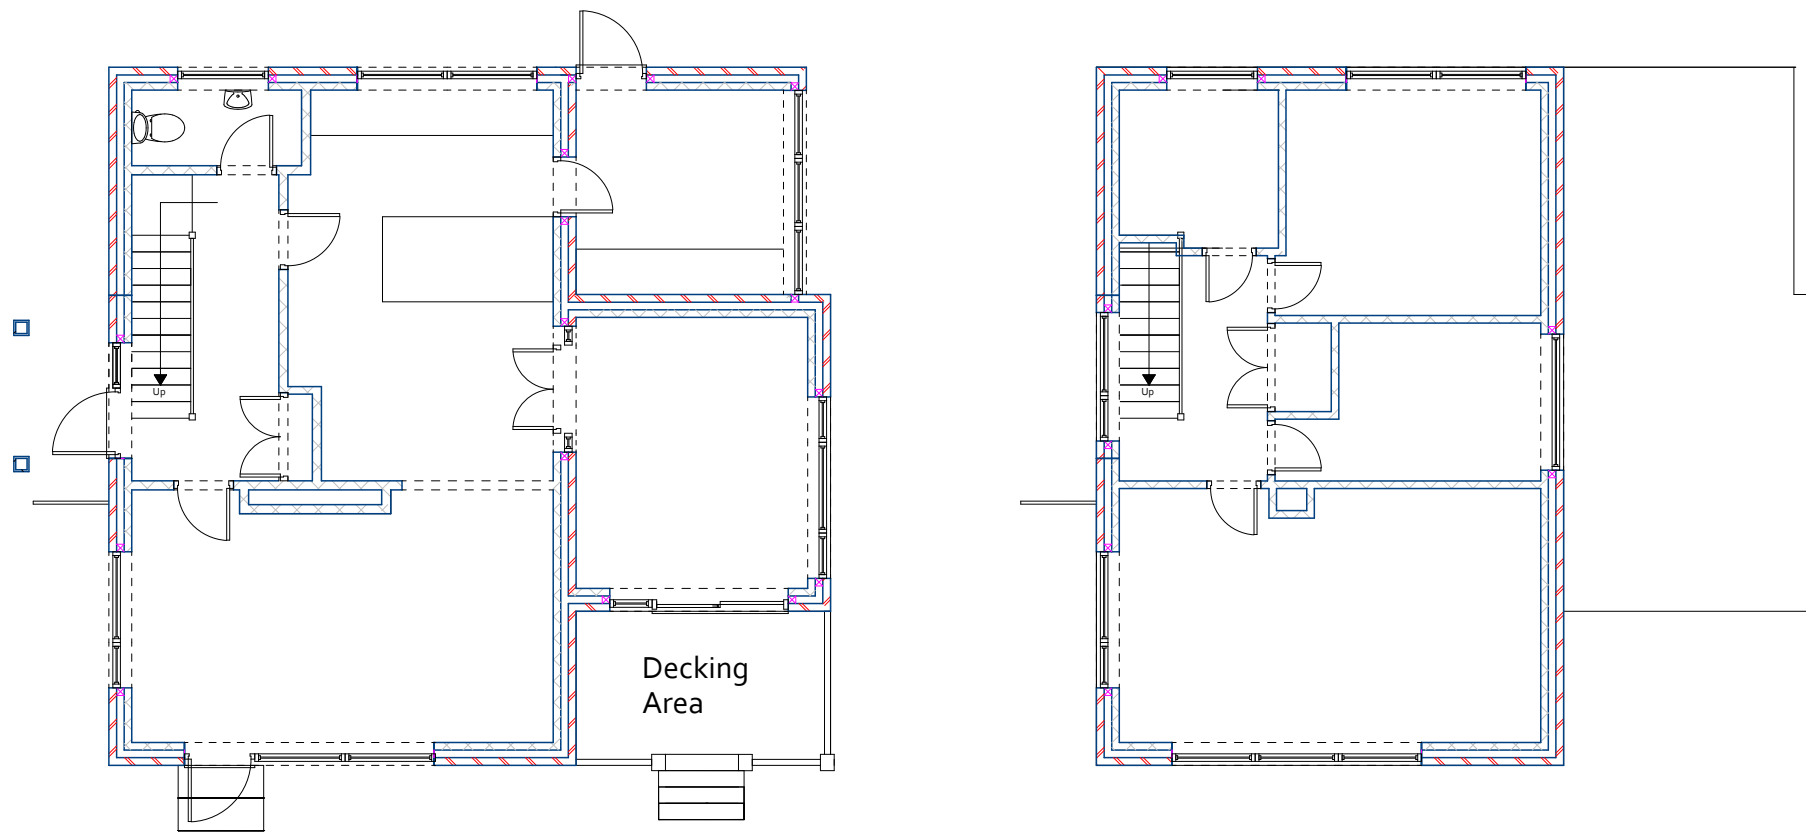

1. All Dimensions In Millimetres Unless Otherwise Stated
2. New Roof Tiles to match existing in type ,colour & face
3. New facing brickwork to match existing
4. The requirements of the party wall act should be observed finished floor levels to match existing
- 5.No part of the existing extension ,including Foundations and gutters, should encroach the property boundary

Elevations Existing

Scale 1 : 100 

Elevations Existing

Scale 1 : 100 




Proposed Layout

Scale 1 : 100 

Proposed Layout

Scale 1 : 100 

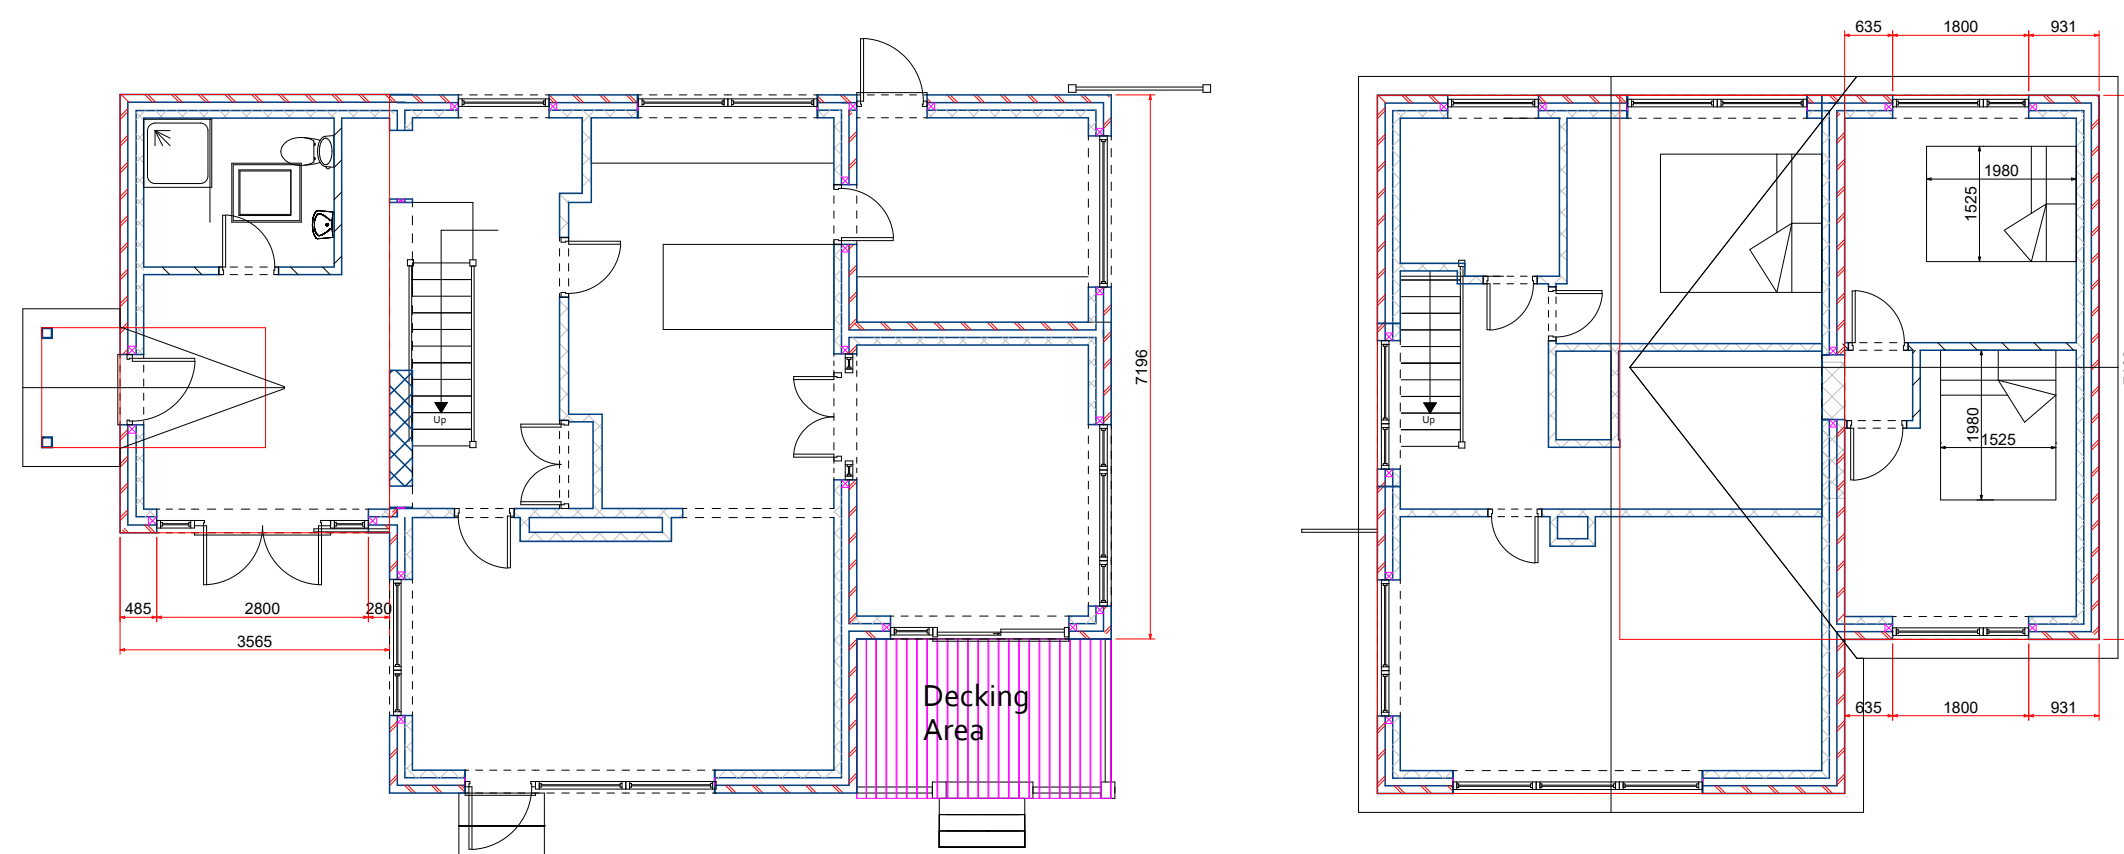


Elevations Proposed

Scale 1 : 100 

Elevations Proposed

Scale 1 : 100 

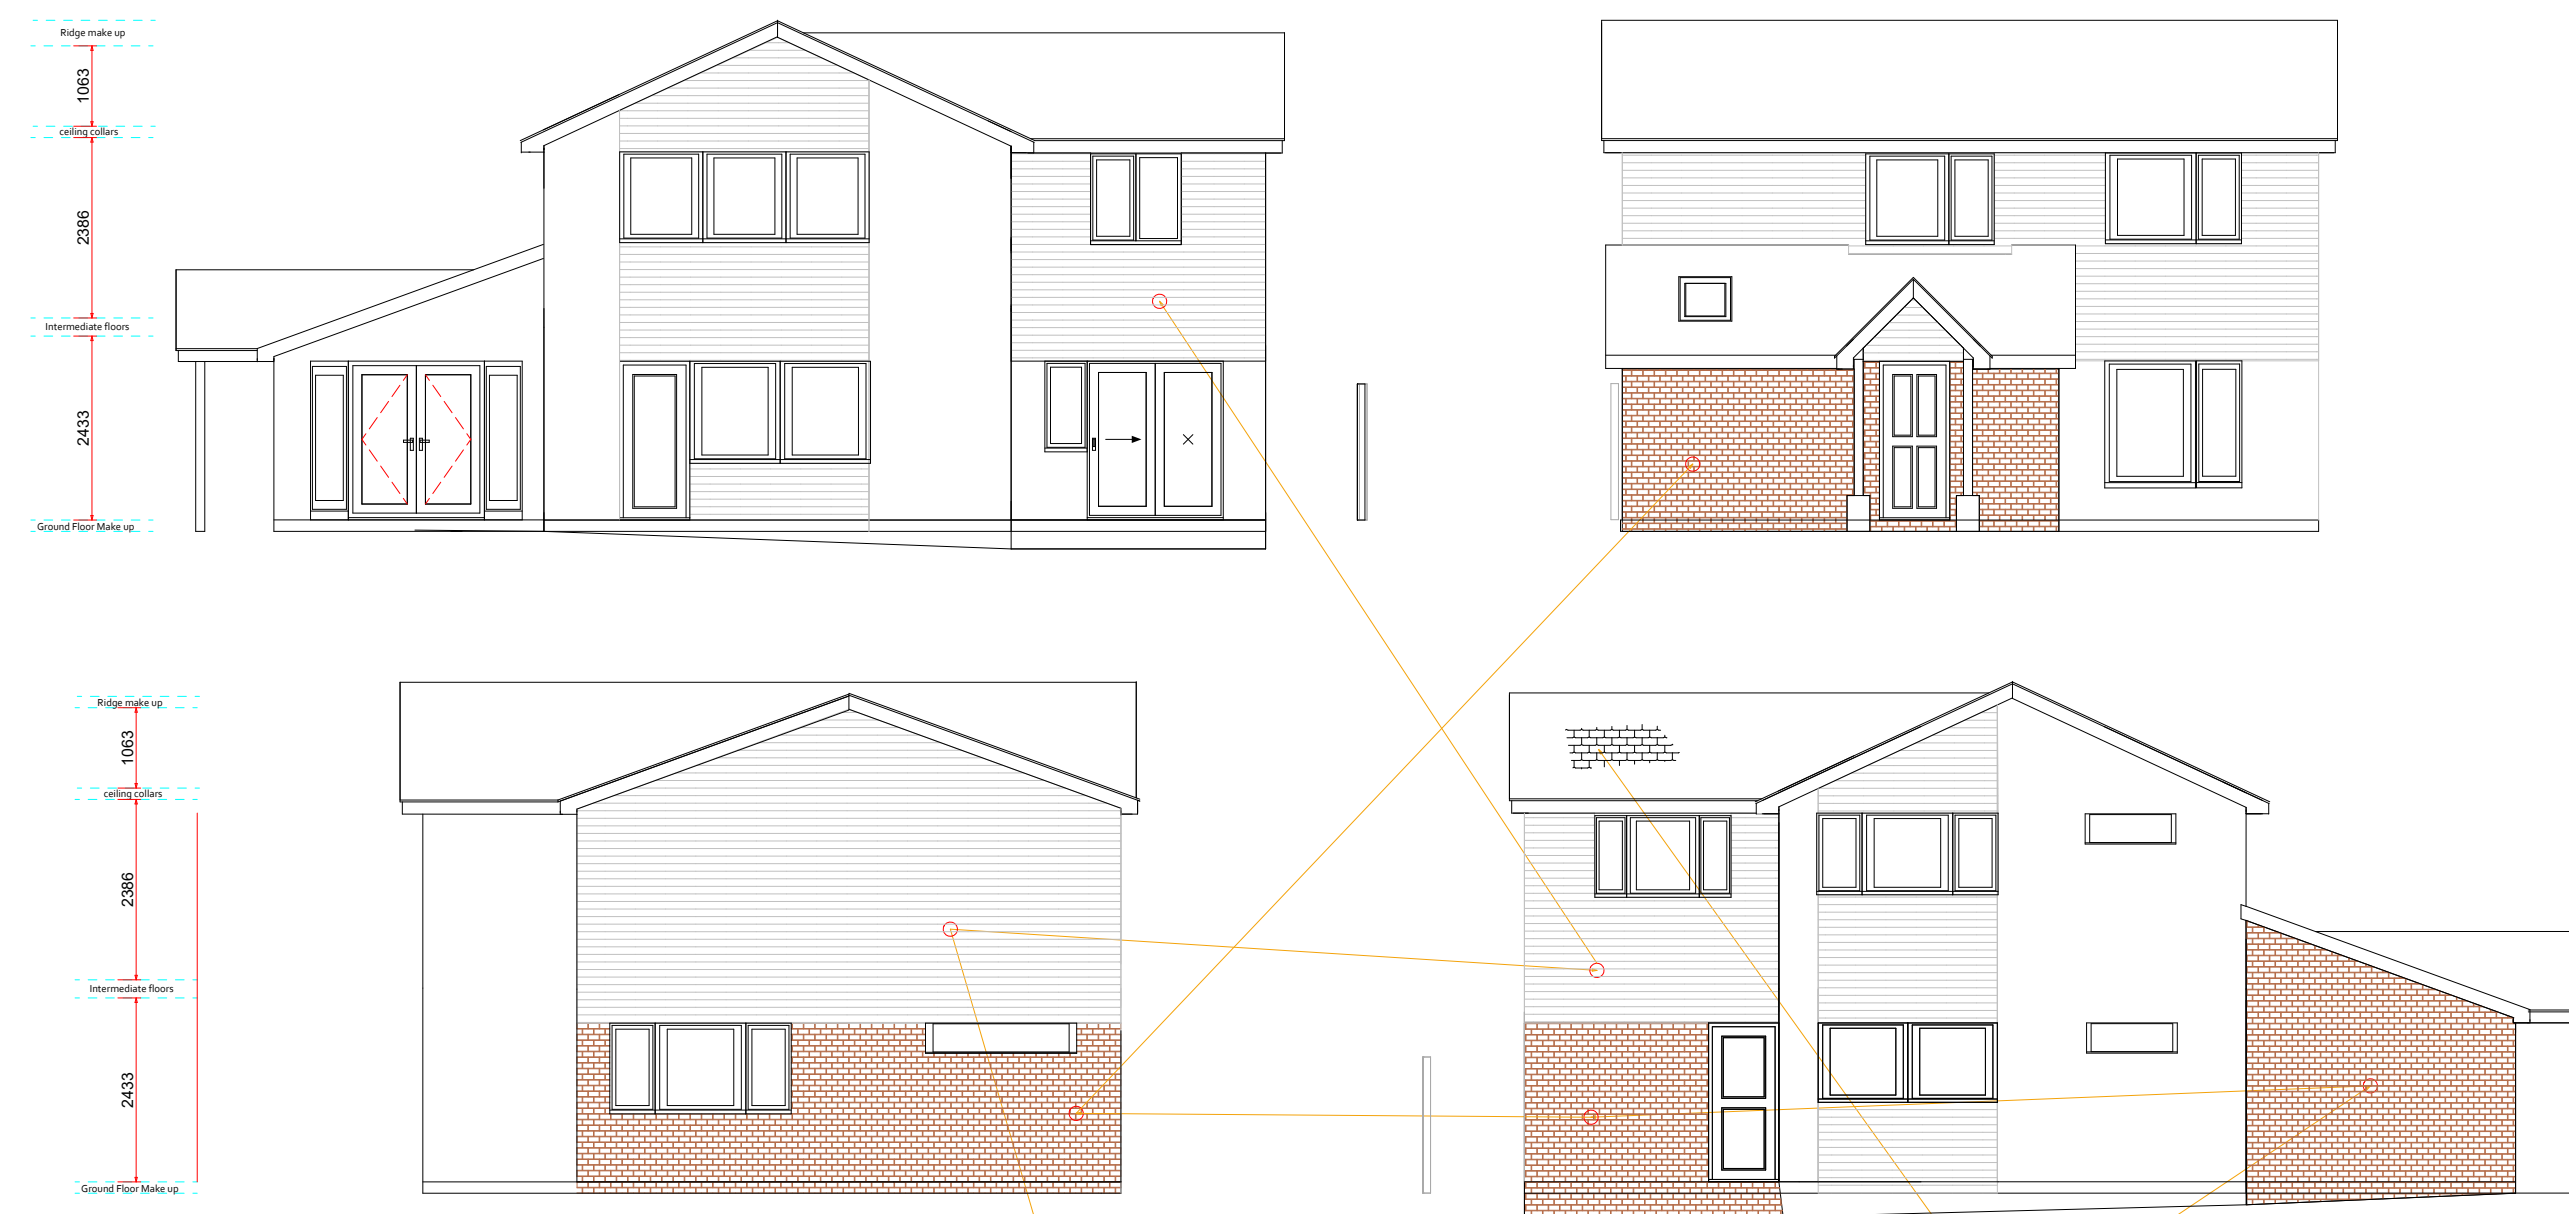


Material Schedule


Roofline ,Window and door colour



Hardie plank
light mist cladding
(to match existing)

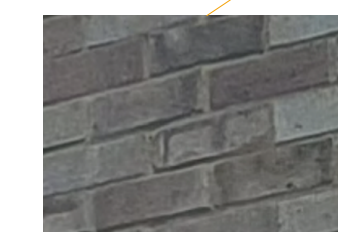

Brickwork Match

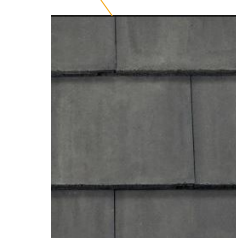

Roofing match

Photographic Survey

THIS IS NOT A WORKING DRAWING.

The information provided is either for client information, planning consideration or shows compliance under the building regulations. It does not purport to provide all the information necessary to carry out construction works and could be subject to variation in detail.

ALL MEASUREMENTS TO BE CHECKED ON SITENOTE. FITMENT SUPPLIERS SHOULD TAKE SITE MEASUREMENTS

Prior to commencement of work on site, dimensions and particulars should be checked and any discrepancies reported immediately to Jones projects Architectural. **DO NOT SCALE.**

Client - Dan Boneham

Address - 52 Pasture Hill Road,
Haywards Heath,
RH16 1LX

Page Size - A1



Drawing Number - 300925