



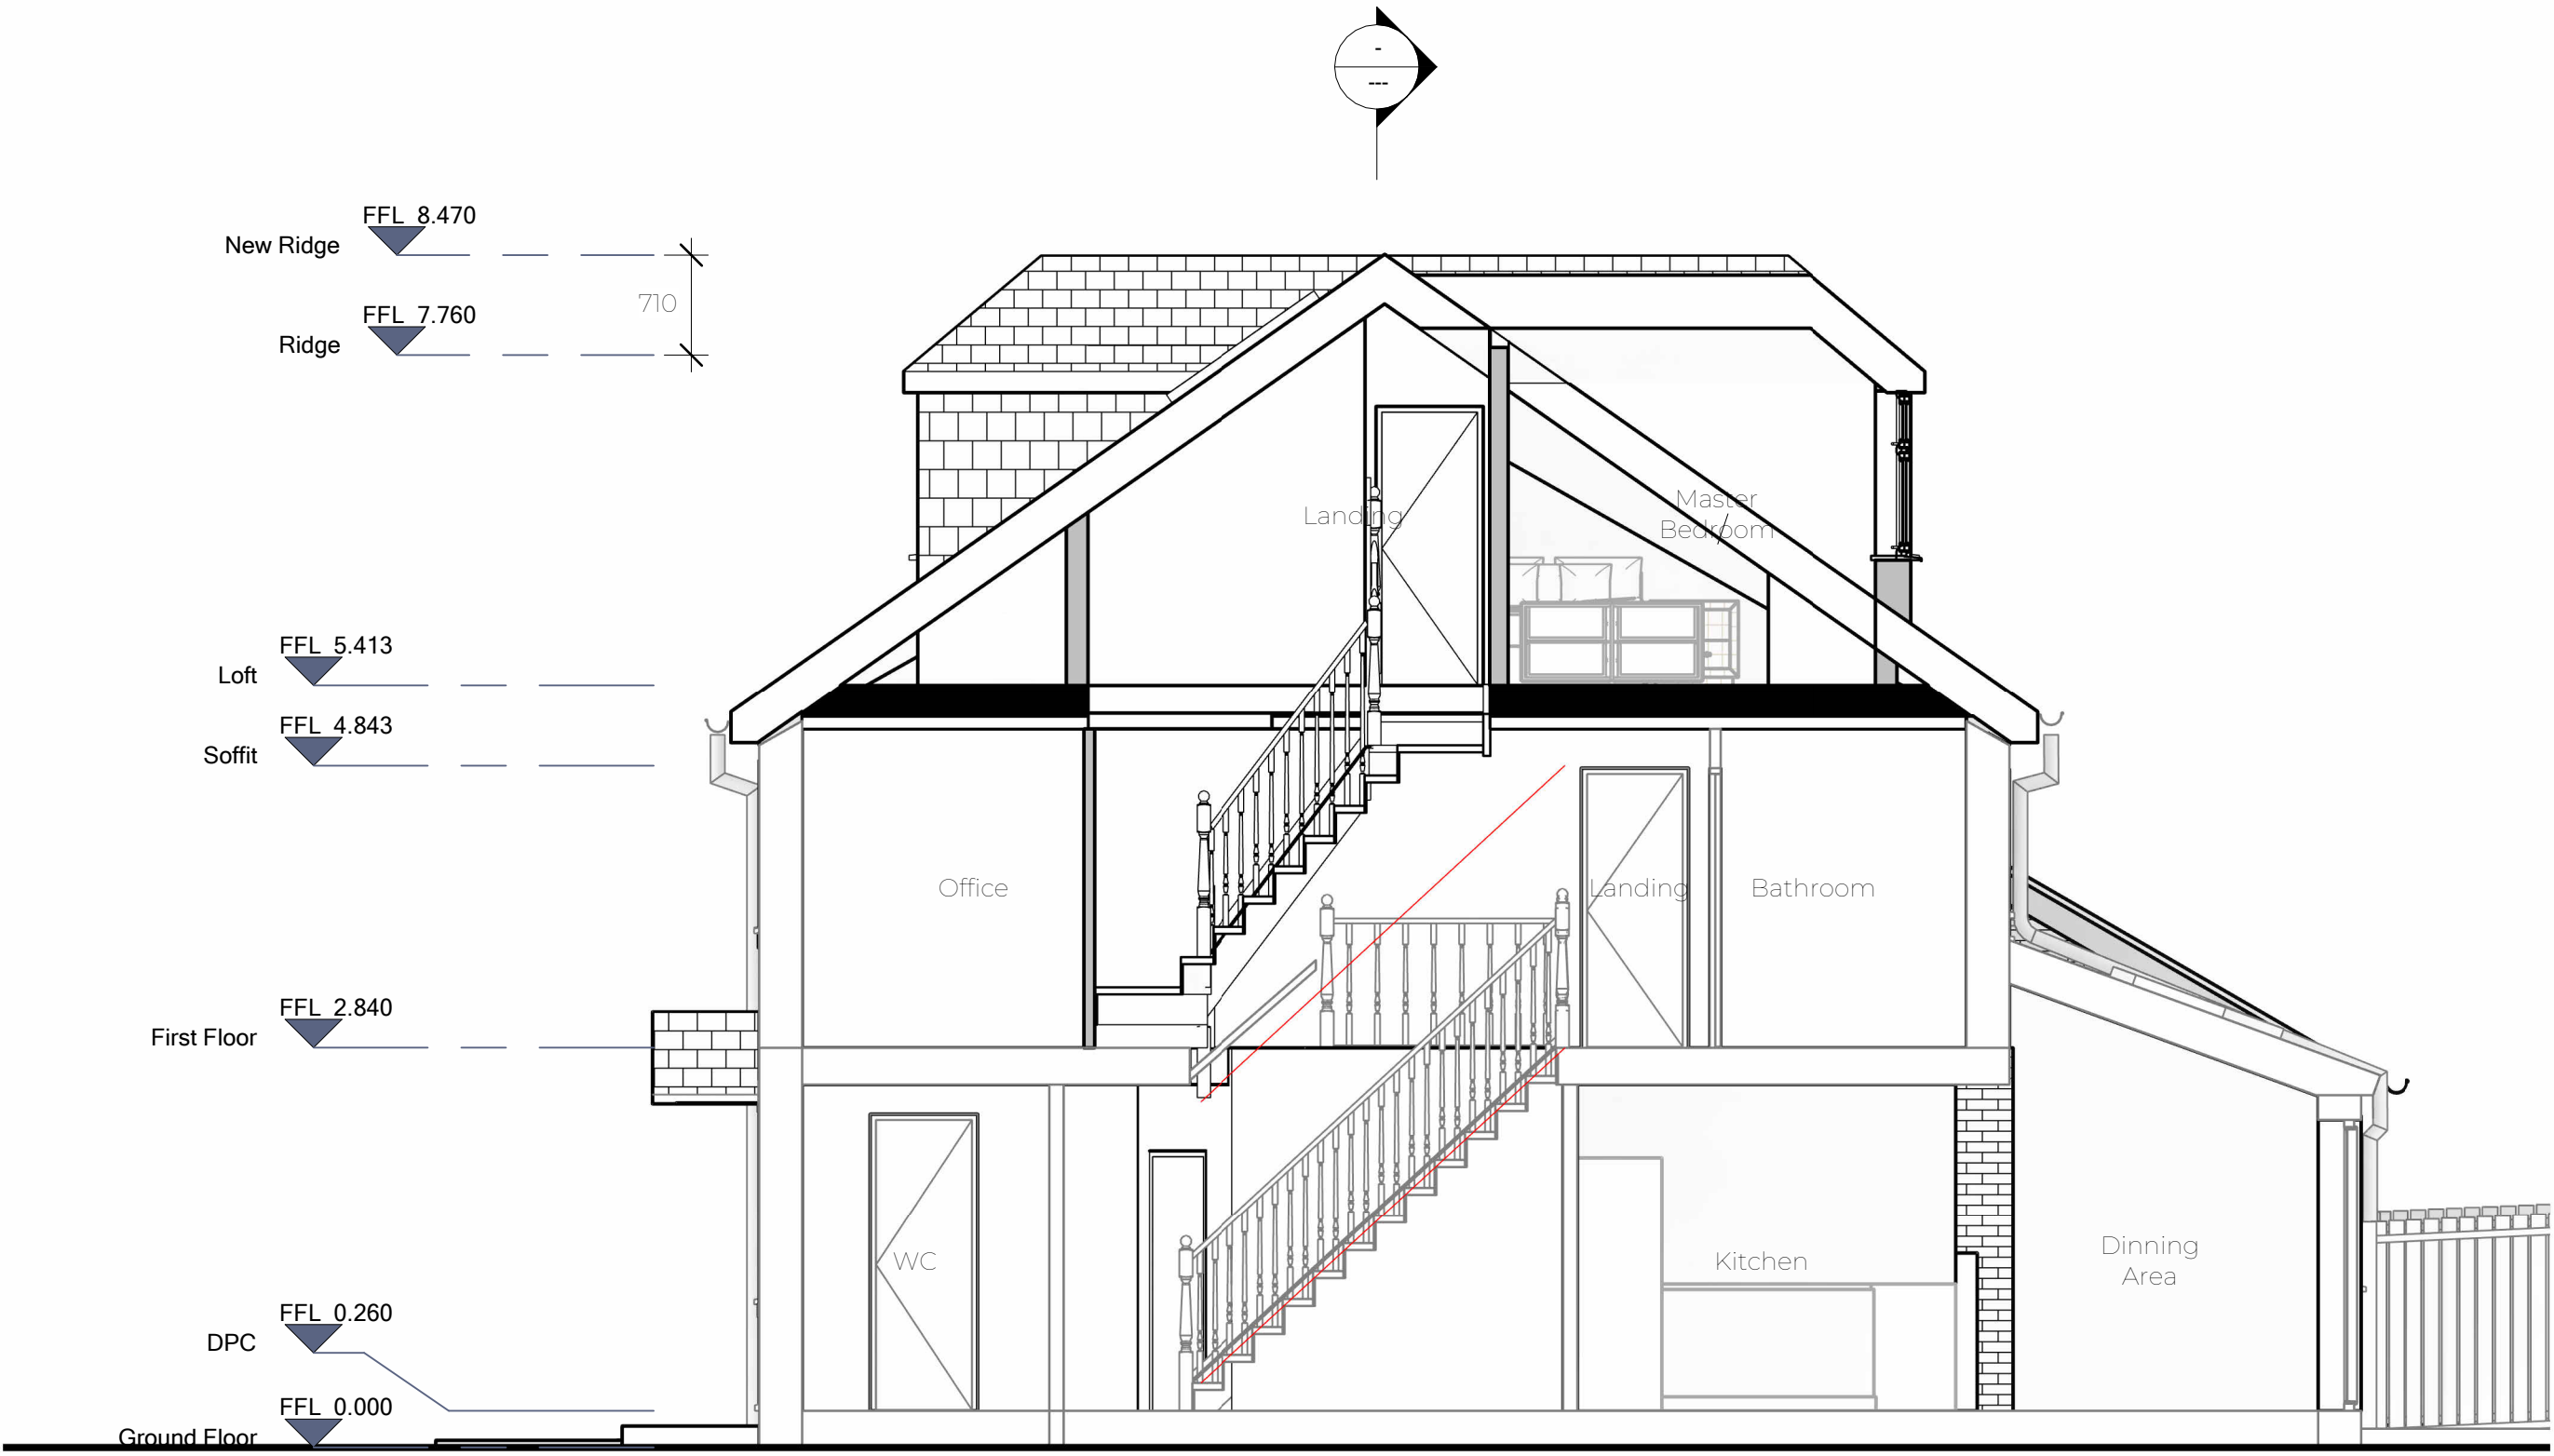


Proposed Section A-A (No54)
1 : 50

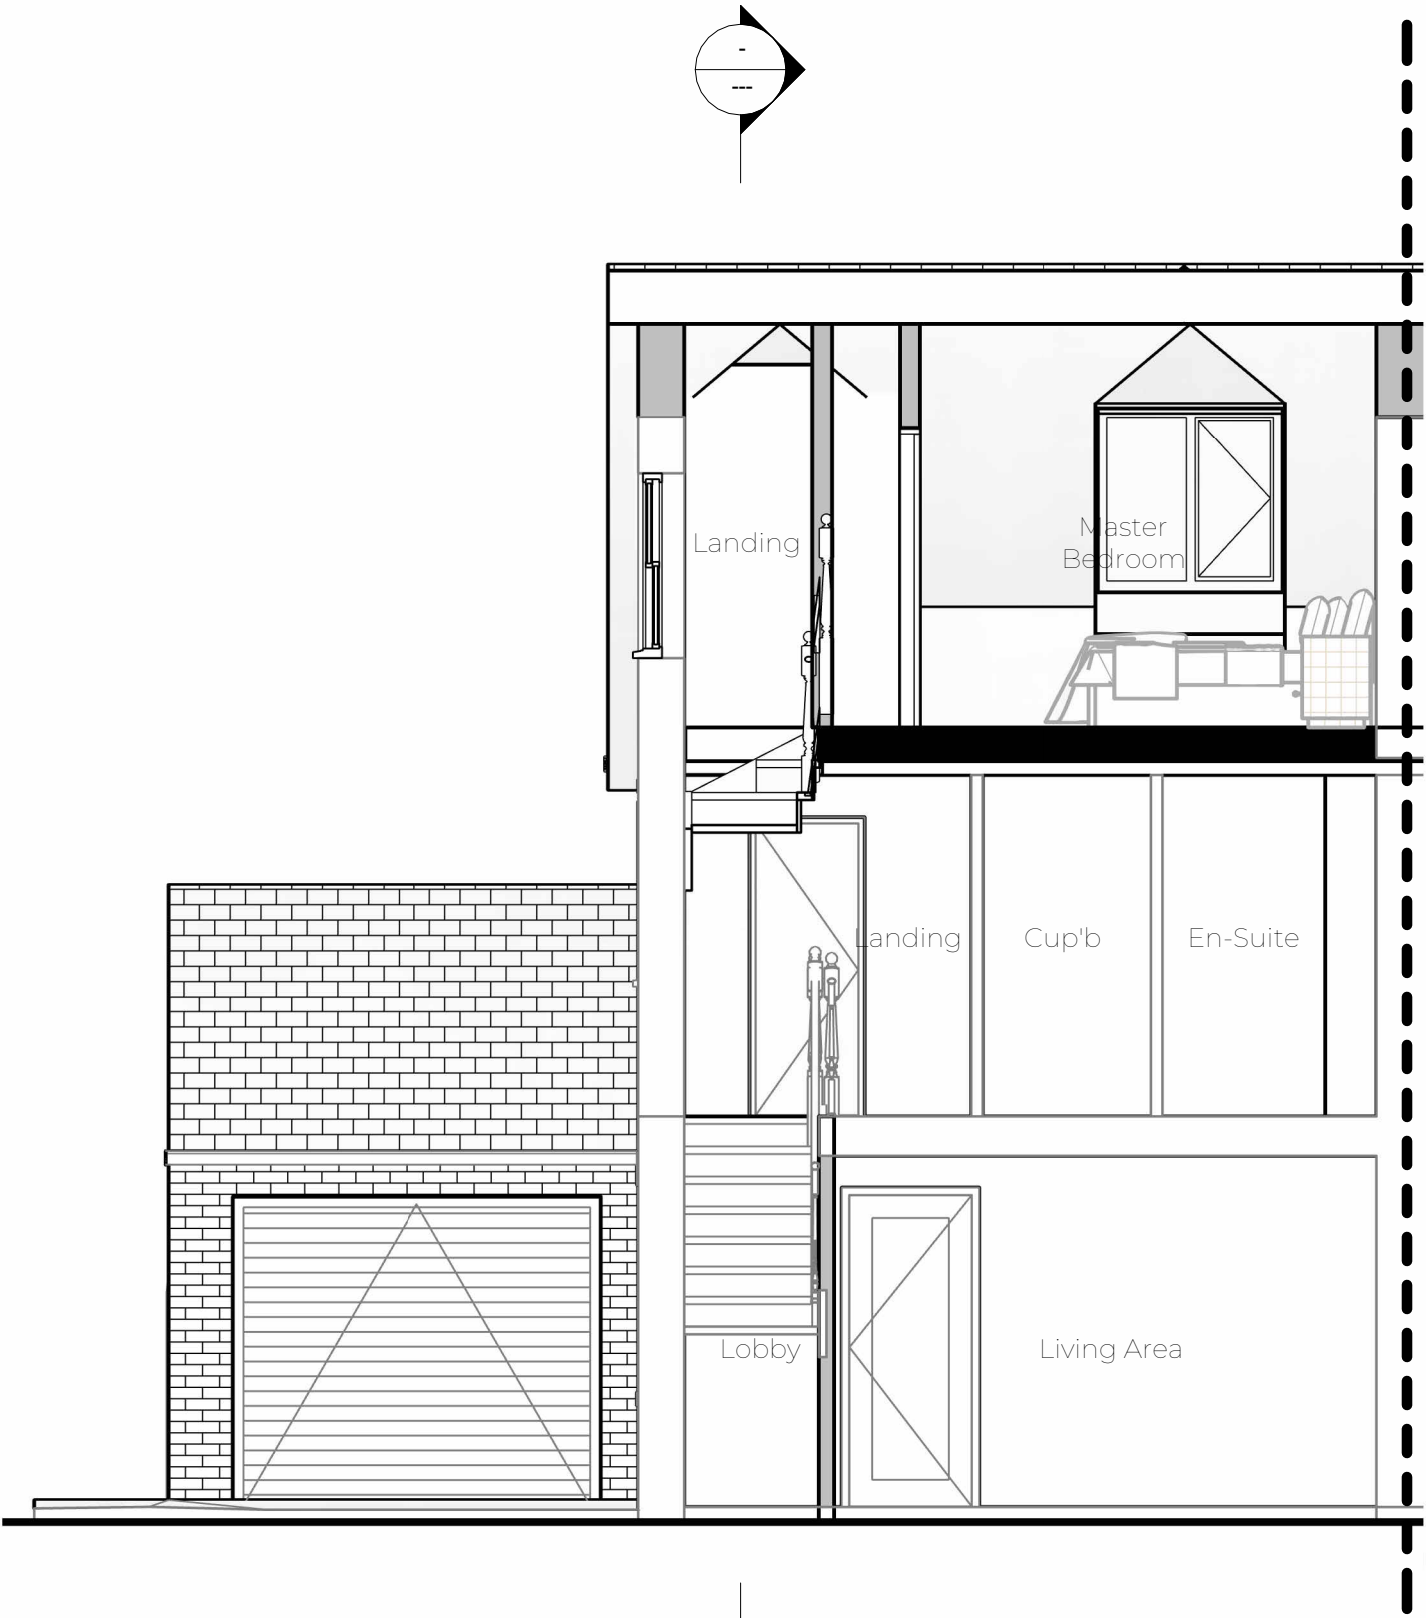

Proposed Section B-B
1 : 50

Notes:

1. THE COPYRIGHT OF THIS DRAWING IS VESTED IN ARCHEVOLVE AND IT MAY NOT BE REPRODUCED IN WHOLE OR PART OR USED FOR THE MANUFACTURE OF ANY ARTICLE WITHOUT THE EXPRESS PERMISSION OF THE COPYRIGHT HOLDERS.
2. WORK TO FIGURED DIMENSIONS ONLY.
3. THIS DRAWING IS TO BE READ IN CONJUNCTION WITH ALL RELEVANT ARCHITECT'S, SERVICE ENGINEER'S AND ARCHEVOLVE AND SPECIFICATIONS.

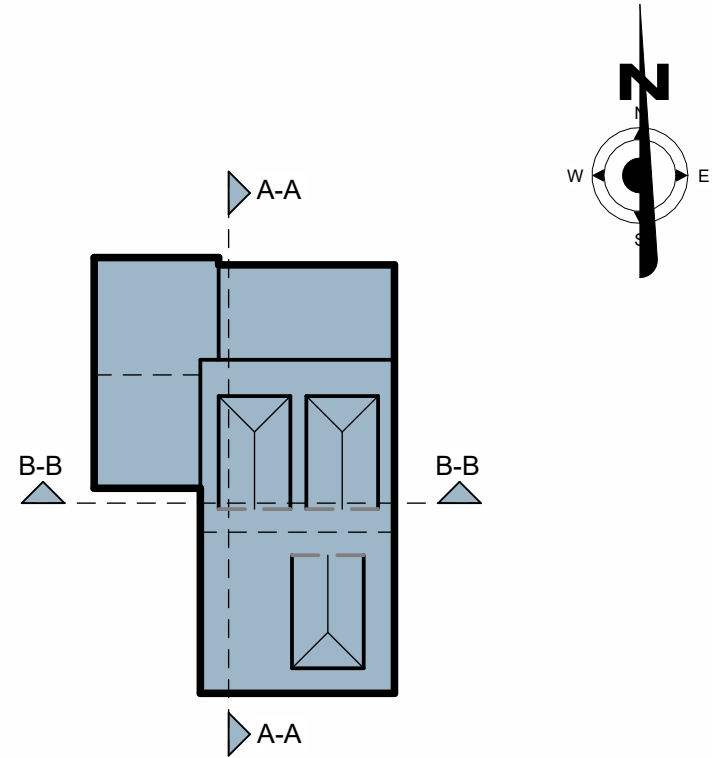

Revision Number	Revision Description	Issued by	Revision Date
-----------------	----------------------	-----------	---------------


DATE: 02/01/24 STATUS: PLANNING ISSUE SHEET SIZE: A1

SCALE: 1 : 50 DRAWN: AP CHECKED:

CLIENT: Miss L Watt SITE ADDRESS: 56 Oak Tree Drive Hassocks BN6 8YD

DRAWING: Loft Conversion

TITLE: Proposed Sections

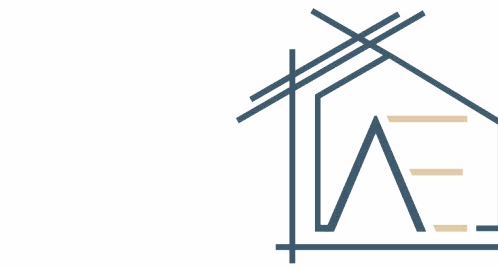

ARCHEVOLVE

// design @archevolve.co.uk

// www. archevolve.co.uk

// 07830 325566



VISUAL SCALE 1:50 @ A1