



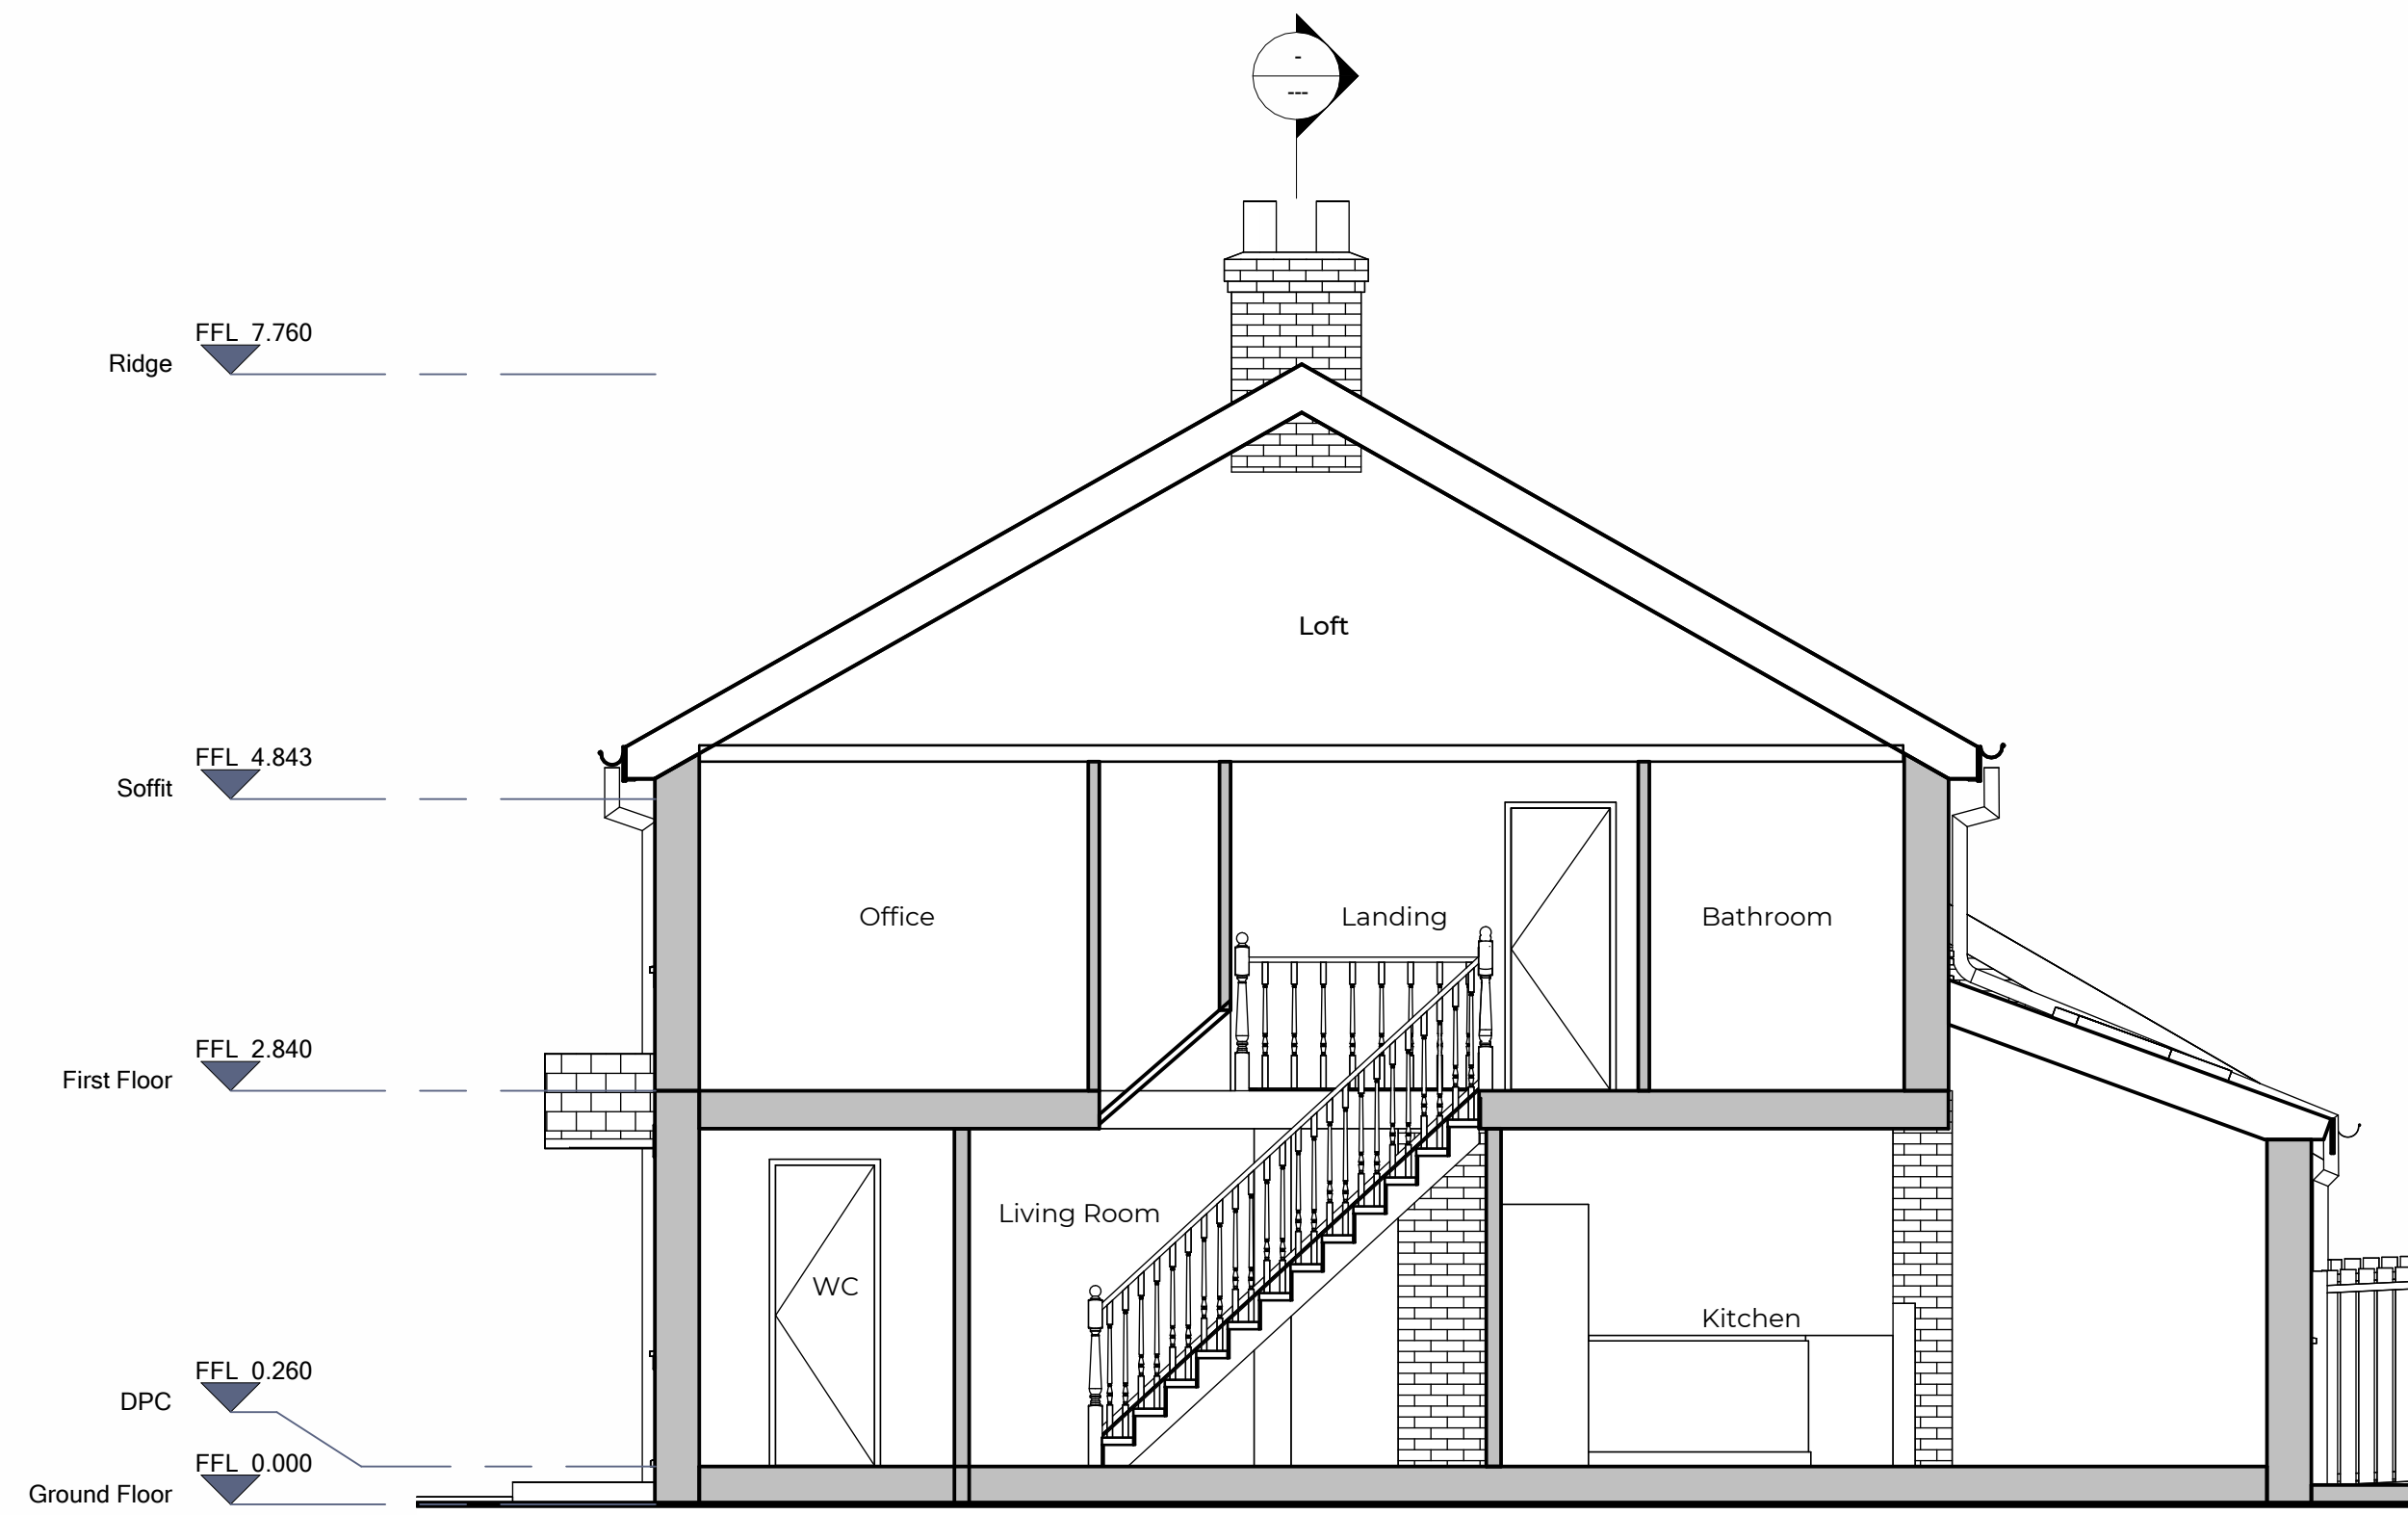


Section A-A (No54)
1: 50

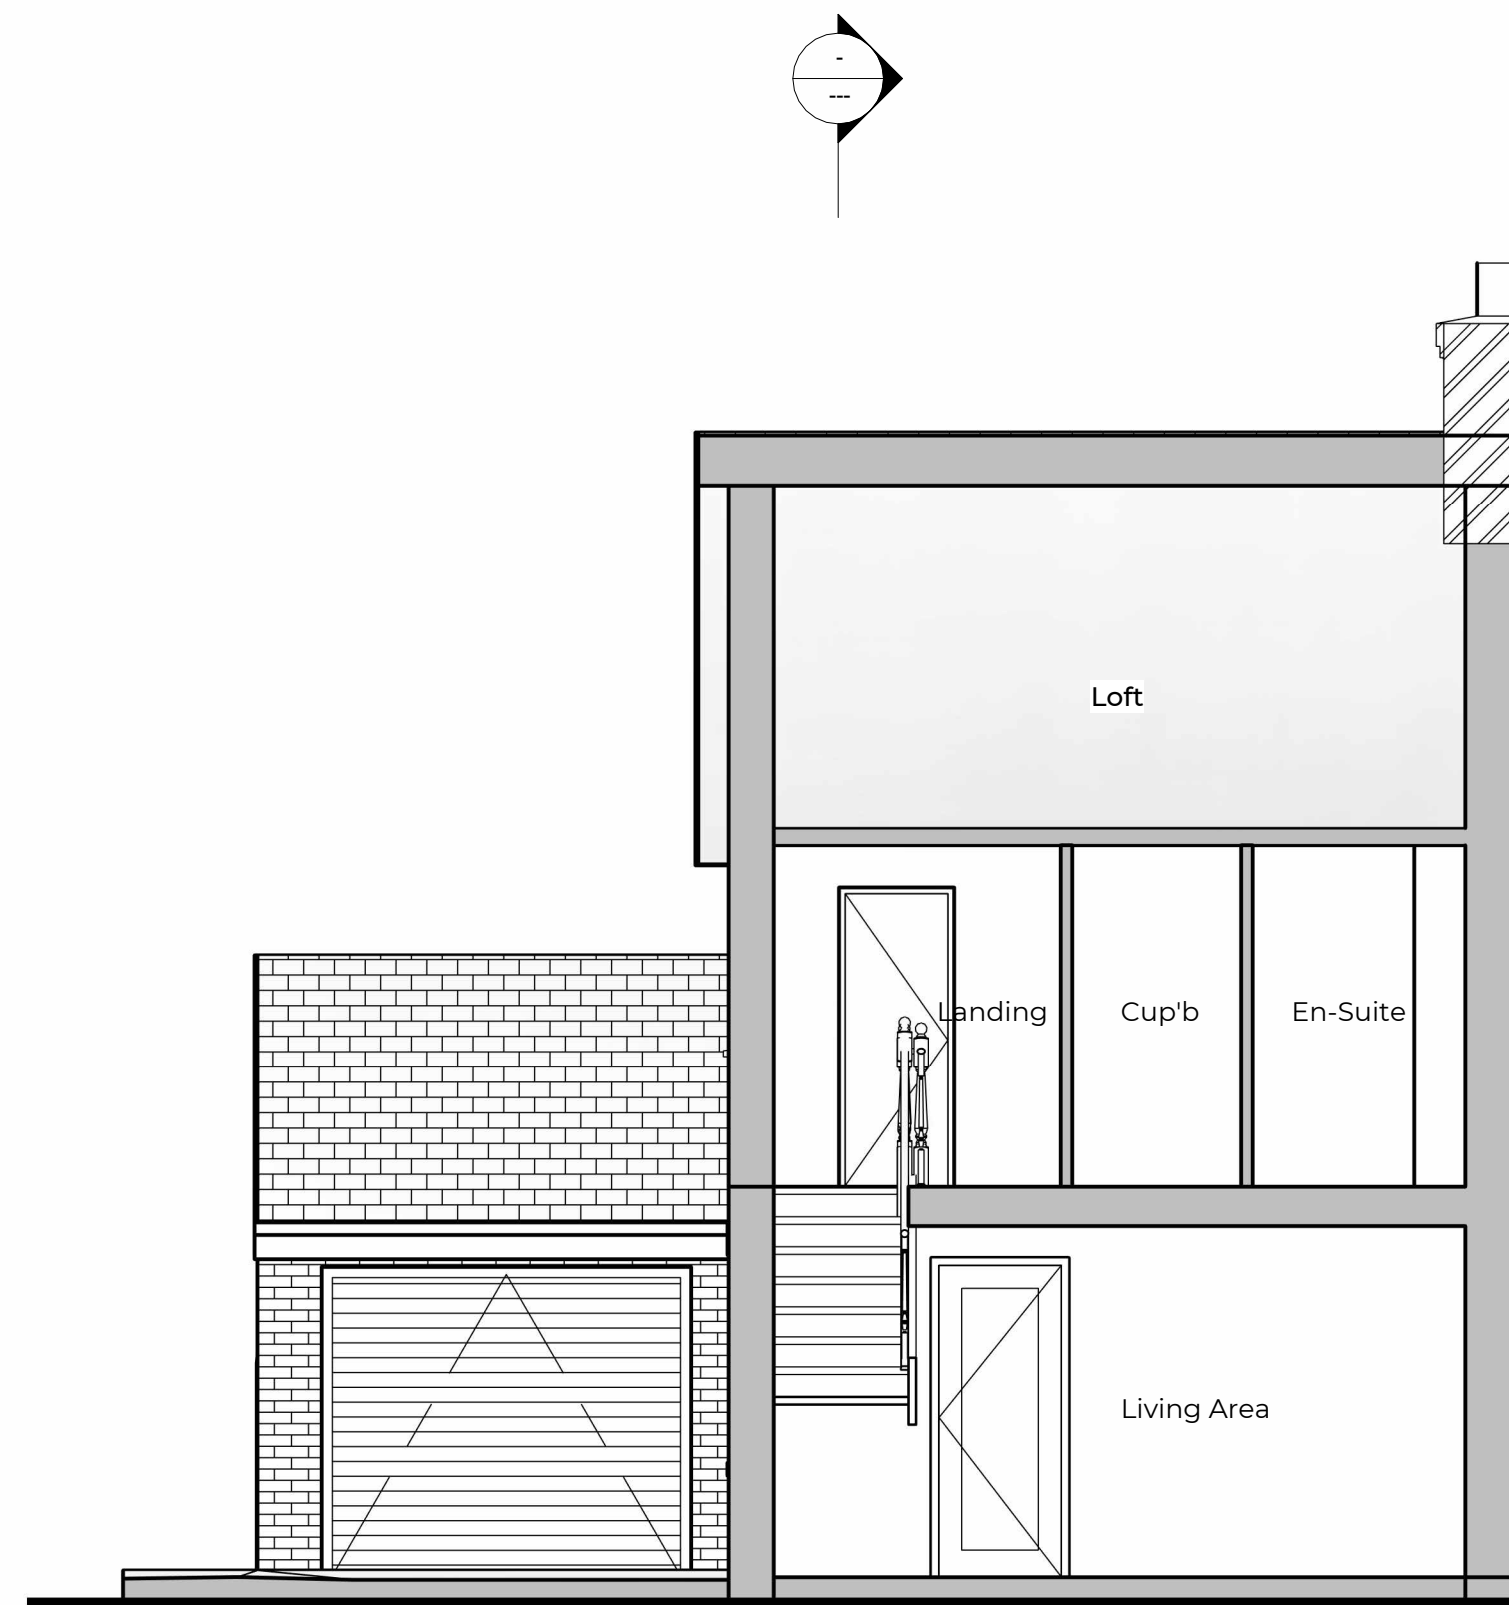

Section B-B
1: 50

Notes:

1. THE COPYRIGHT OF THIS DRAWING IS VESTED IN ARCHEVOLVE AND IT MAY NOT BE REPRODUCED IN WHOLE OR PART OR USED FOR THE MANUFACTURE OF ANY ARTICLE WITHOUT THE EXPRESS PERMISSION OF THE COPYRIGHT HOLDERS.
2. WORK TO FIGURED DIMENSIONS ONLY.
3. THIS DRAWING IS TO BE READ IN CONJUNCTION WITH ALL RELEVANT ARCHITECT'S, SERVICE ENGINEER'S AND ARCHEVOLVE AND SPECIFICATIONS.

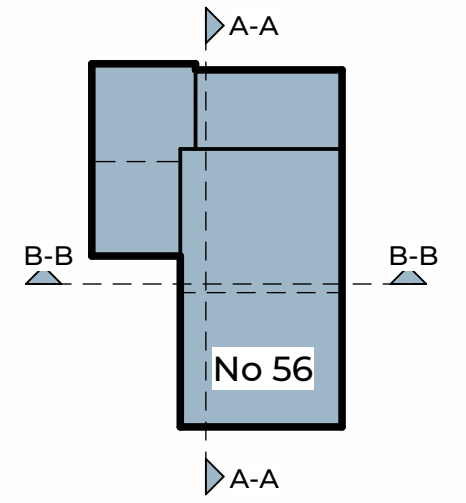

Revision Number	Revision Description	Issued by	Revision Date
-----------------	----------------------	-----------	---------------

DATE: 02/01/24 STATUS: PLANNING ISSUE SHEET SIZE: A1

SCALE: As indicated DRAWN: AP CHECKED:

CLIENT: Miss L Watt SITE ADDRESS: 56 Oak Tree Drive, Hassocks, BN6 8YD

REVISION:

DRAWING NO: APC/075/24/03

PROJECT NO: 54/56OTD

DRAWING: Loft Conversion
TITLE: Existing Sections



ARCHEVOLVE

✉ // design@archevolve.co.uk

🌐 // www.archevolve.co.uk

☎ // 07830 325566

📱

 CIAT
CHARTERED PRACTICE

