



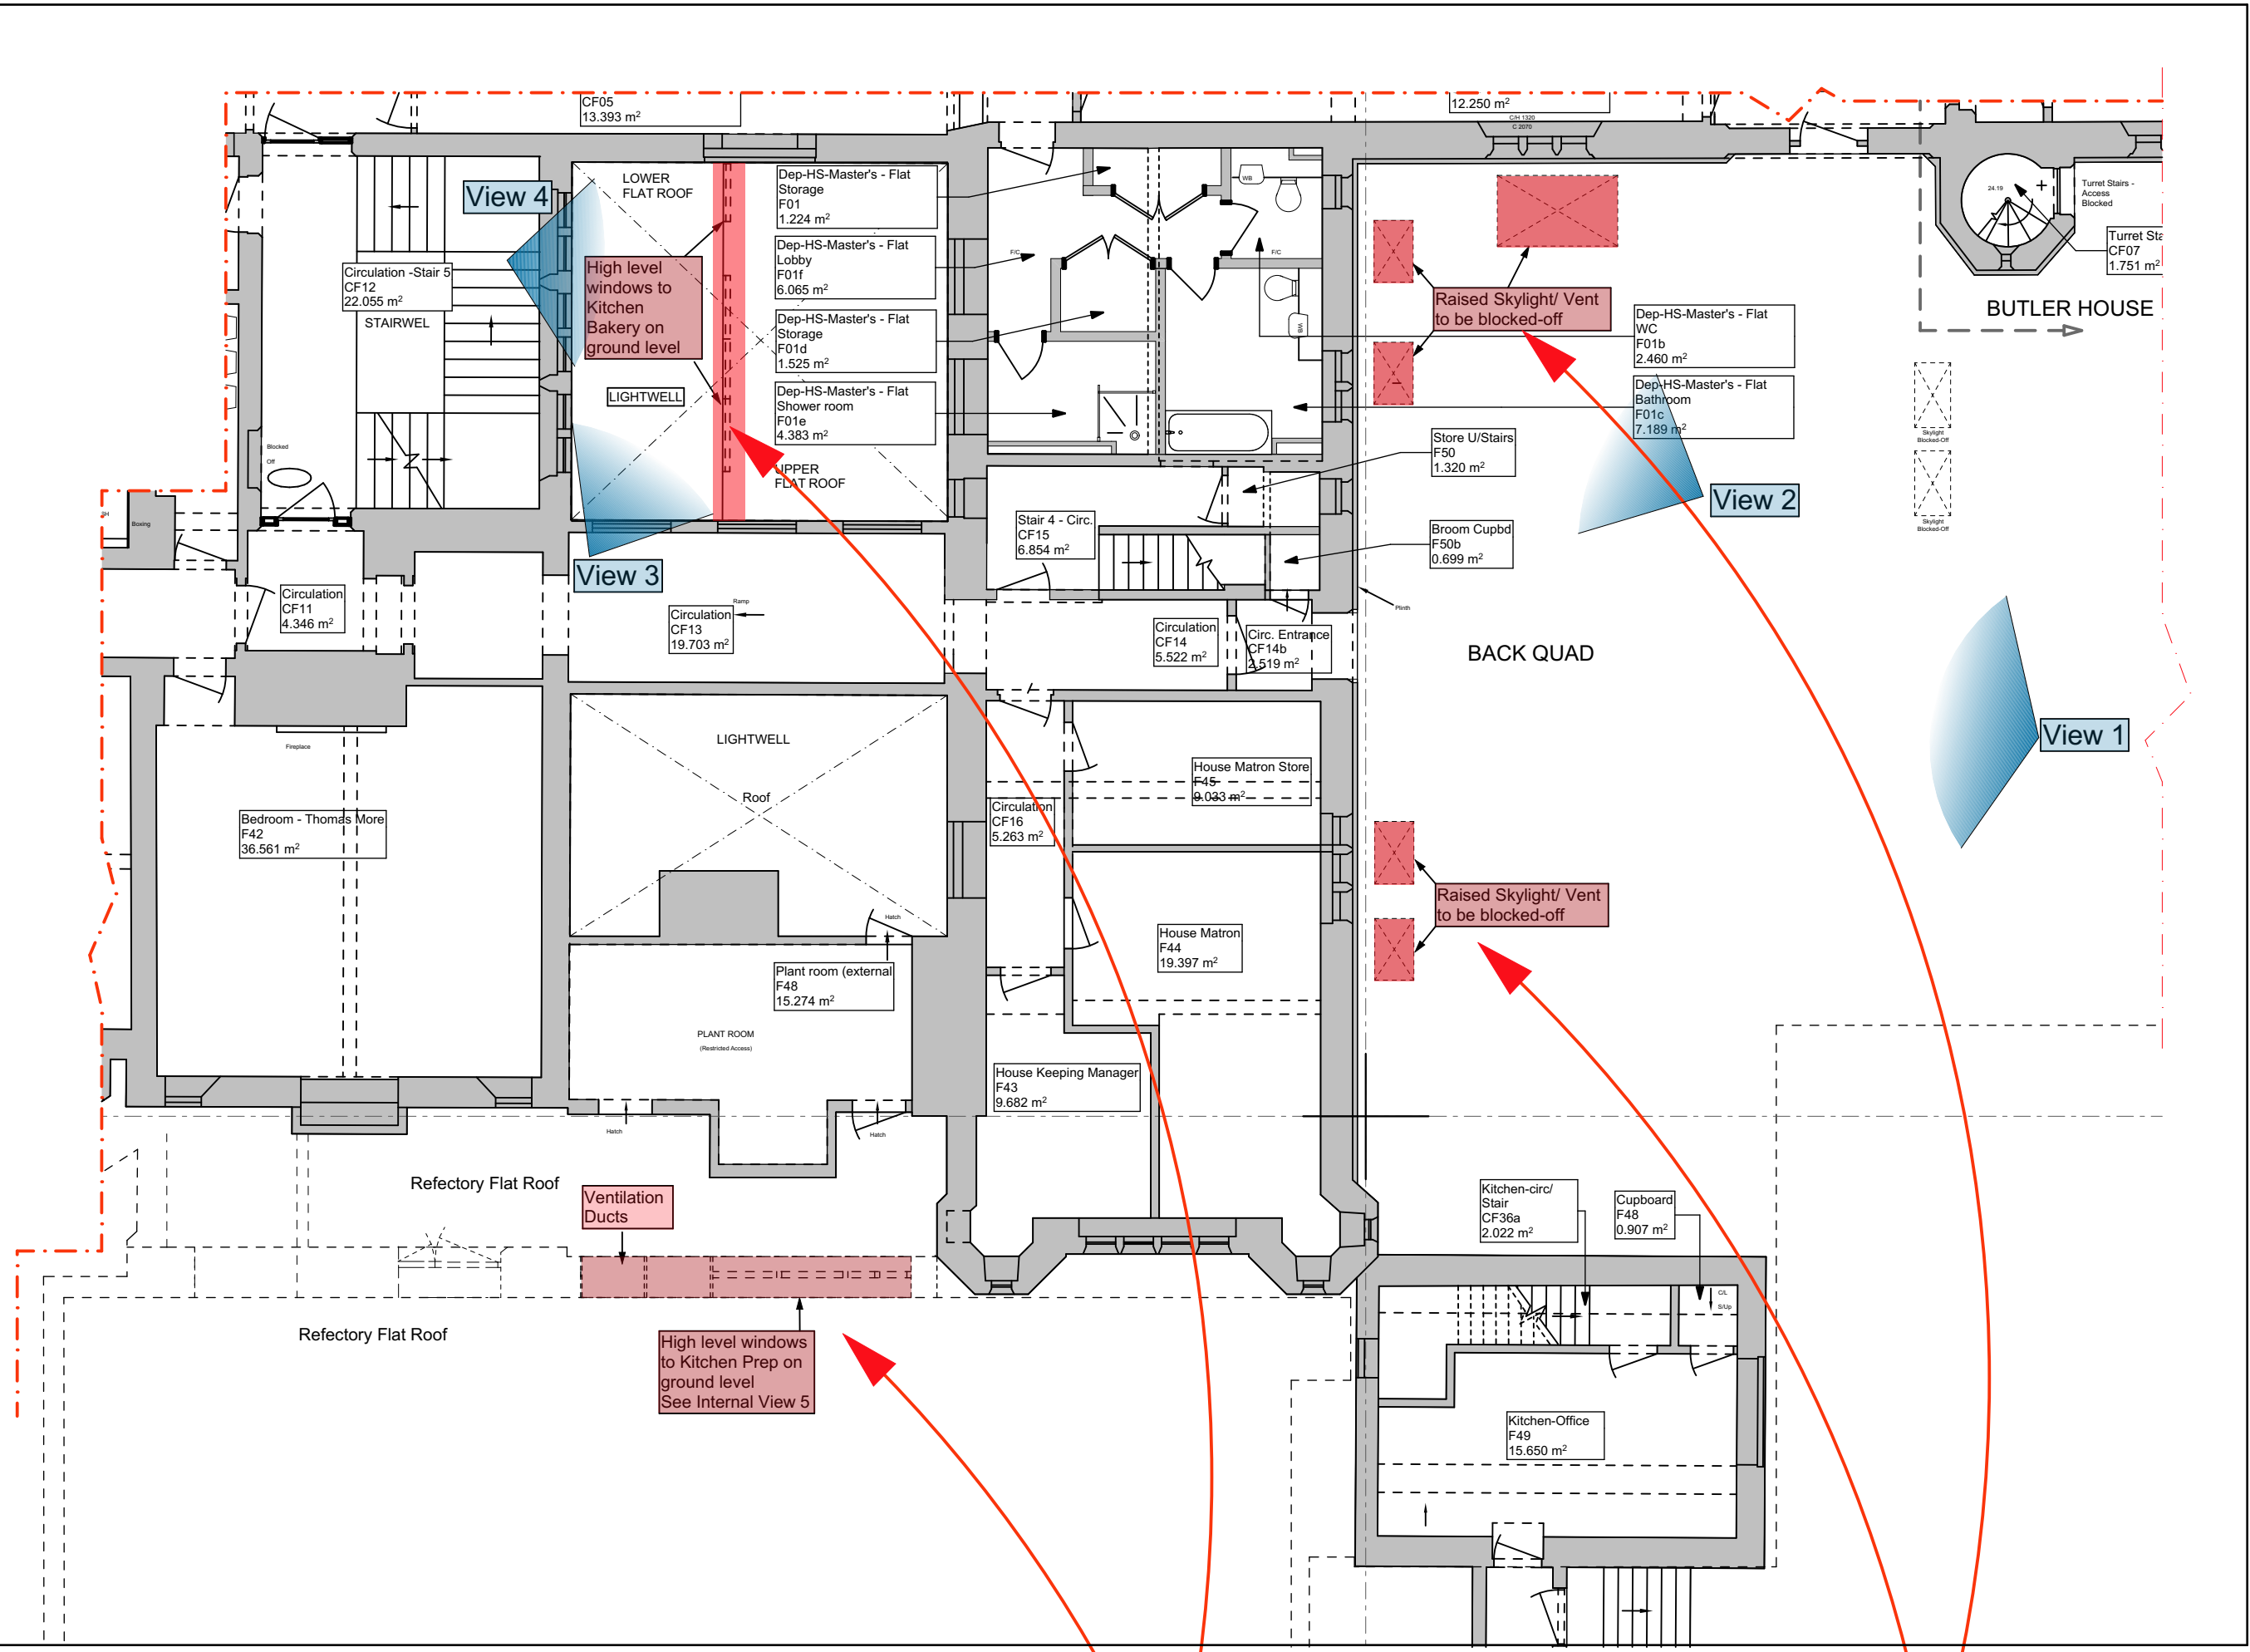


MAIN BUILDING - MAIN KITCHEN FIRST FLOOR
WINDOW AND SKYLIGHT REPLACEMENT OR
ALTERATIONS - AS SEEN FROM LIGHTWELL
AND BACK QUAD LEVEL

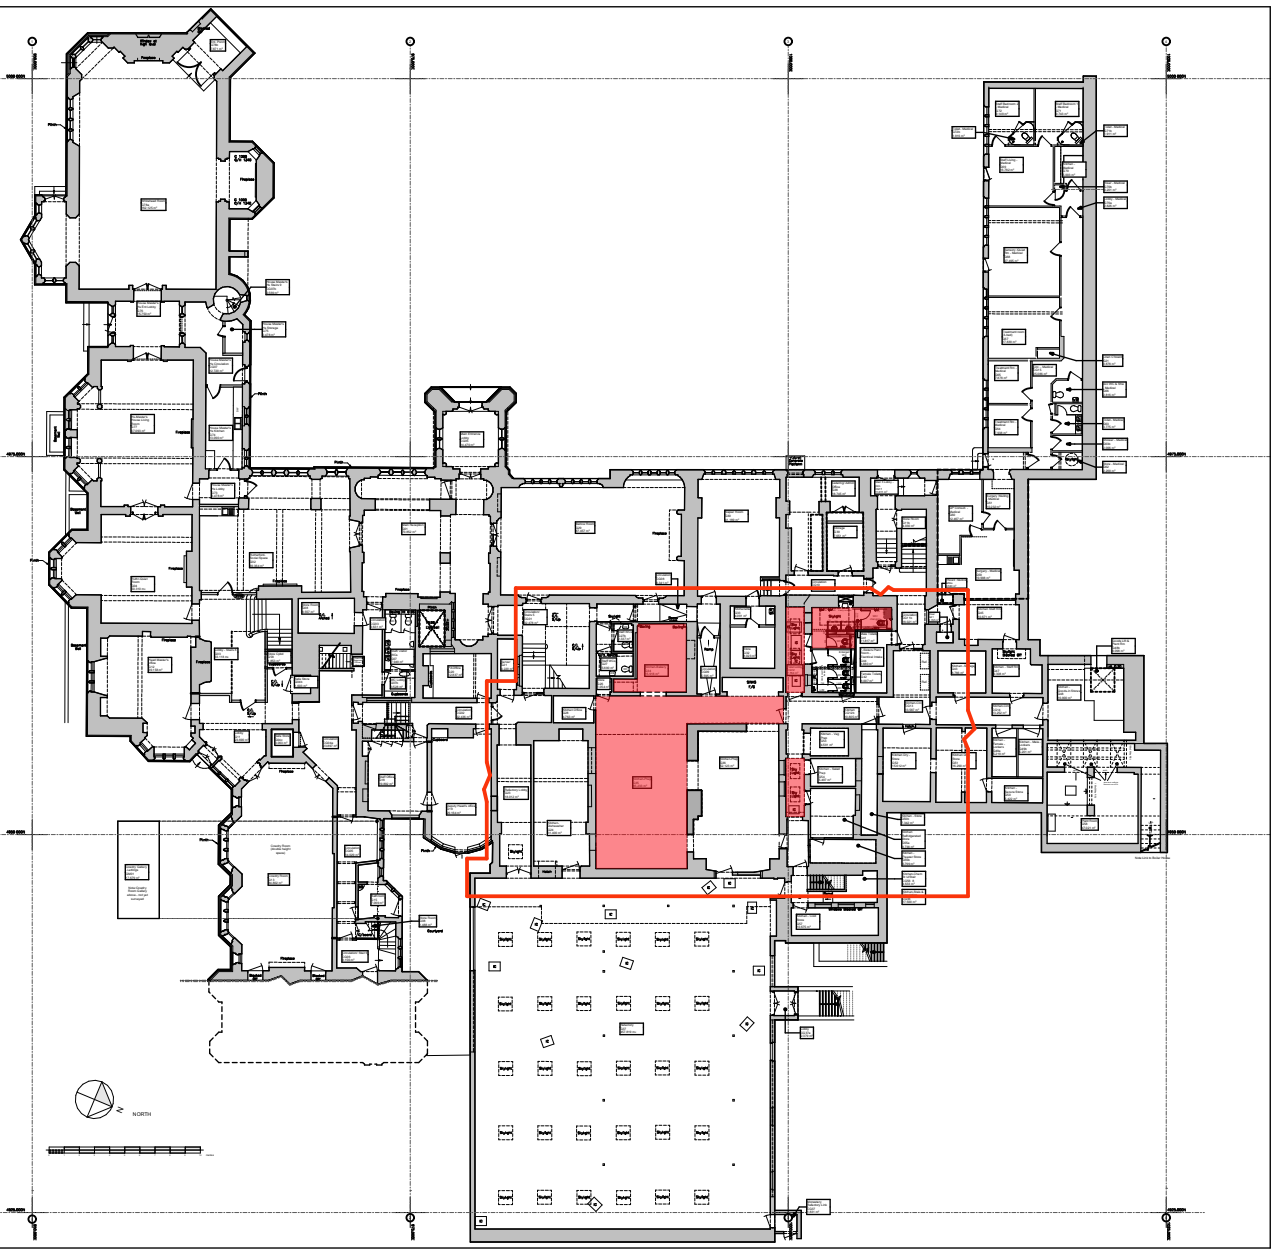

MAIN BUILDING - GROUND FLOOR 1:500
KEY PLAN - SHOWING ROOM LOCATION

Notes:

All dimensions to be checked on site, before any manufacturing of fitted units, appliances, doors, windows or other finishes to floors, ceilings etc. Immediately report any discrepancies, errors or omissions on this document to the originator (Worth School - CAD & Assets office). If in doubt, ask.

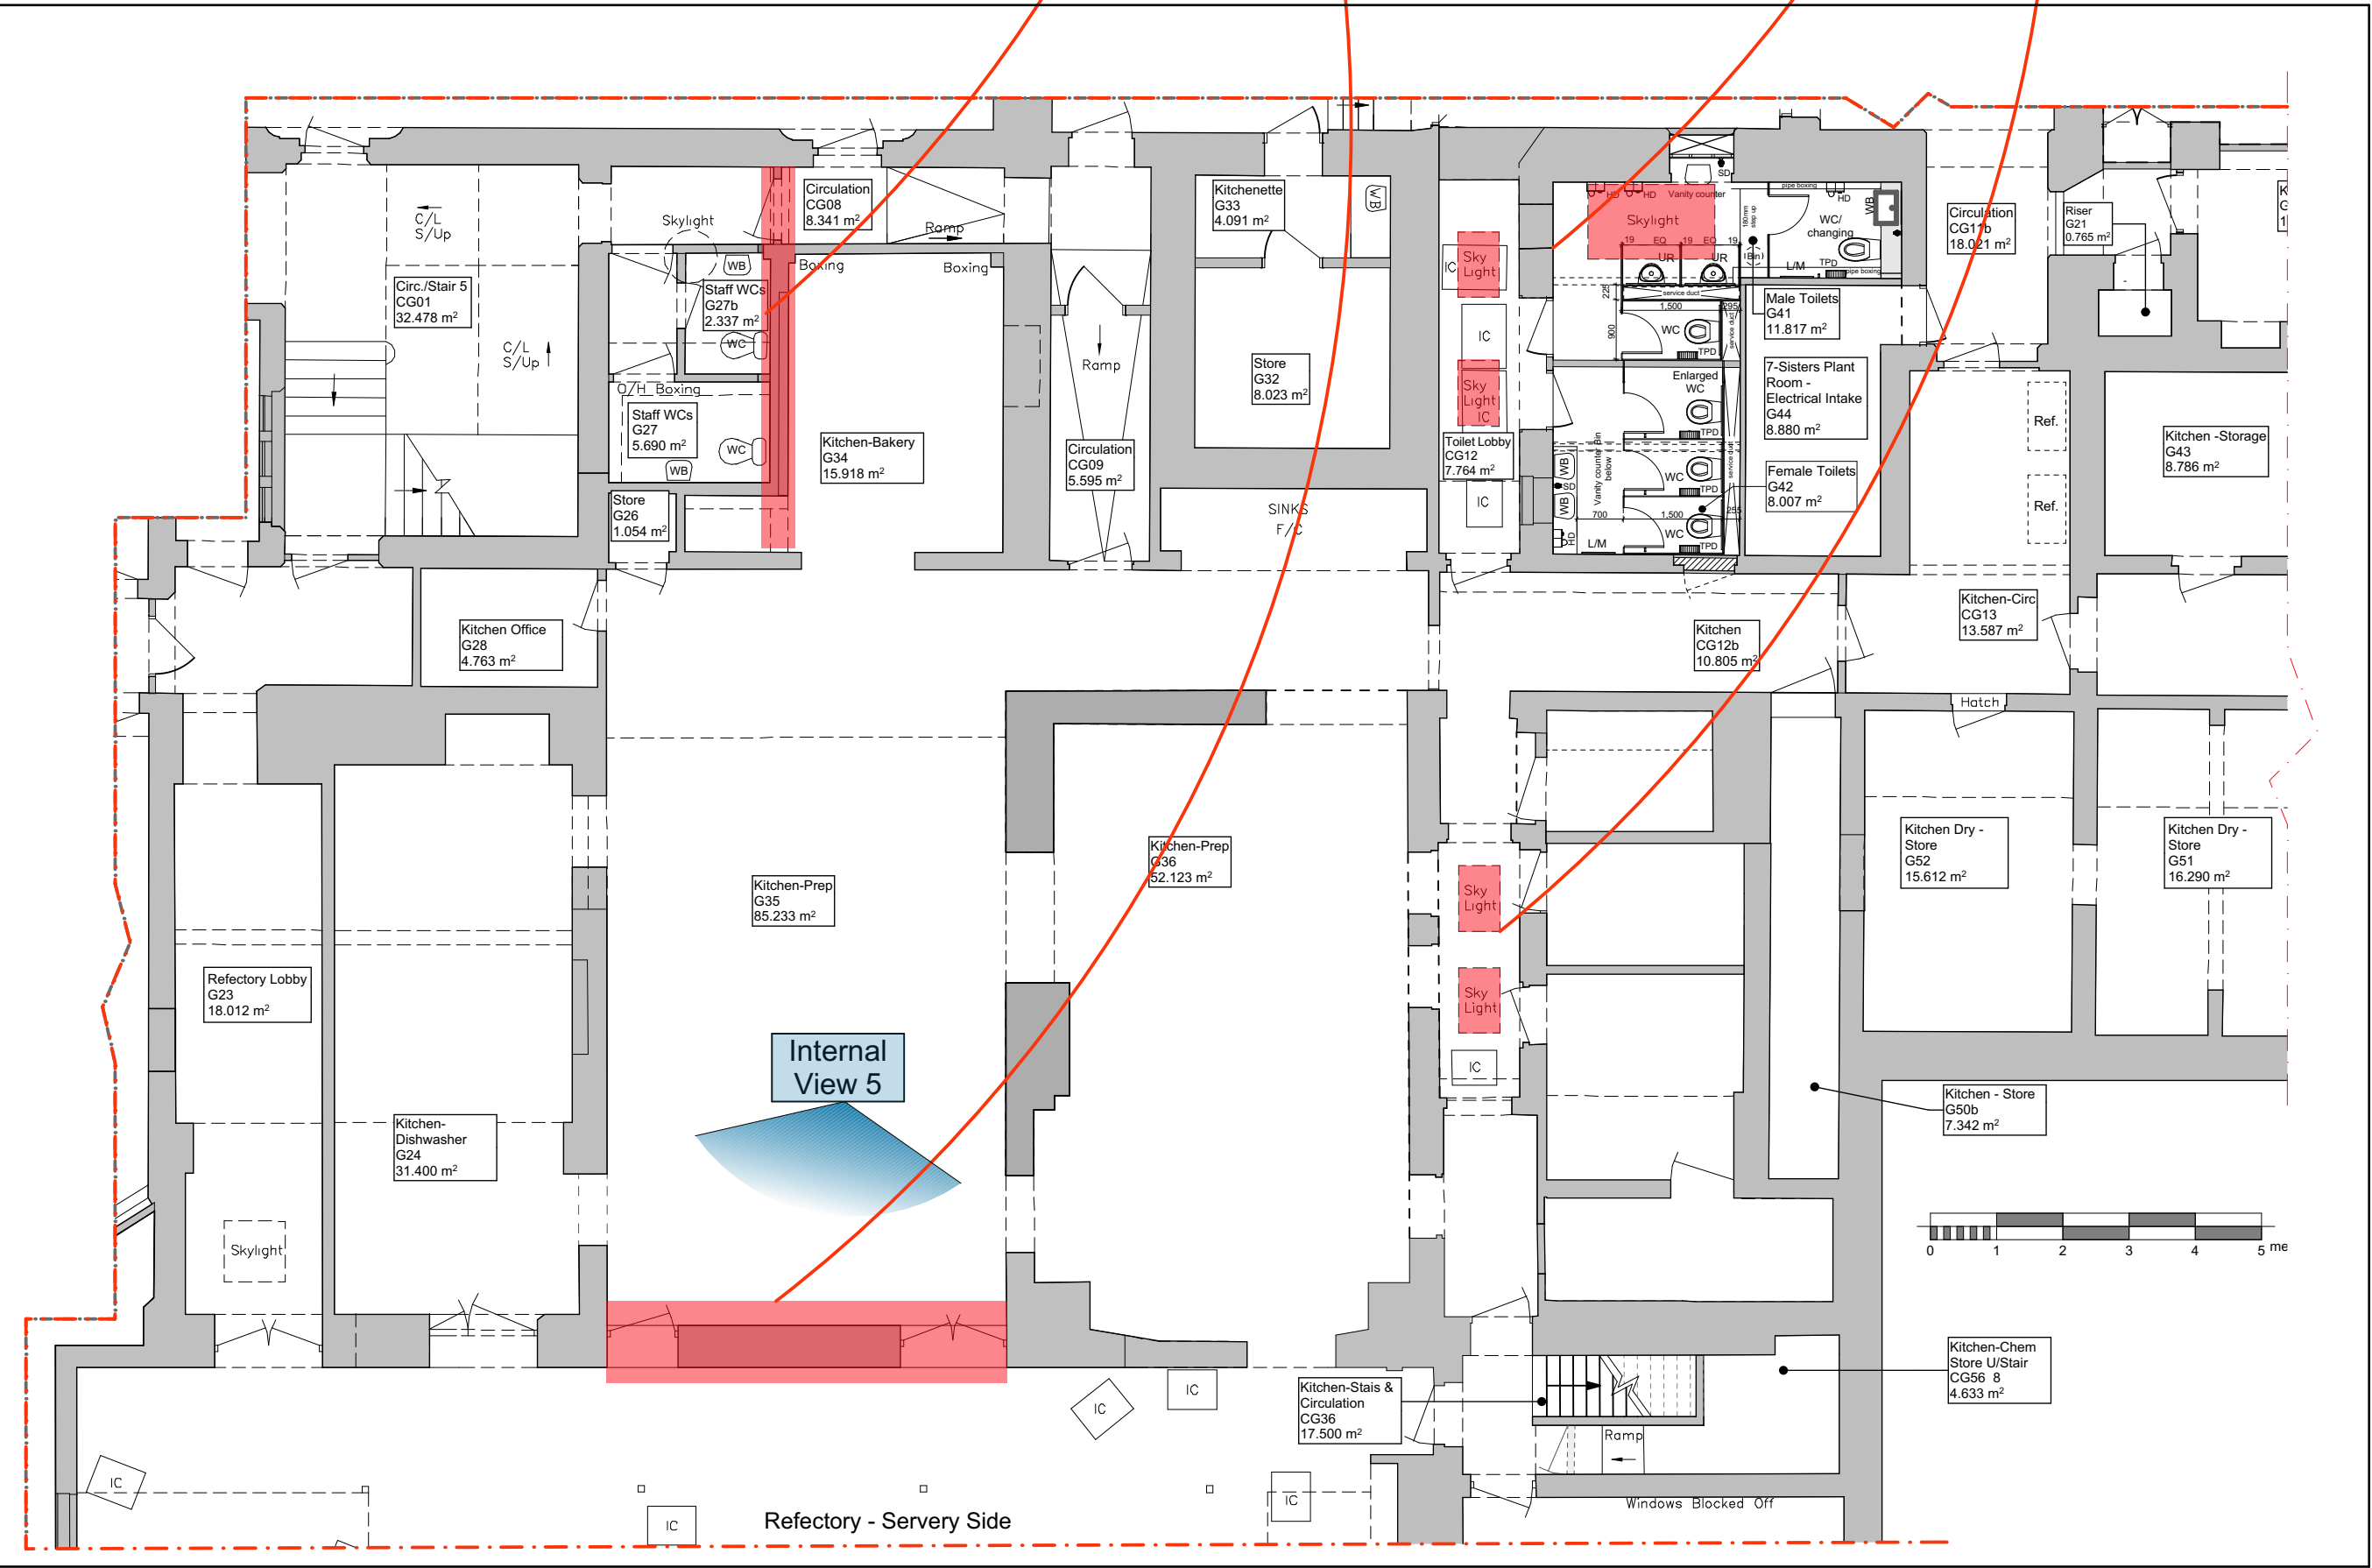

MAIN BUILDING - KITCHEN GROUND FLOOR
ROOMS REQUIRING WINDOW AND SKYLIGHT
REPLACEMENT OR ALTERATIONS

Main Building - Main Kitchen -
Location of Window & Skylight
Replacement
Ground, First Floors & Photos
Scale 1:100 & 1:500 @ A0
Dwg. No. 1767
Date: 11-06-2025