


Block Plan

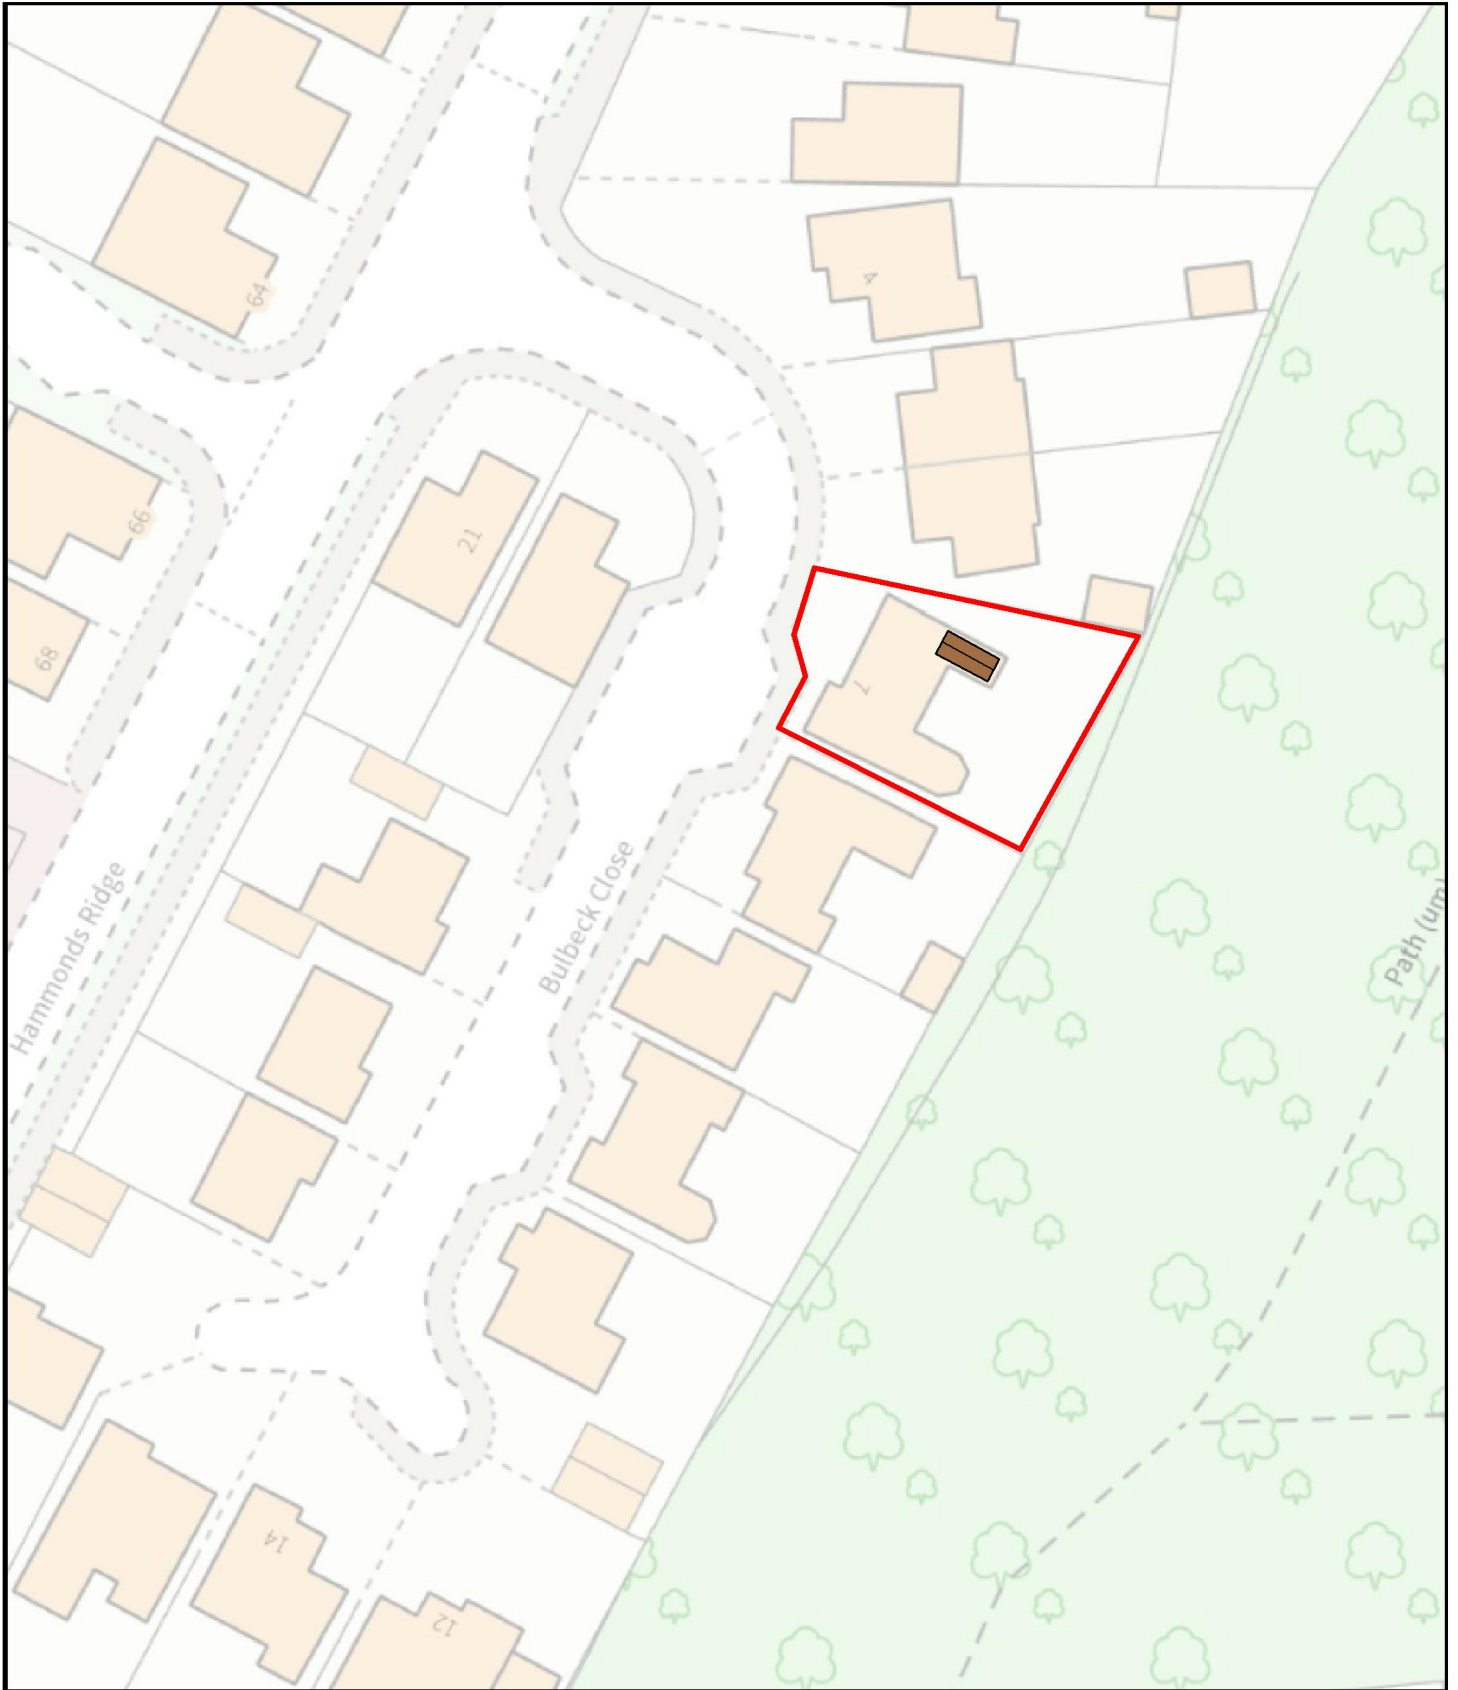

Block Plan @ 1:500

BP/PL01

