




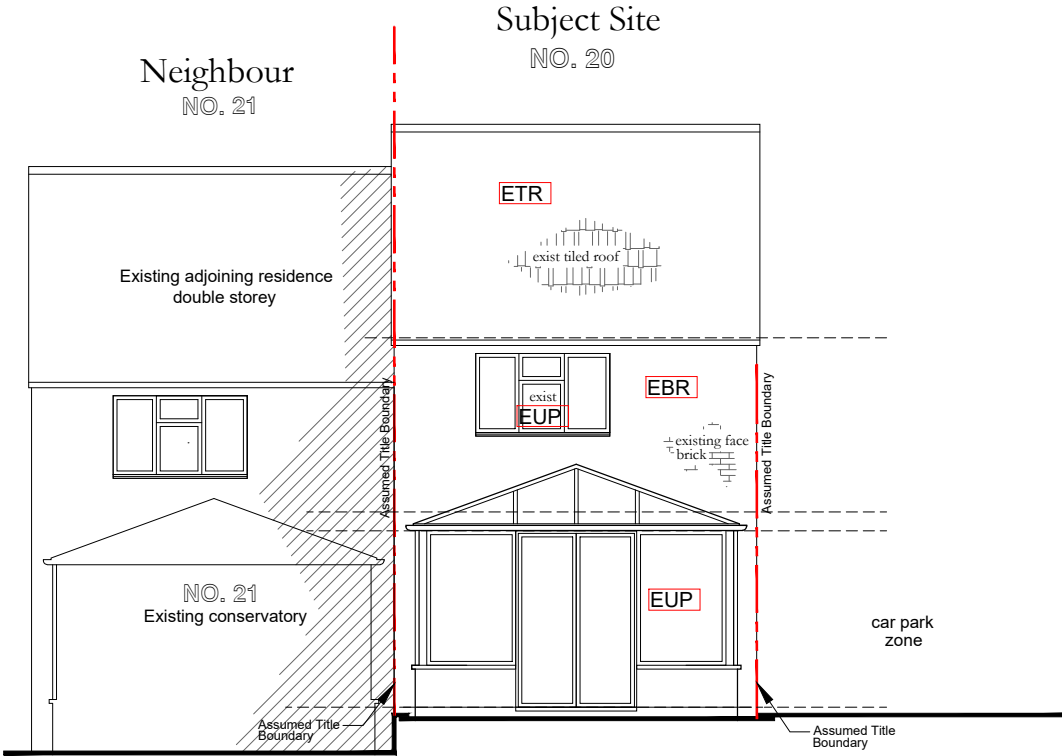

EXISTING ELEVATION- REAR
SCALE 1 : 100 @ A3

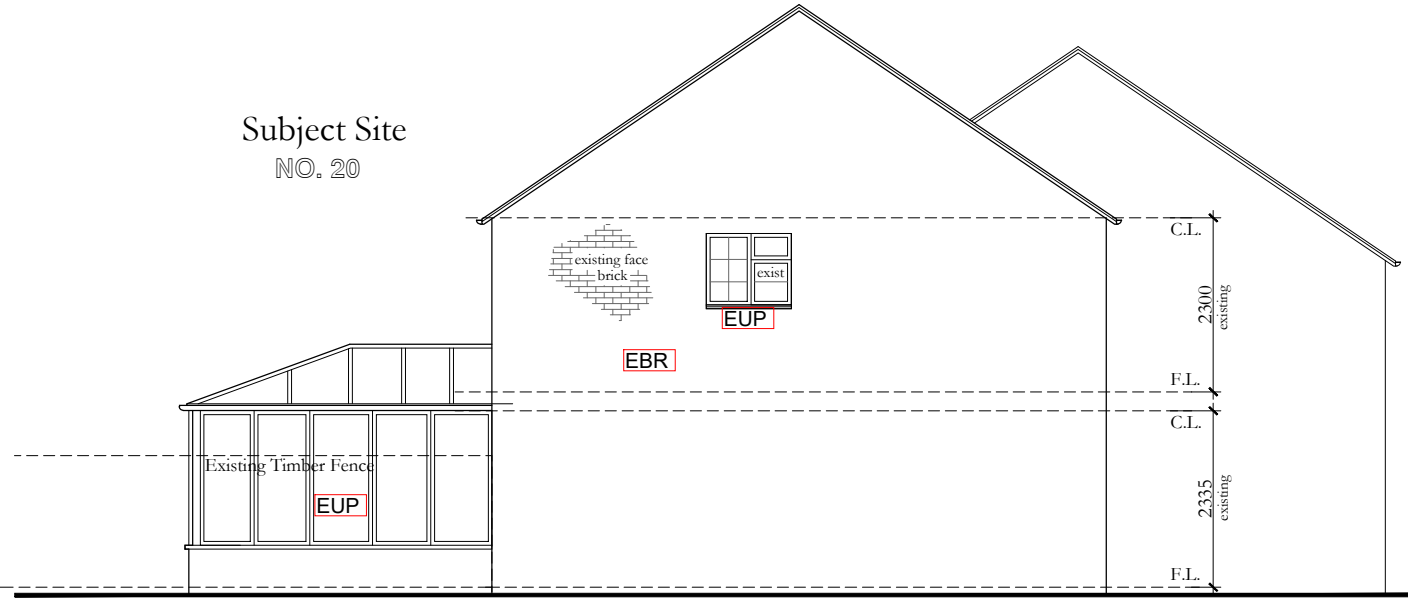


EXISTING ELEVATION- SIDE
SCALE 1 : 100 @ A3

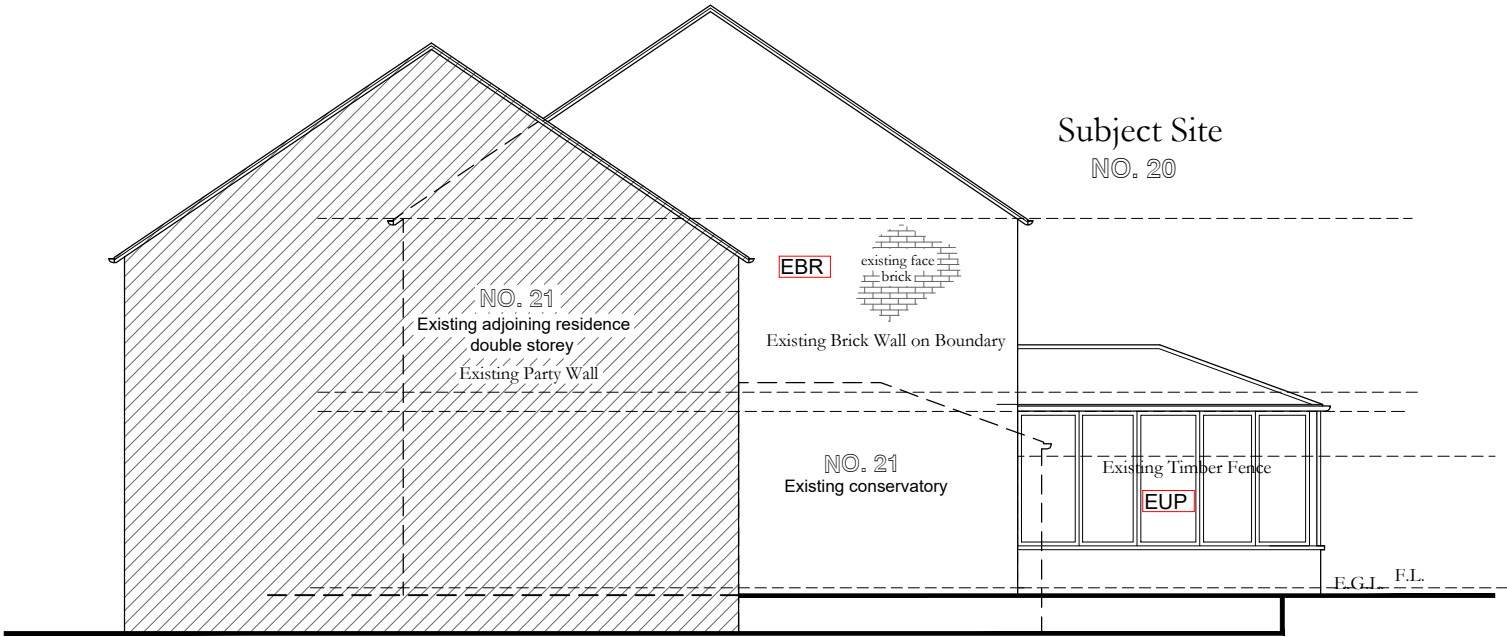

EXISTING ELEVATION- SIDE
SCALE 1 : 100 @ A3

EXISTING MATERIALS DRAWING LEGEND

- EBR Existing Face brickwork- Colour/make tbc on site
- ETR Existing Tiled roof- Coulor/make tbc on site
- EUP Existing UPVC Windows & Doors- White Colour

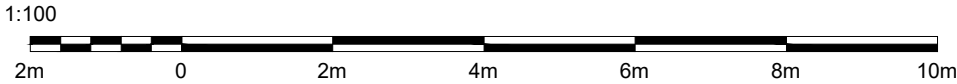

Marlon Haus Ltd
Architecture - Sustainability
M: 07591 936671
E: mark@marlonhaus.com
W: www.marlonhaus.com
A: 25 Depot Road, Horsham RH13 5HE West Sussex

PROJECT: Proposed Extension & Renovation
CLIENT: Mr. G. & Mrs. D. Mason
AT : 20 Elm Drive, East Grinstead RH19 3UH
East Sussex

Job No: 24-23
Date: 05-04-25
Drawn By: M. Long
Issue: TP01

PAGE 3

Issue amendment notes:
05-04-25 Planning Drawing/Lawful Development Cert drawing set
for Application

© Owned by 'Marlon Haus Ltd'