




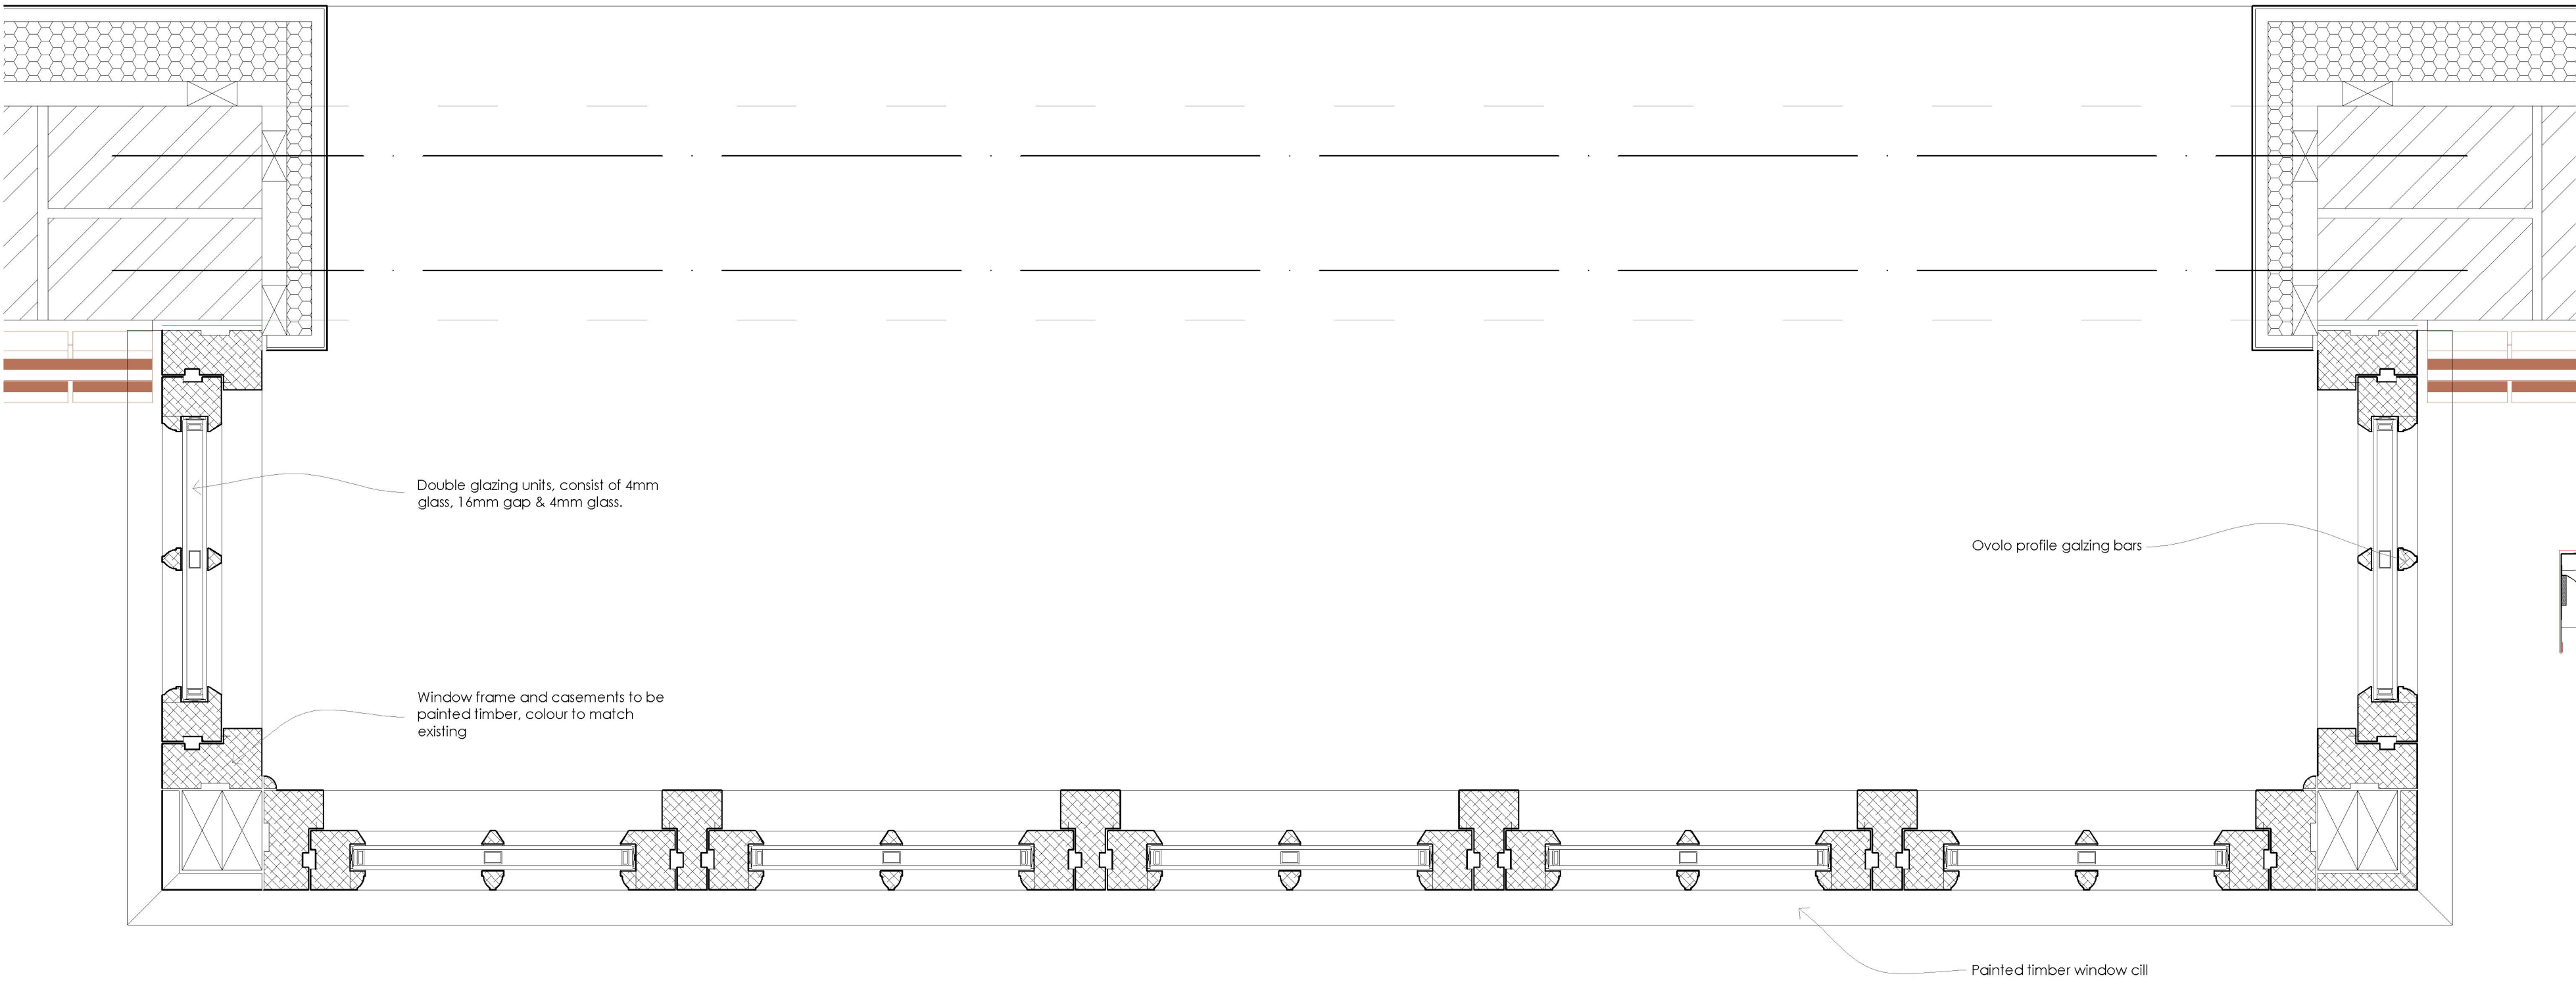


ORIEL WINDOW PLAN DETAIL - AS PROPOSED
SCALE @ 1:5 ON AN A1 SHEET

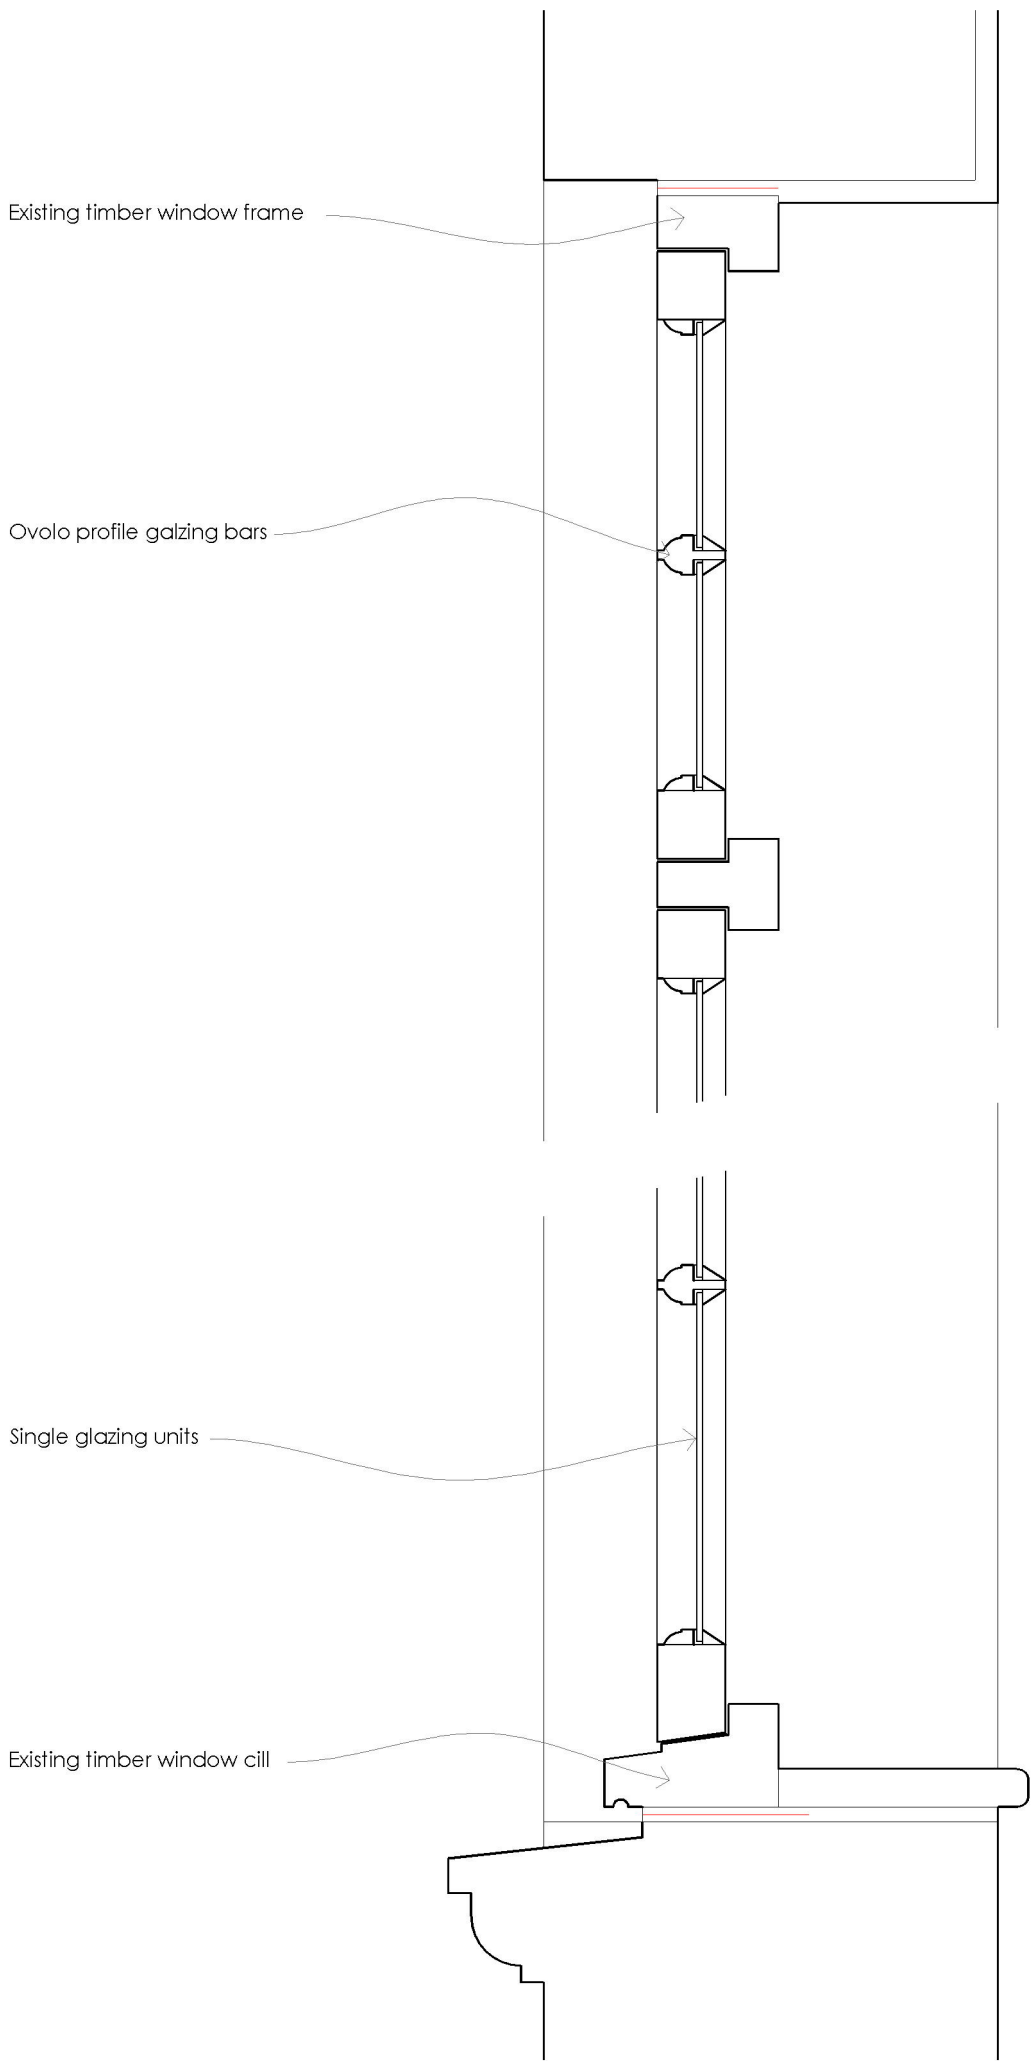


TYPICAL WINDOW SECTION DETAIL - AS EXISTING
SCALE @ 1:5 ON AN A1 SHEET

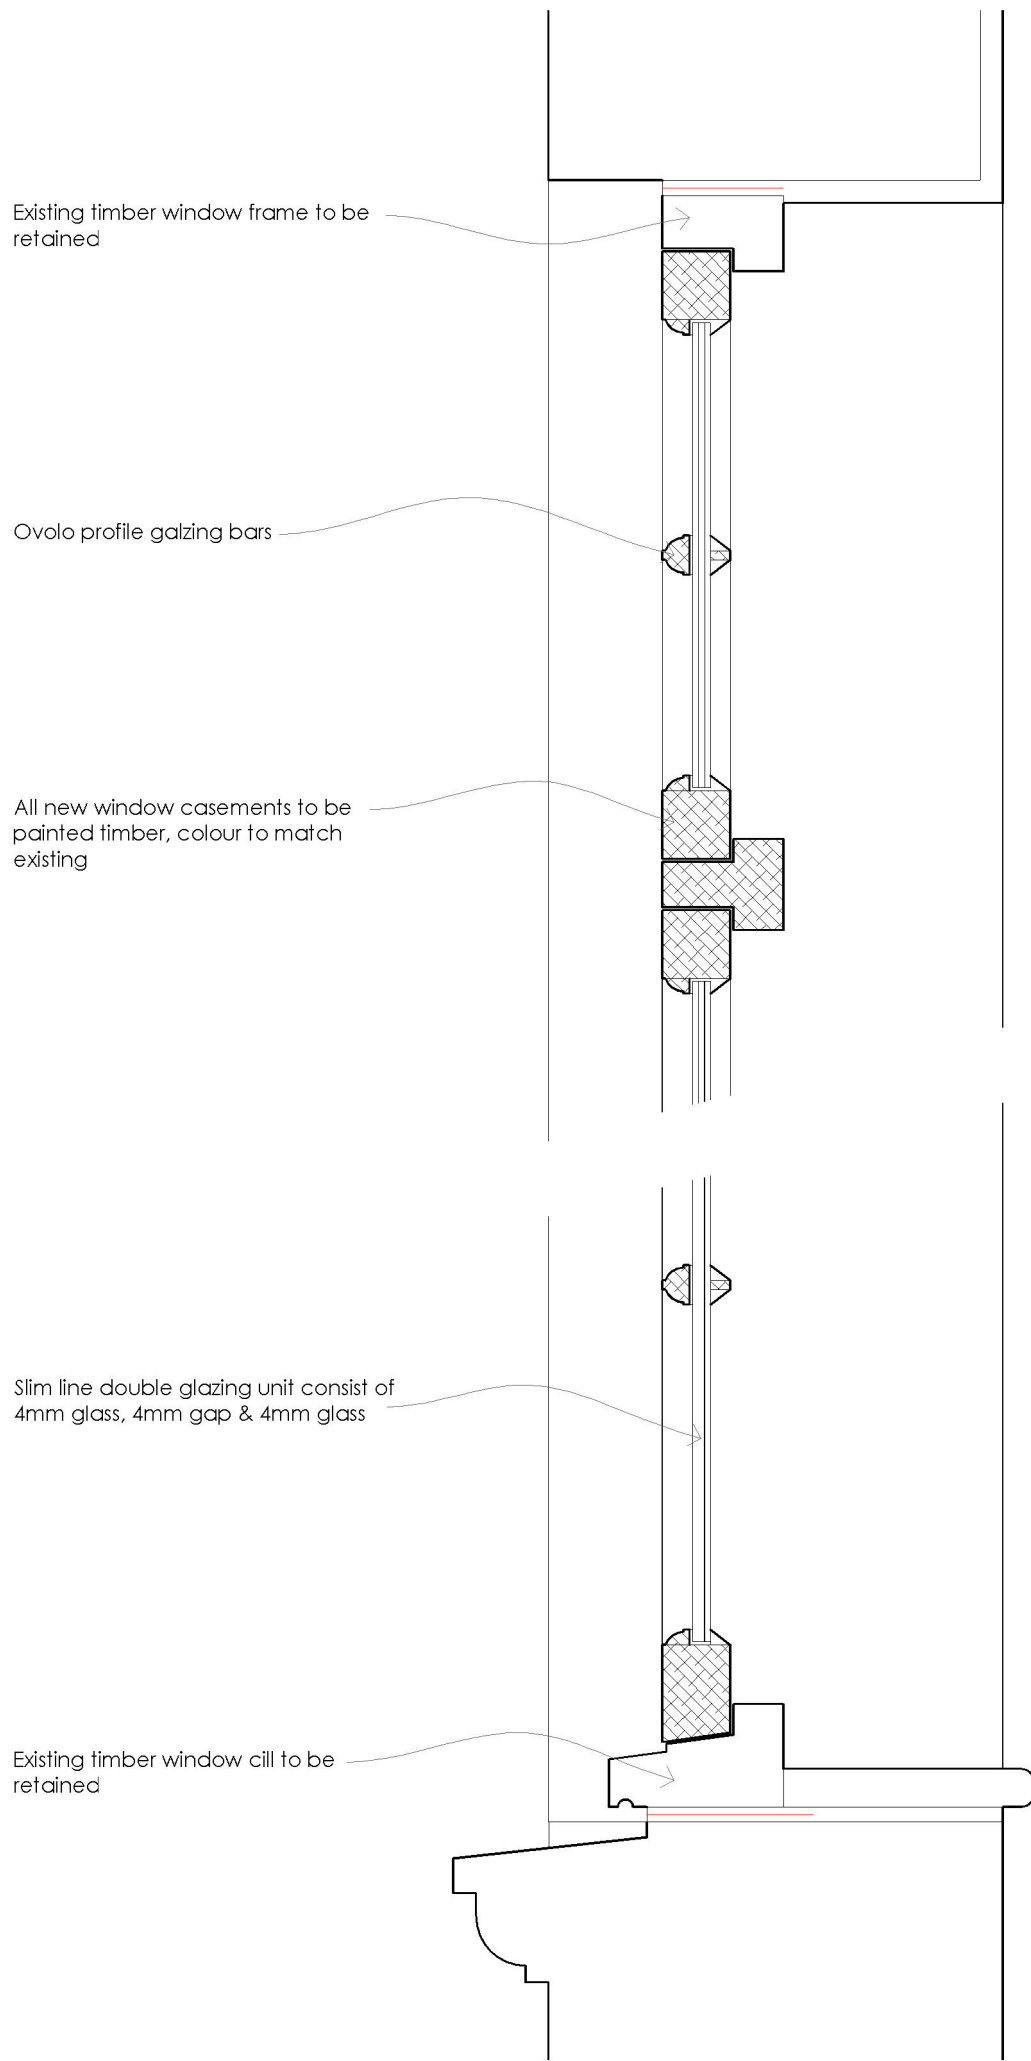

TYPICAL WINDOW SECTION DETAIL - AS PROPOSED
SCALE @ 1:5 ON AN A1 SHEET

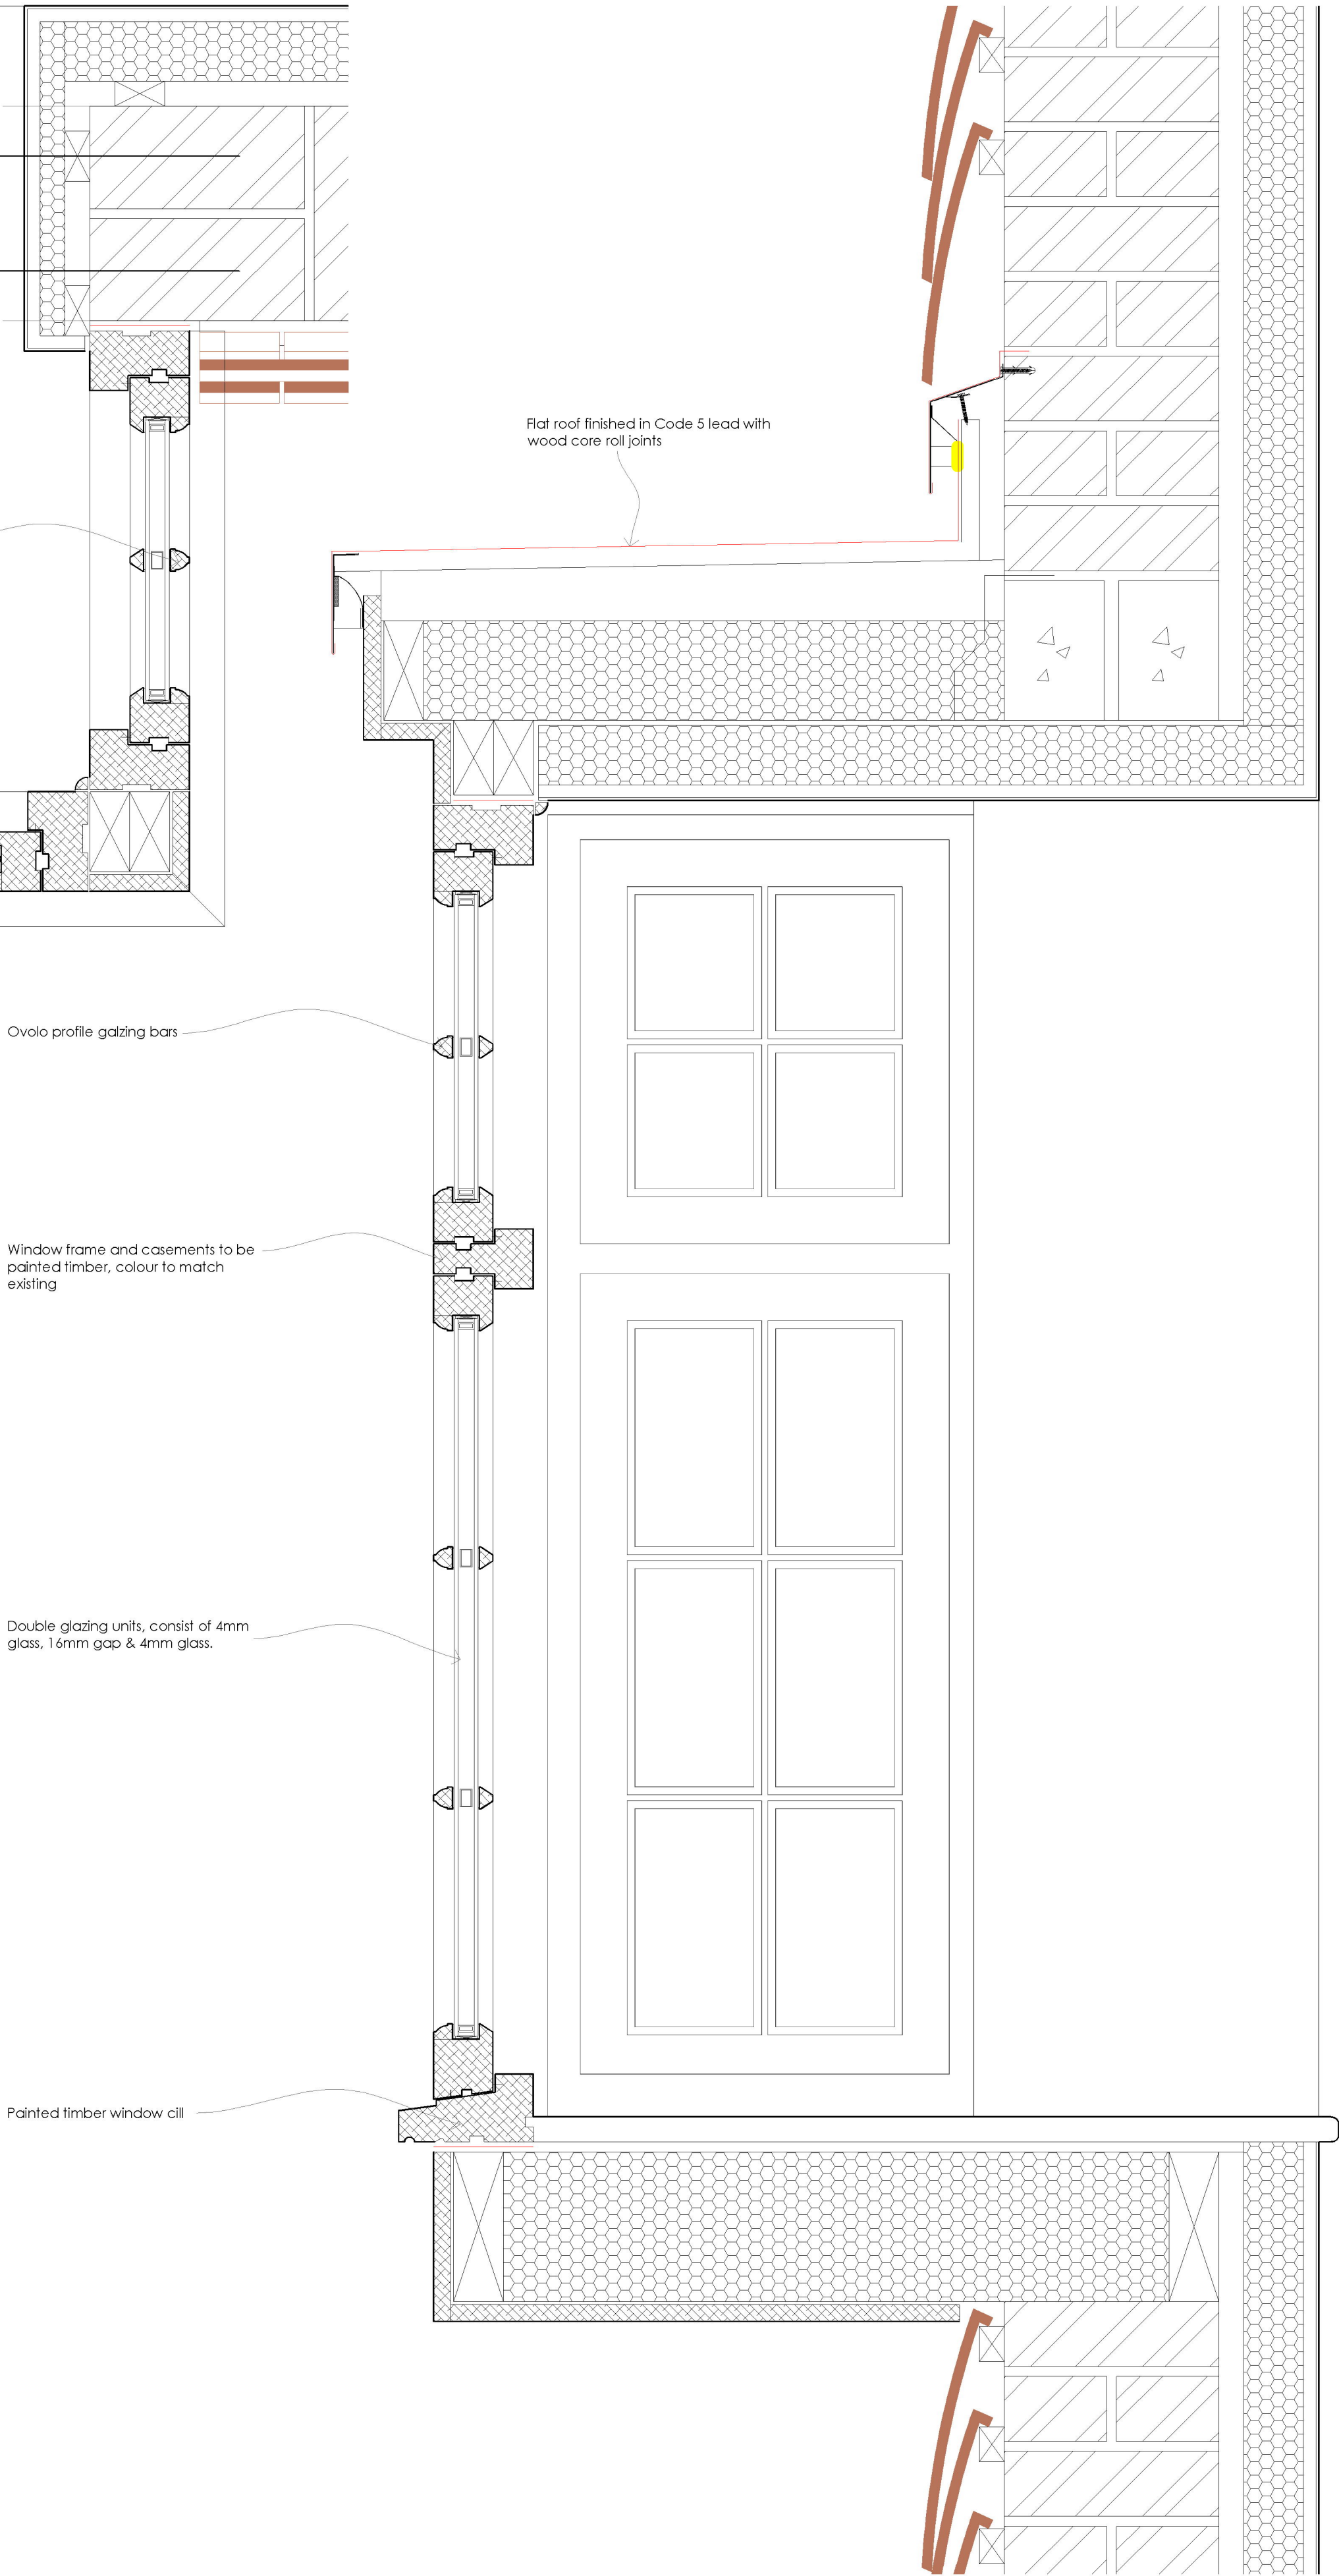

ORIEL WINDOW SECTION DETAIL - AS PROPOSED
SCALE @ 1:5 ON AN A1 SHEET

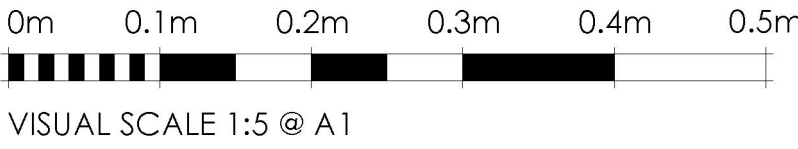

FOR PLANNING
PURPOSES ONLY

NOT FOR CONSTRUCTION

REV.	DATE	BY	AMENDMENT	CHK.

PLANNING

gould baxter

2 Lucastes Mews, Paddockhall Road,
Haywards Heath,
West Sussex, RH16 1HE
(01444) 452604
hb@gouldbaxter.co.uk
www.gouldbaxter.co.uk

NOTES:
DO NOT SCALE OFF THIS DRAWING UNLESS FOR PLANNING PURPOSES.
CHECK ALL DIMENSIONS ON SITE BEFORE ANY WORK IS COMMENCED.
ALL GOODS MATERIALS AND WORKMANSHIP MUST CONFORM WITH CURRENT
BUILDING REGULATIONS, BRITISH STANDARDS AND CODES OF PRACTICE.
COPYRIGHT OF THIS DRAWING IS RETAINED BY GOULD PROPERTY CONSULTANTS
LIP 17A GOULD BAXTER AND IT MUST NOT BE REPRODUCED WITHOUT WRITTEN
CONSENT.

CLIENT:
Mr & Mrs L Edge

PROJECT:
Stonehurst North Lodge,
Selsfield Road,
Ardingly,
RH17 6TN

DRAWING:
Window Plan & Section Details -
As Existing and Proposed

DATE	SCALE AT A1	DRAWN BY	TG
03.12.2025	1:20	CHECKED BY	GB

JOB NO.	DRAWING NO.	REV.
GH661	PL.013	-