





LOCATION PLAN 1:1250@A4

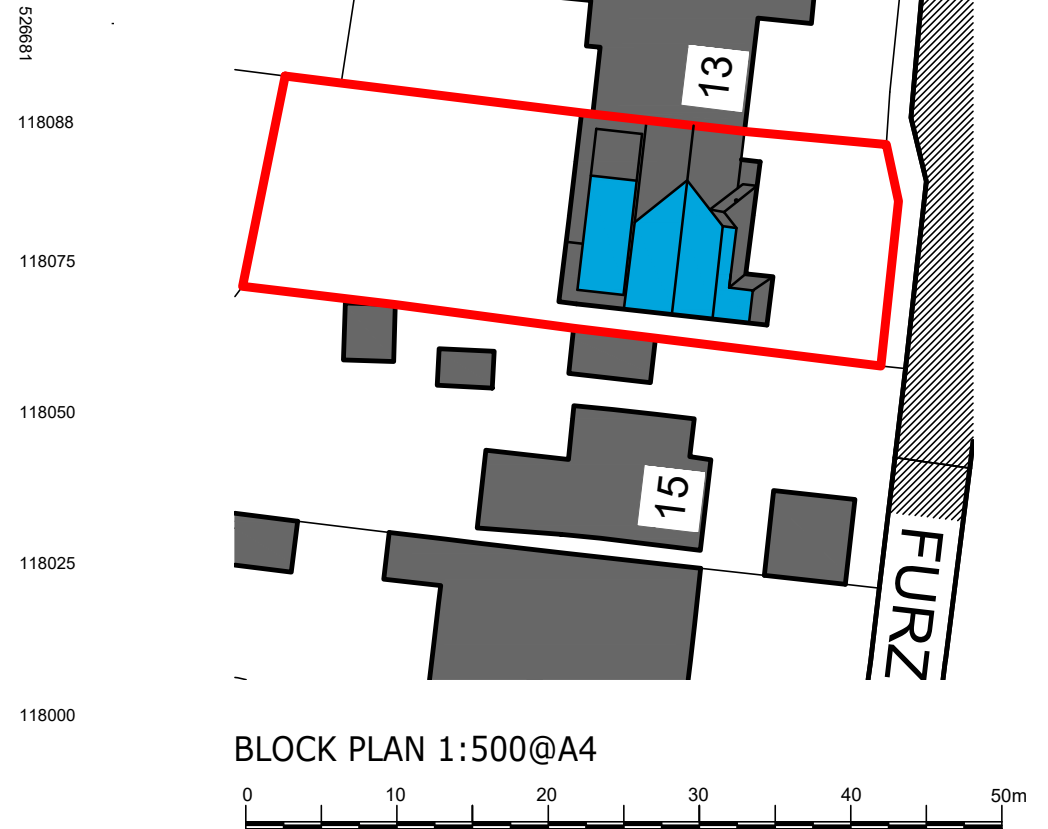

BLOCK PLAN 1:500@A4

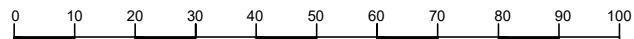

			CLIENT HUTCHINGS	
	PROJECT 14 FURZEFIELD WAY HASSOCKS BN6 9JB		REF. 704 03	
	DRG TITLE BLOCK PLAN		REV. 0	
	DESIGN EAA		DATE MAY 28	
	SCALE As Shown @ A4			