


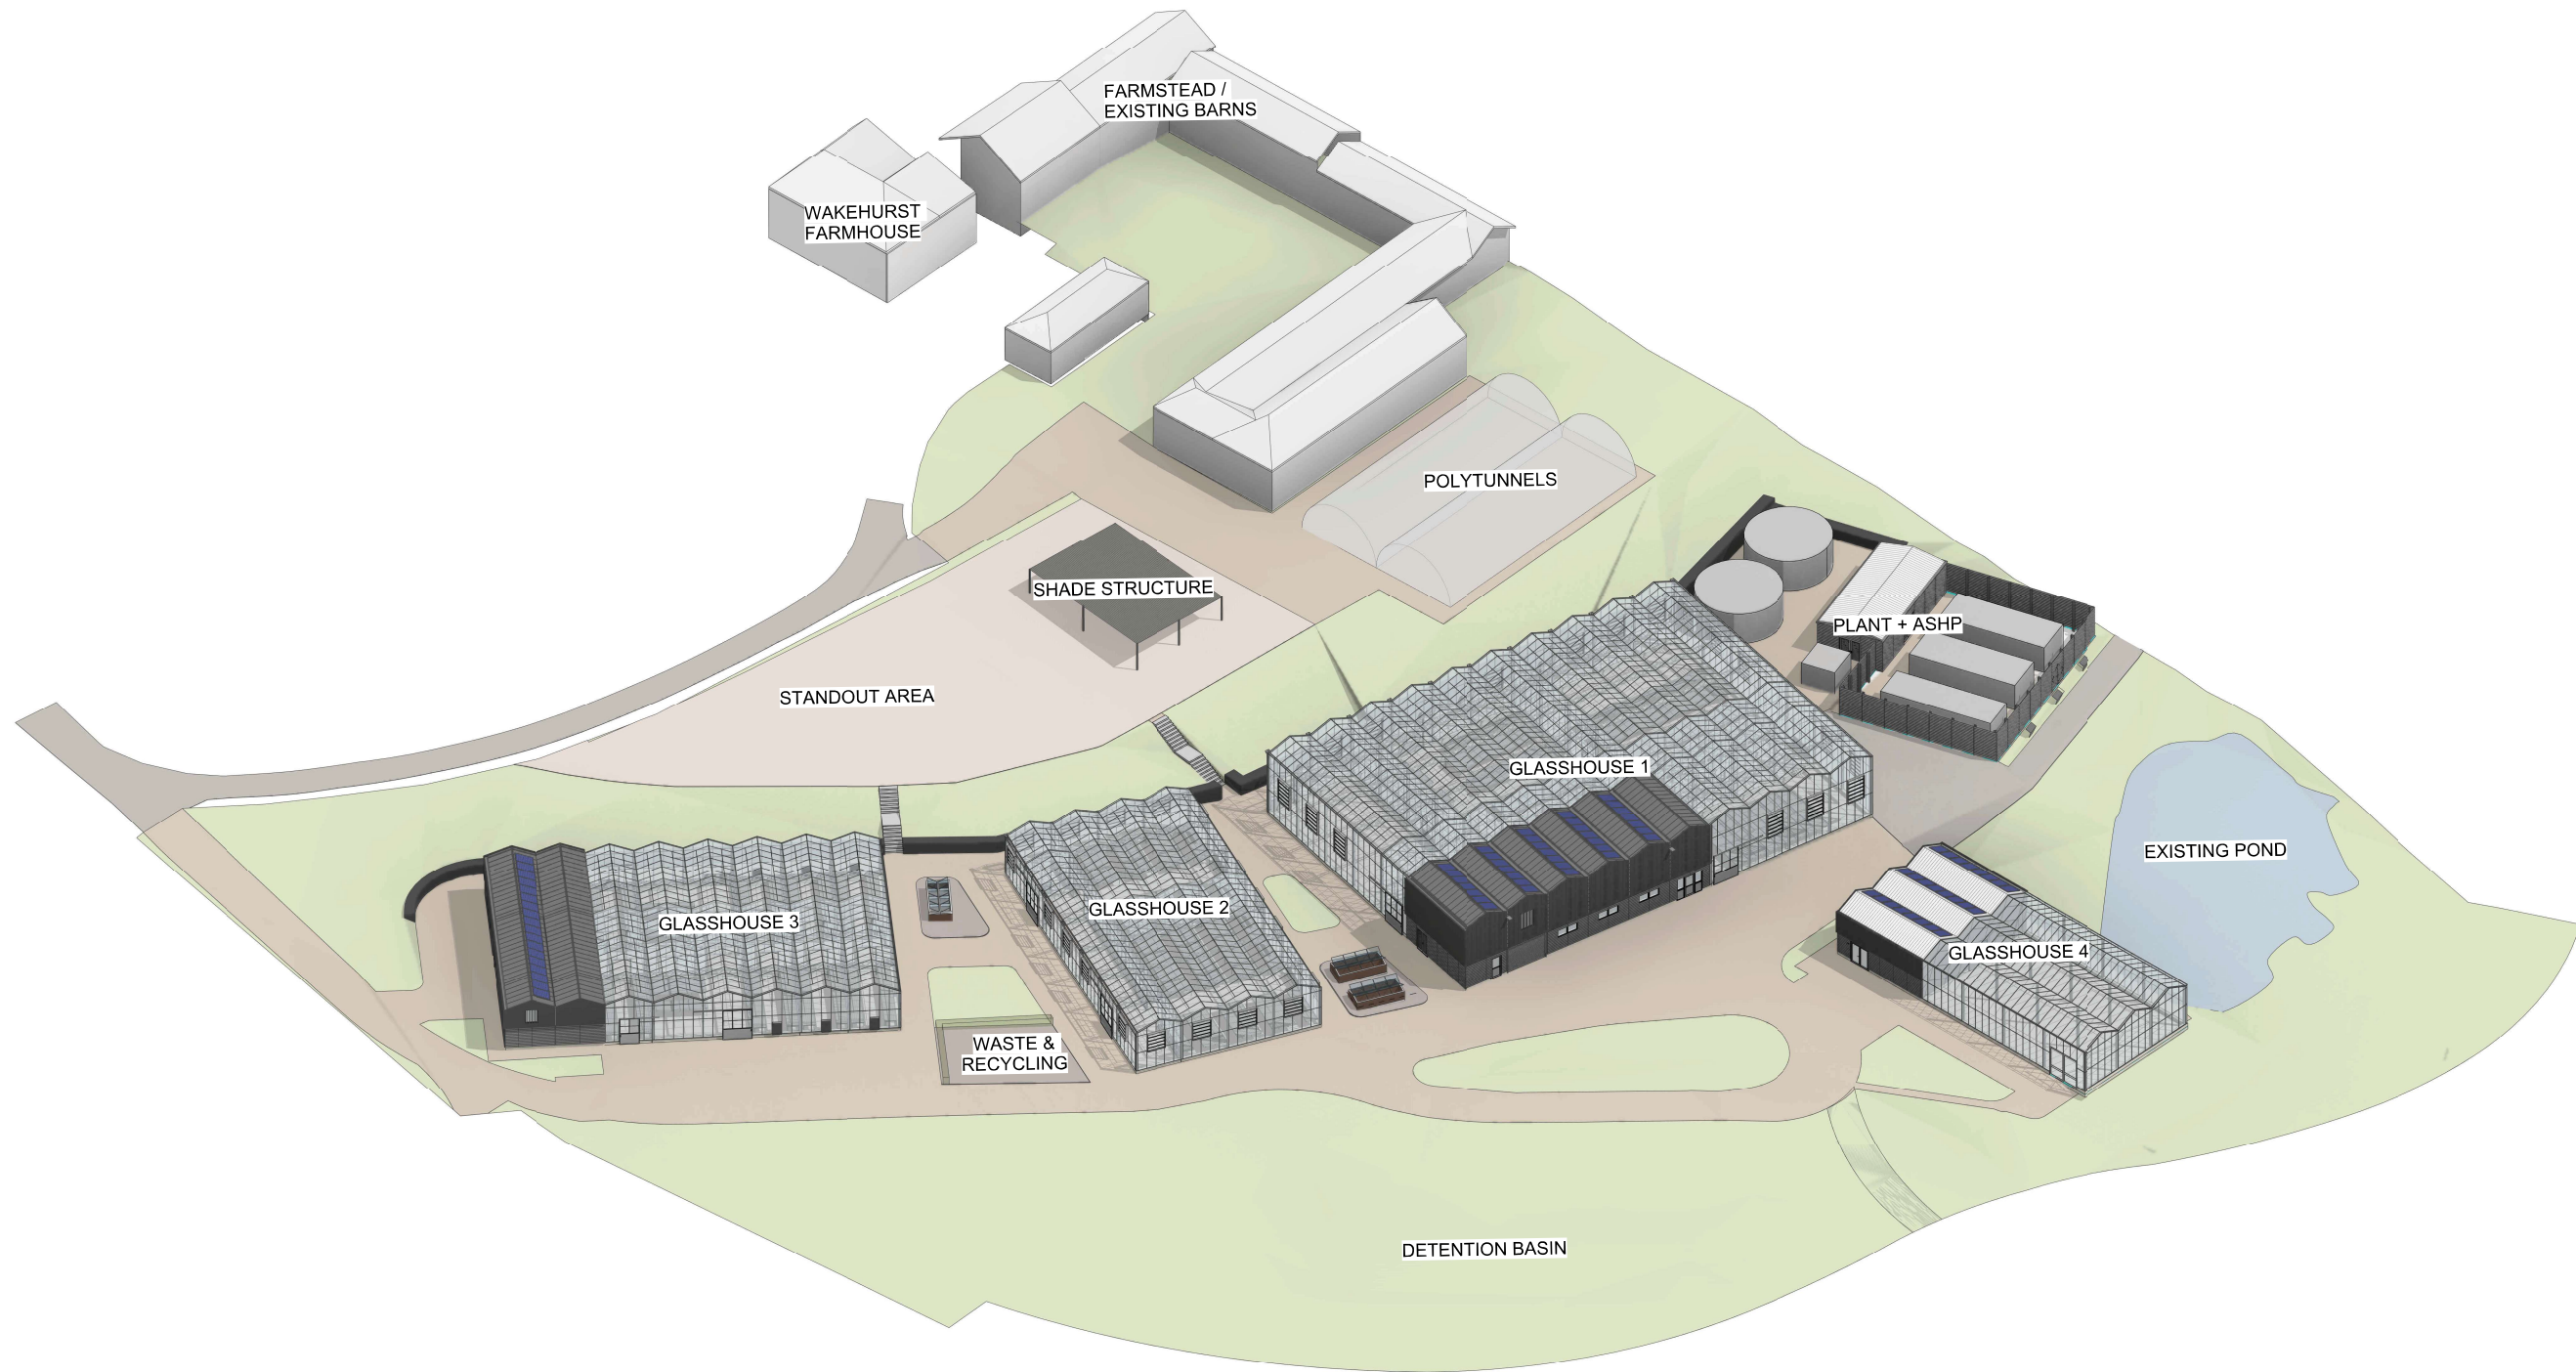

ARCHITECT
**HUGH
BROUGHTON
ARCHITECTS**

IF THERE ARE ANY DISCREPANCIES IN THE
DOCUMENTS PLEASE SEEK CLARIFICATION BEFORE
PROCEEDING WITH ANY WORK.

DO NOT SCALE OFF THIS DRAWING

CONTRACTOR MUST VERIFY ALL DIMENSIONS ON
SITE BEFORE COMMENCING ANY WORK

COPYRIGHT © HUGH BROUGHTON ARCHITECTS

CLIENT
**Royal Botanic Gardens
Kew**

CONSULTANTS
ALAN BAXTER
STRUCTURAL AND CIVIL ENGINEER
HOARE LEA
SERVICES ENGINEER
HUNTLEY CARTWRIGHT
QUANTITY SURVEYOR
PLANNING LAB
PLANNING CONSULTANT
LLOYD BORE
LANDSCAPE ARCHITECT

PROJECT NO.
17043

ADDRESS
**Ardingly, Haywards
Heath, Sussex, RH17
6TN**

REV	BY	DATE	DESCRIPTION
P1	LF	12.09.25	Planning

DRAWING TITLE
SITE 3D OVERVIEW

SCALE
@A1

STATUS
For Planning

DRW	CH	APPR	DR/DATE	REV
			12.09.25	P1

DRAWING NO.
A02 1010