


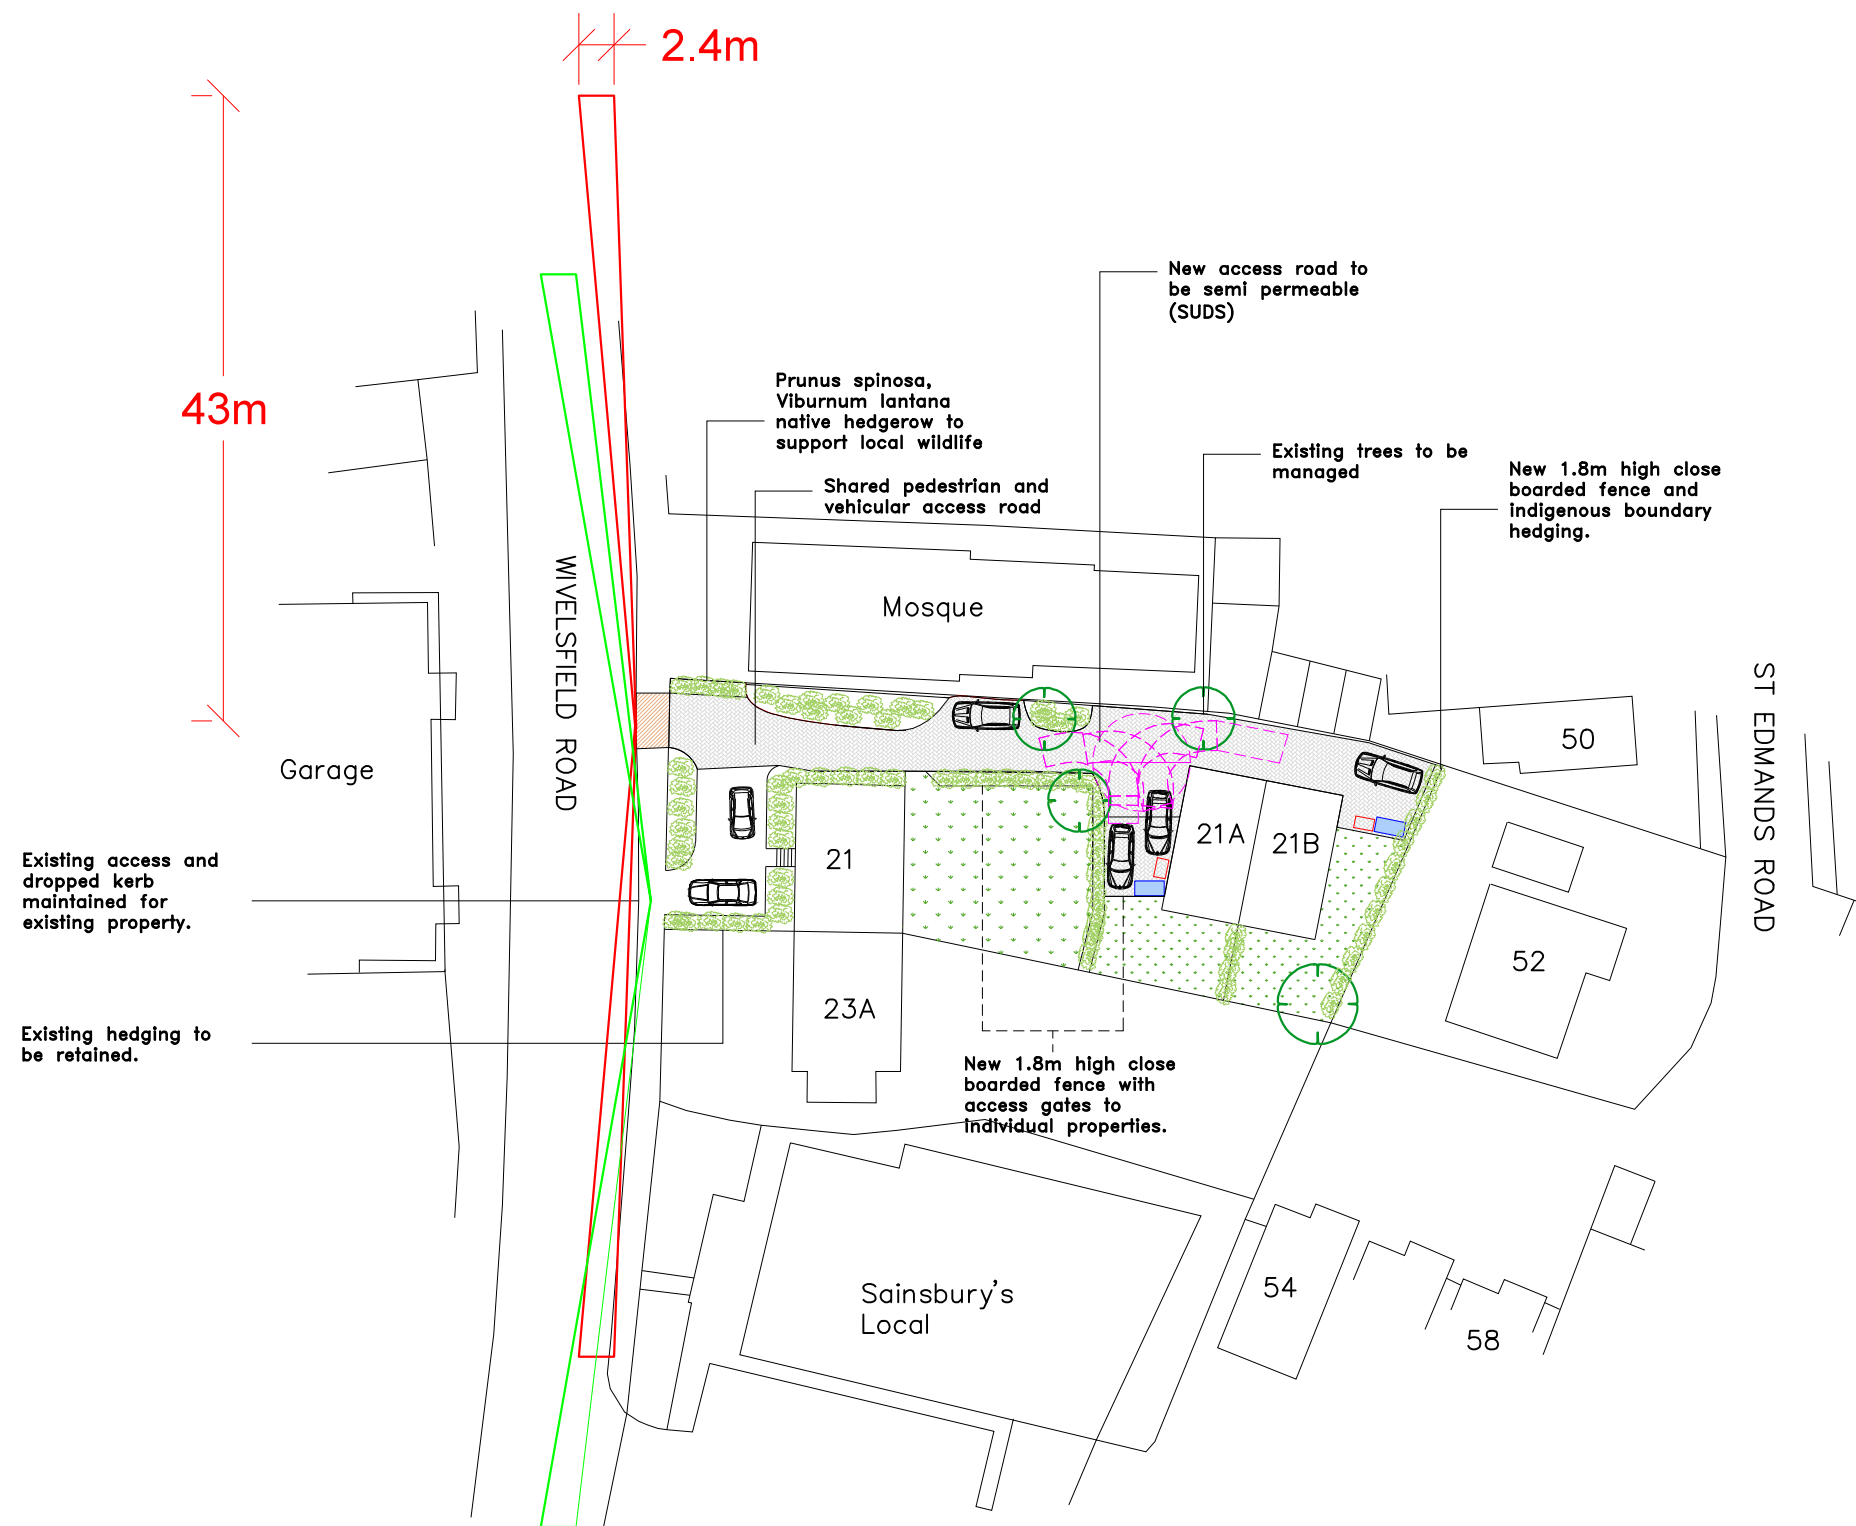

Do not scale dimensions off drawing except for planning purposes. Contractor to check measurements on site and is responsible for the stability of all the new and existing building whilst the works are proceeding.

**Drawing Title**

Proposed Visibility Splay Diagram and Turning Pathway

**Location**

21 Wivelsfield Road, Haywards Heath, RH16 4EF

**Drawing No.**

WREX007

**Date**

14 July 2025

**Scale**

As Seen @ A3

**Rev**

001

