
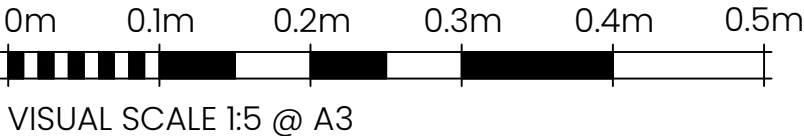


DOC.01 - Section Detail - Typical Pitched Roof
Eaves Detail

FOR PLANNING
PURPOSES ONLY

- GB Sol PV Slate/ Siga 39 natural slate tiles
- Exposed oak rafter feet
- Finish in accordance with elevations/ submitted material schedule.
- Alutec Tudor cast aluminium traditional half round gutters and circular downpipes in black finish installed with side fix rafter brackets in black to match.
- Windows to be Bereco Traditional Sliding Sash Windows. See submitted brochures for further information.

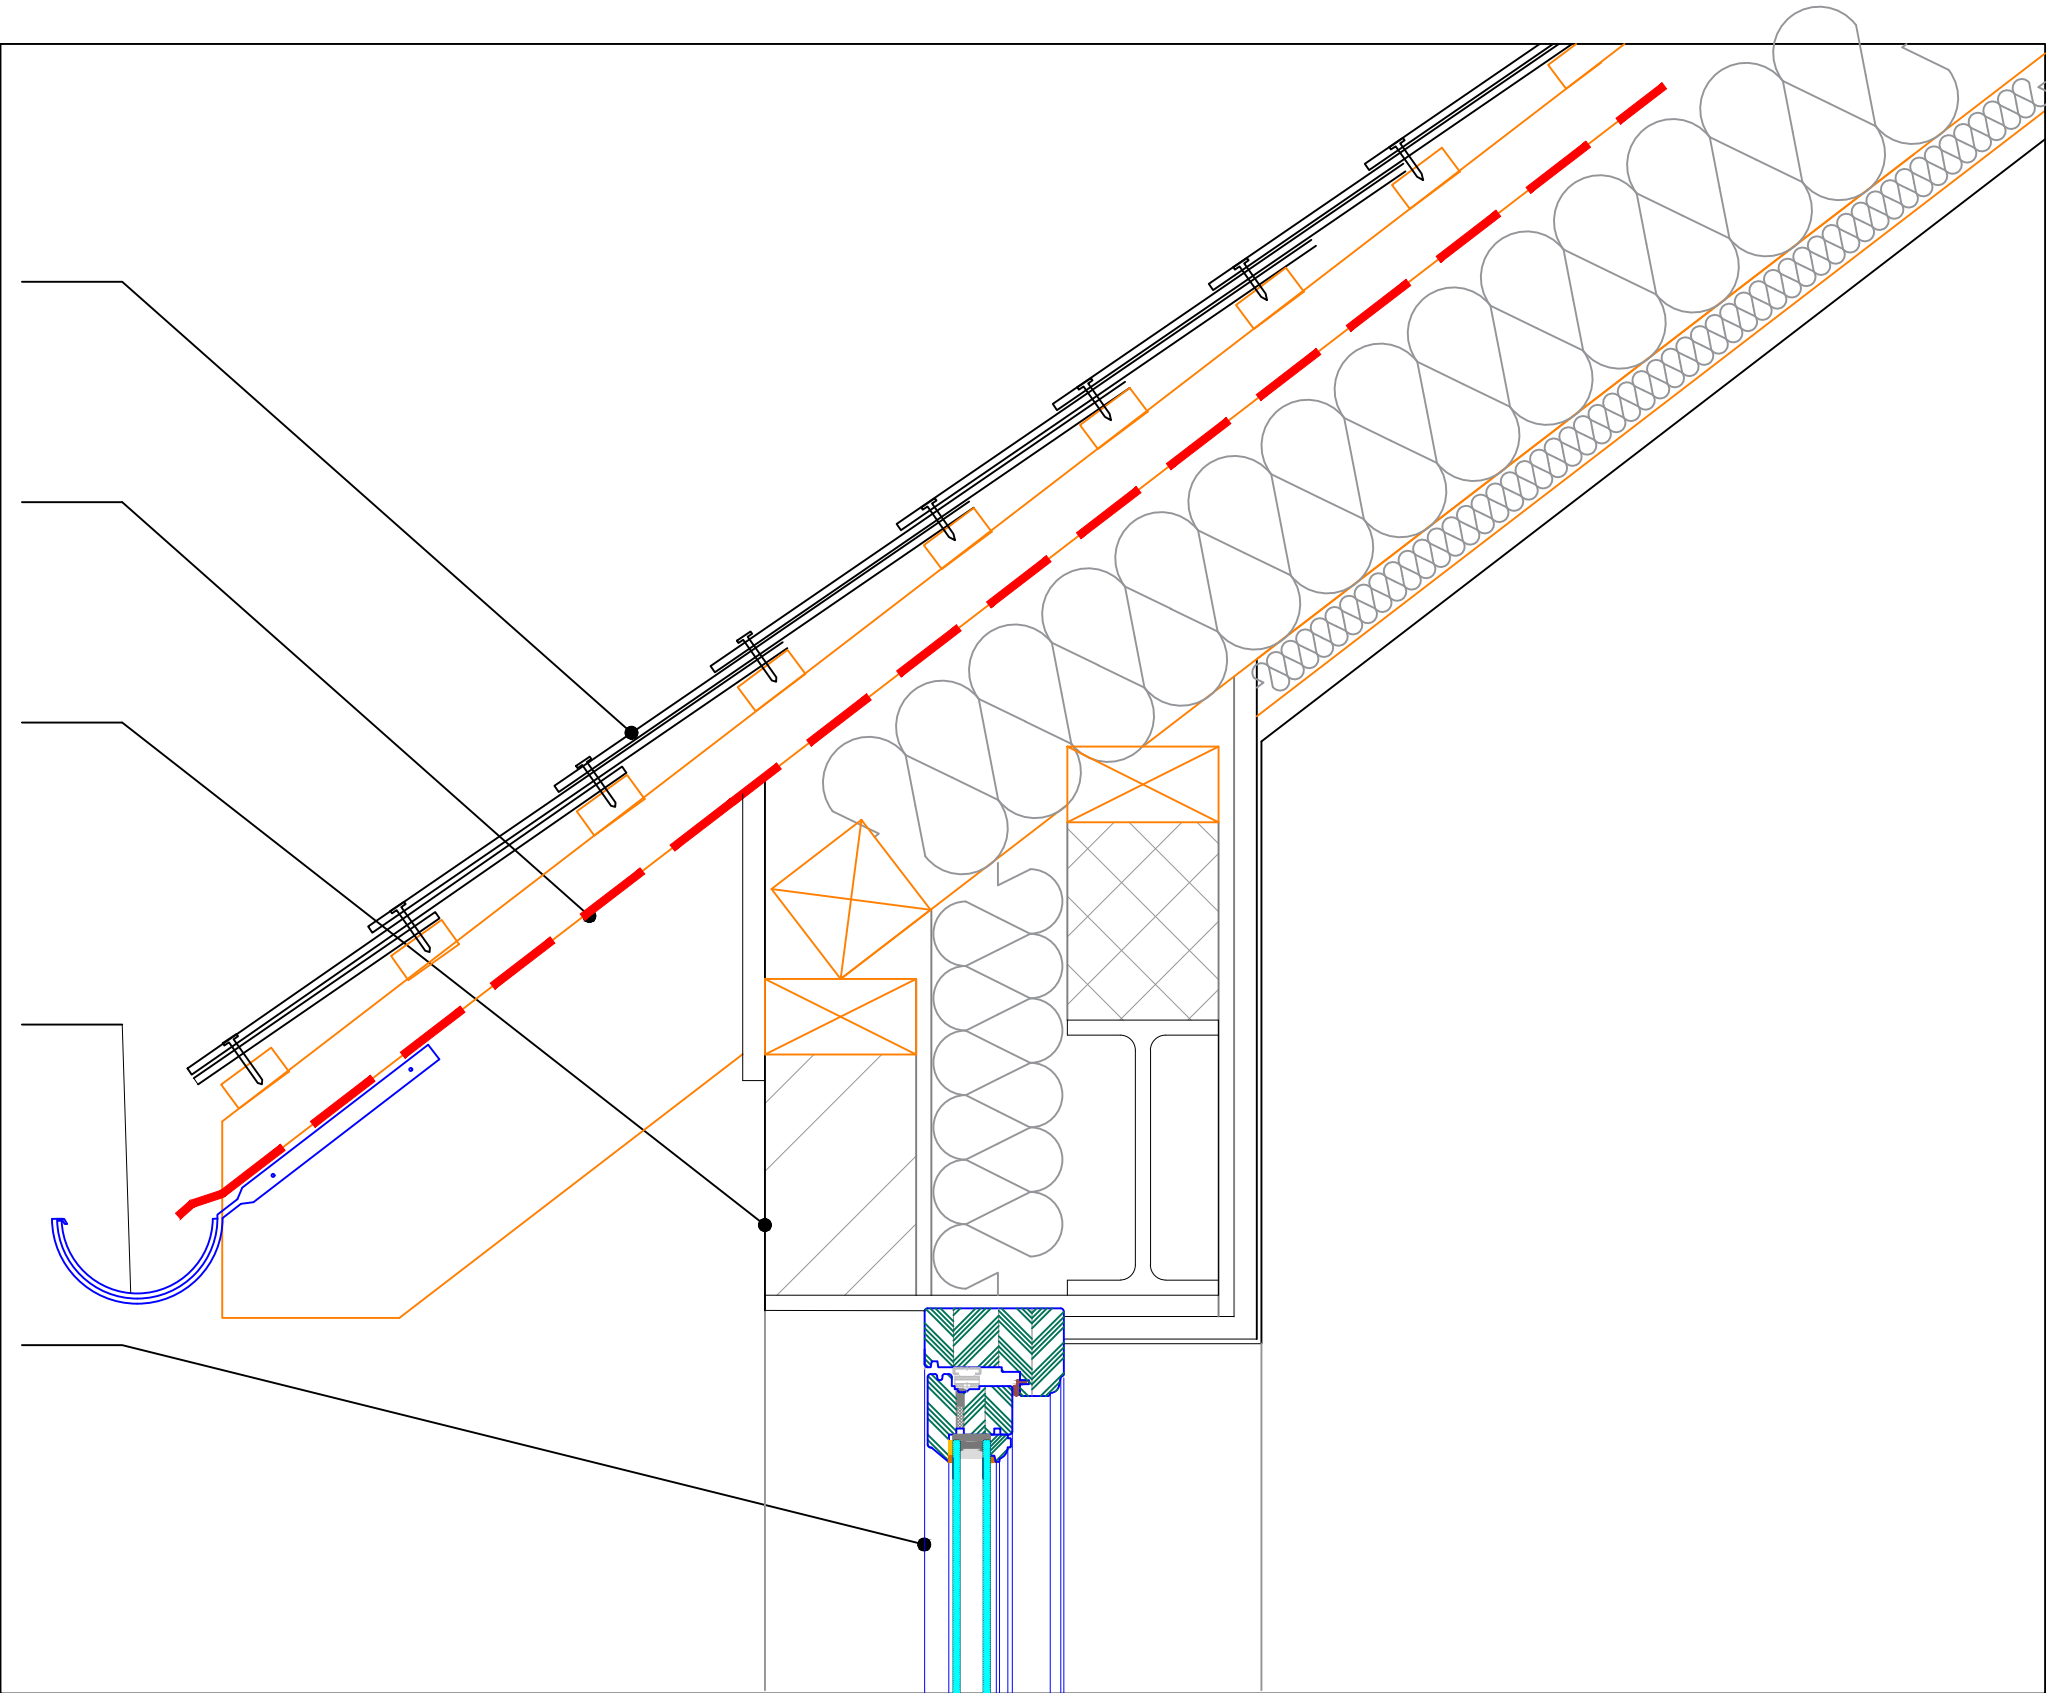

All detailing is to strictly comply with
Manufacturer's instructions and
recommendations.

*	*	*	*	*
REV.	DATE.	BY.	AMENDMENT.	CHK.

DISCHARGE OF
CONDITION

NOTES:
DO NOT SCALE OFF THIS DRAWING UNLESS FOR PLANNING PURPOSES.
CHECK ALL DIMENSIONS ON SITE BEFORE ANY WORK IS COMMENCED.
ALL GOODS MATERIALS AND WORKMANSHIP MUST CONFORM WITH CURRENT BUILDING REGULATIONS, BRITISH STANDARDS AND CODES OF PRACTICE.
COPYRIGHT OF THIS DRAWING IS RETAINED BY GOULD BAXTER AND IT MUST NOT BE REPRODUCED WITHOUT WRITTEN CONSENT.

**gould baxter**

2 Lucastes Mews, Paddockhall Road,
Haywards Heath,
West Sussex, RH16 1HE(01444) 947455
info@gouldbaxter.co.uk
www.gouldbaxter.co.uk

CLIENT. Mr and Mrs. R. Ohlson
PROJECT. Plot 1 Townhouse Farm, Church Lane, Ardingly, RH17 6UR

DRAWING. Section Detail - Typical Pitched Roof Eaves Detail		
DATE. 02.01.25	SCALE AT A3. 1:5	DRAWN BY. SM CHECKED BY. -

JOB NO. GH804	DRAWING NO. DOC.01	REV. *
------------------	-----------------------	-----------