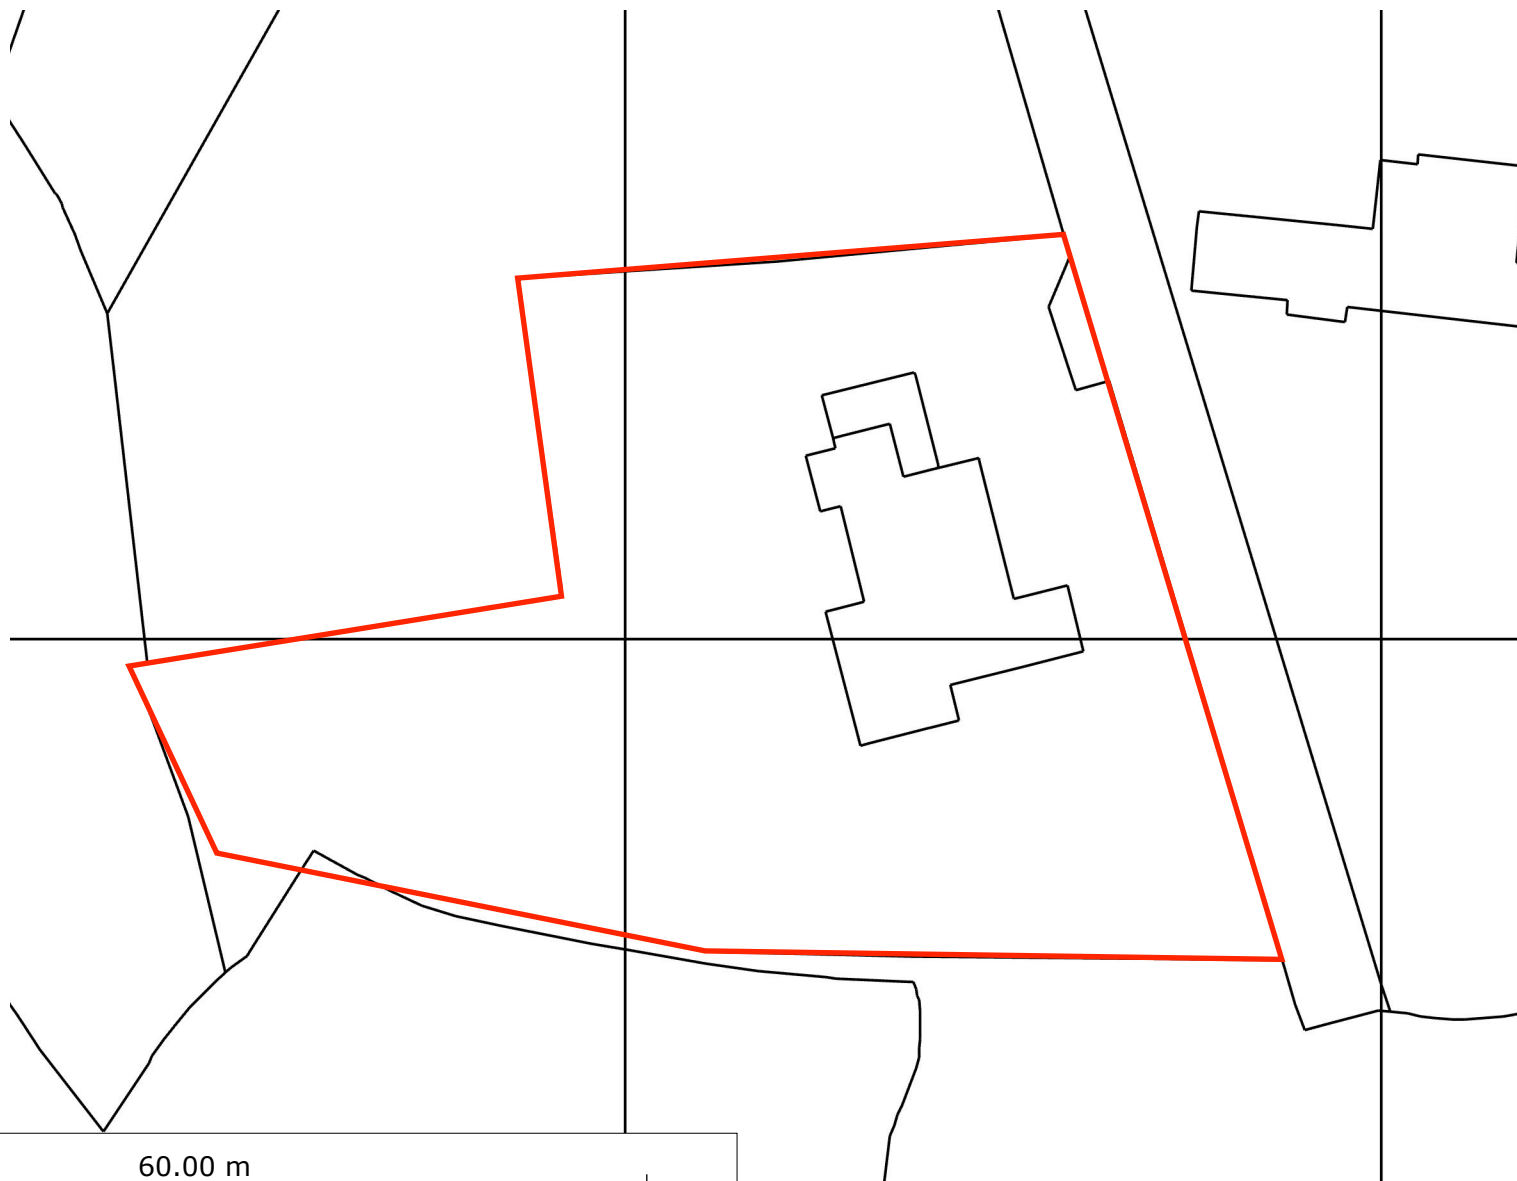


Greenworld Cansiron Lane
Ashurst Wood RH193SD

Magda Devaris - Interior Design
Mike and Laeony Constantinou

Block Plan 1:500 at A4