


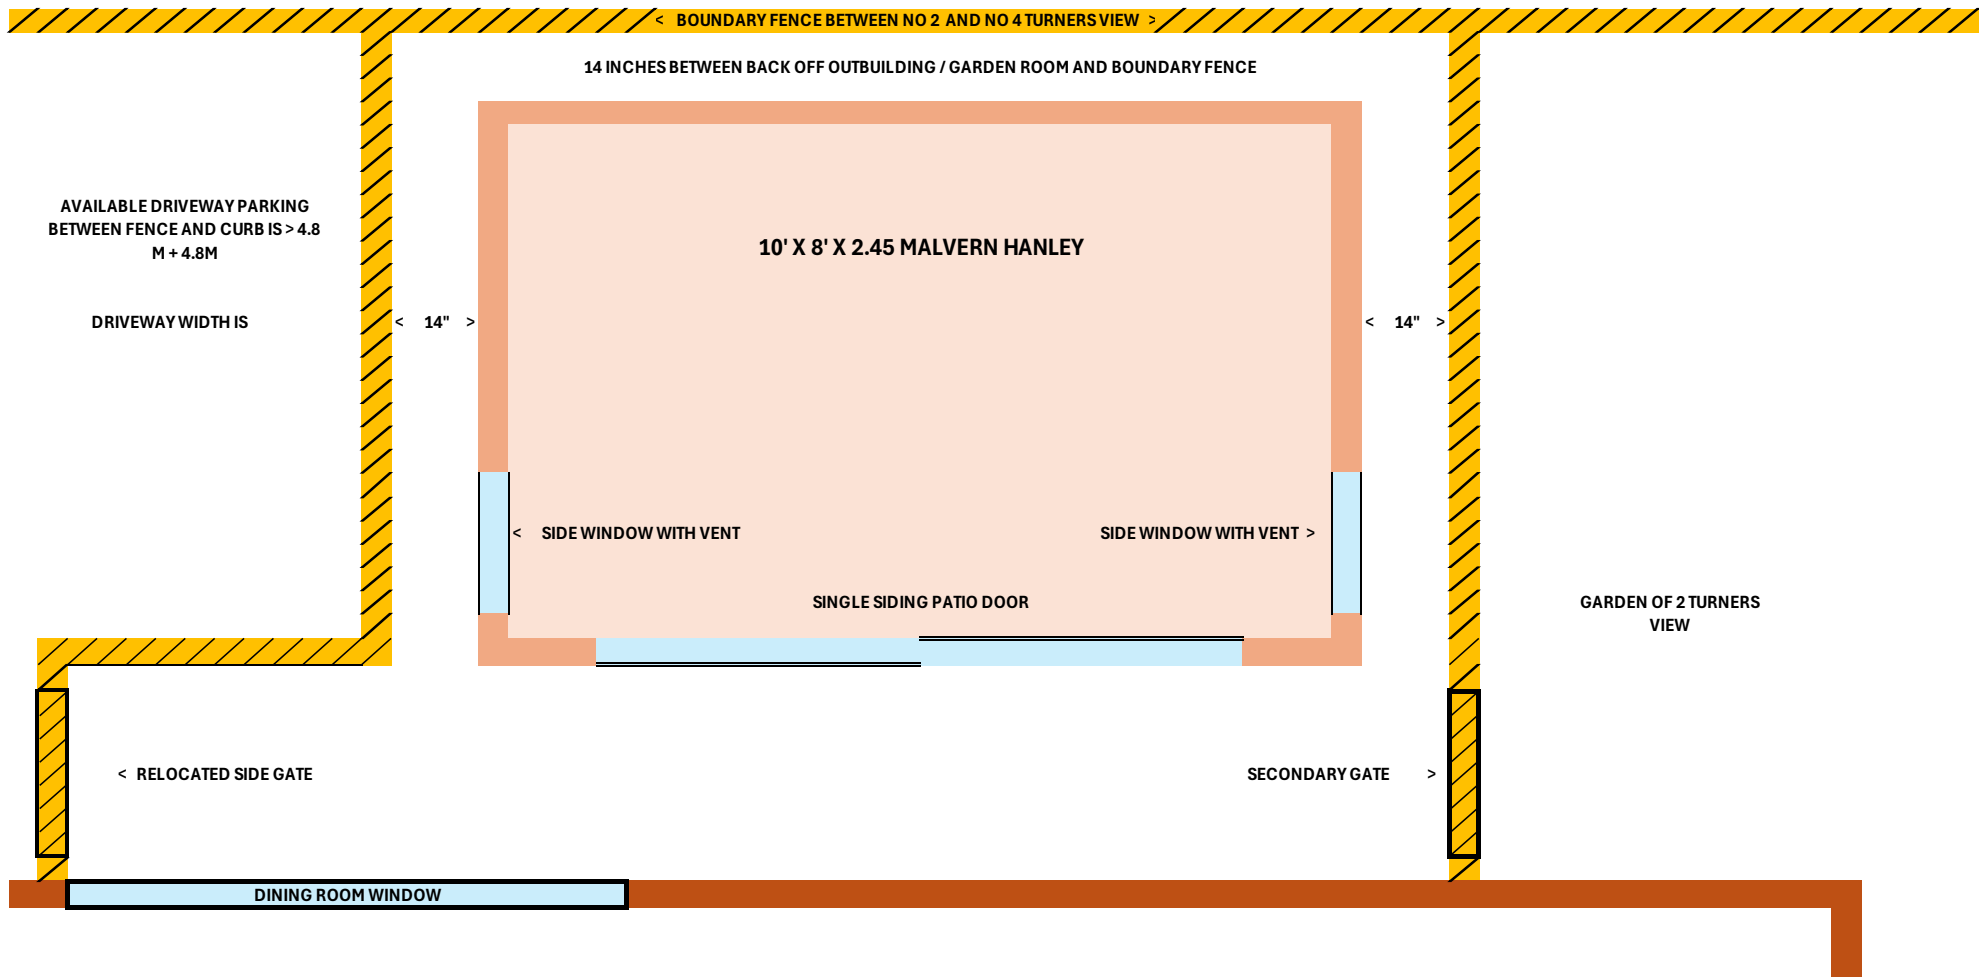

**PROPOSAL TO REMOVE SHED
2 TURNERS VIEW CUCKFIELD RH17 5SW
INDICATIVE SKETCH WITH KEY DIMENSIONS
- REPLACEMENT OUTBUILDING / GARDEN
ROOM -**