


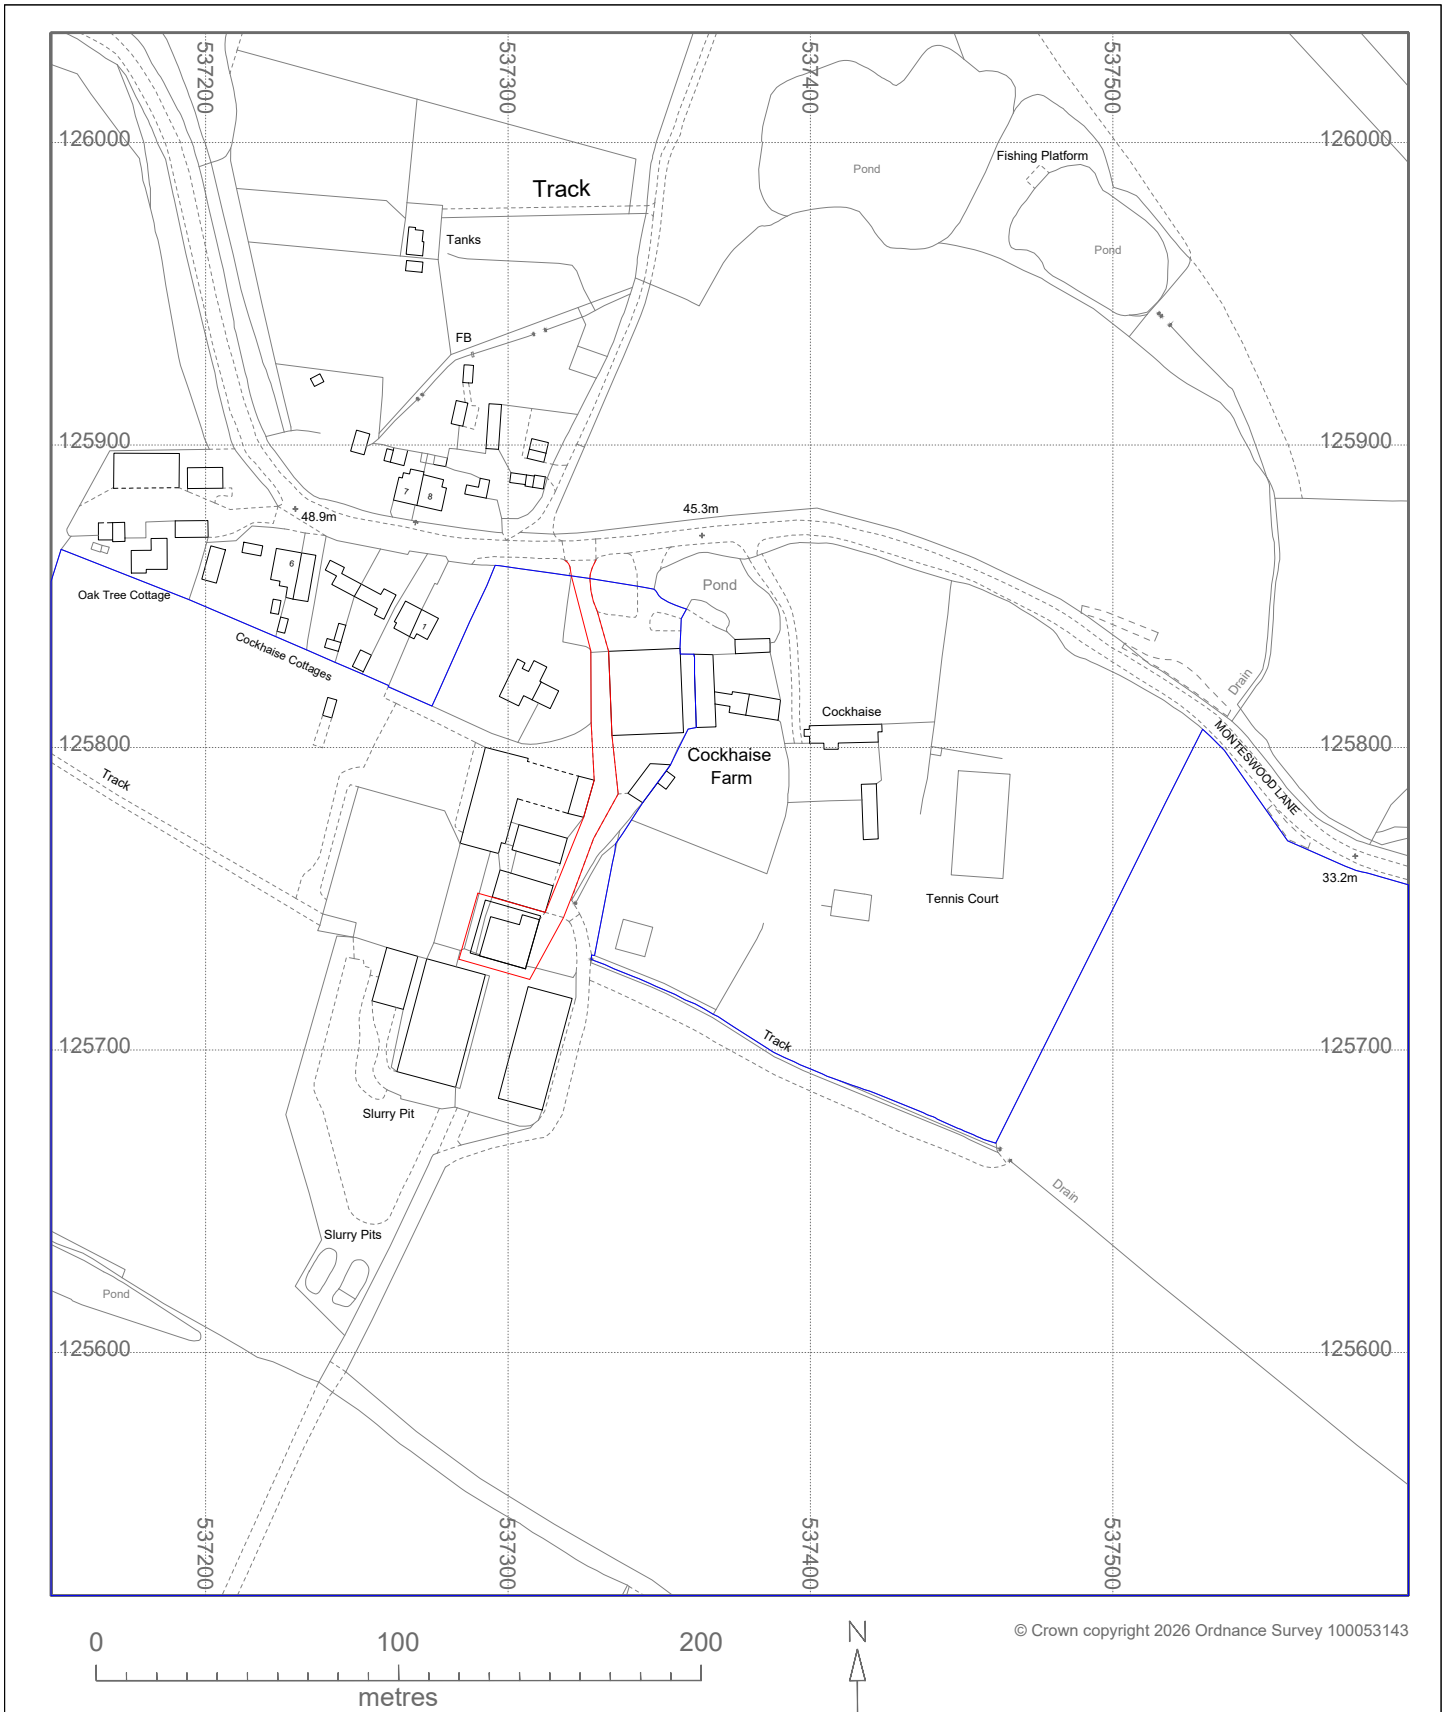

Drawing No. NFP247S002	Drawn by NRF	 N FIELD PROJECTS LTD N Field Projects Ltd 5 Woodlands Close Heathfield East Sussex TN21 8BH Nick@nfieldprojects.co.uk
	Scale 1:2500	
	Date 09/02/2026	
Title Birchpiece Farms Ltd Cockhaise Farm Monteswood Lane, Haywards Heath RH16 2QP		