
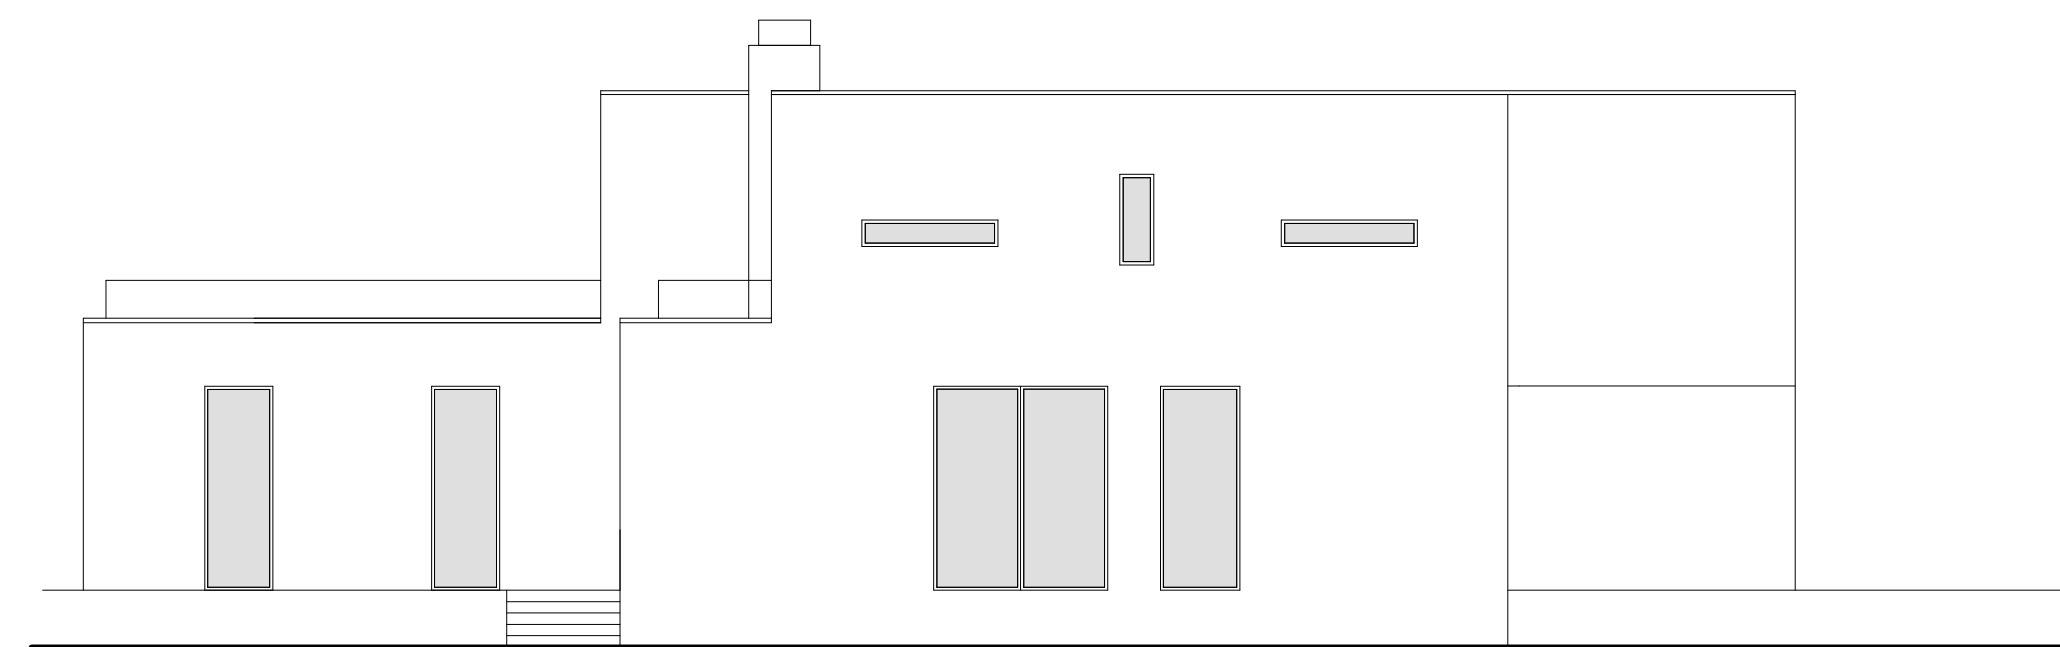
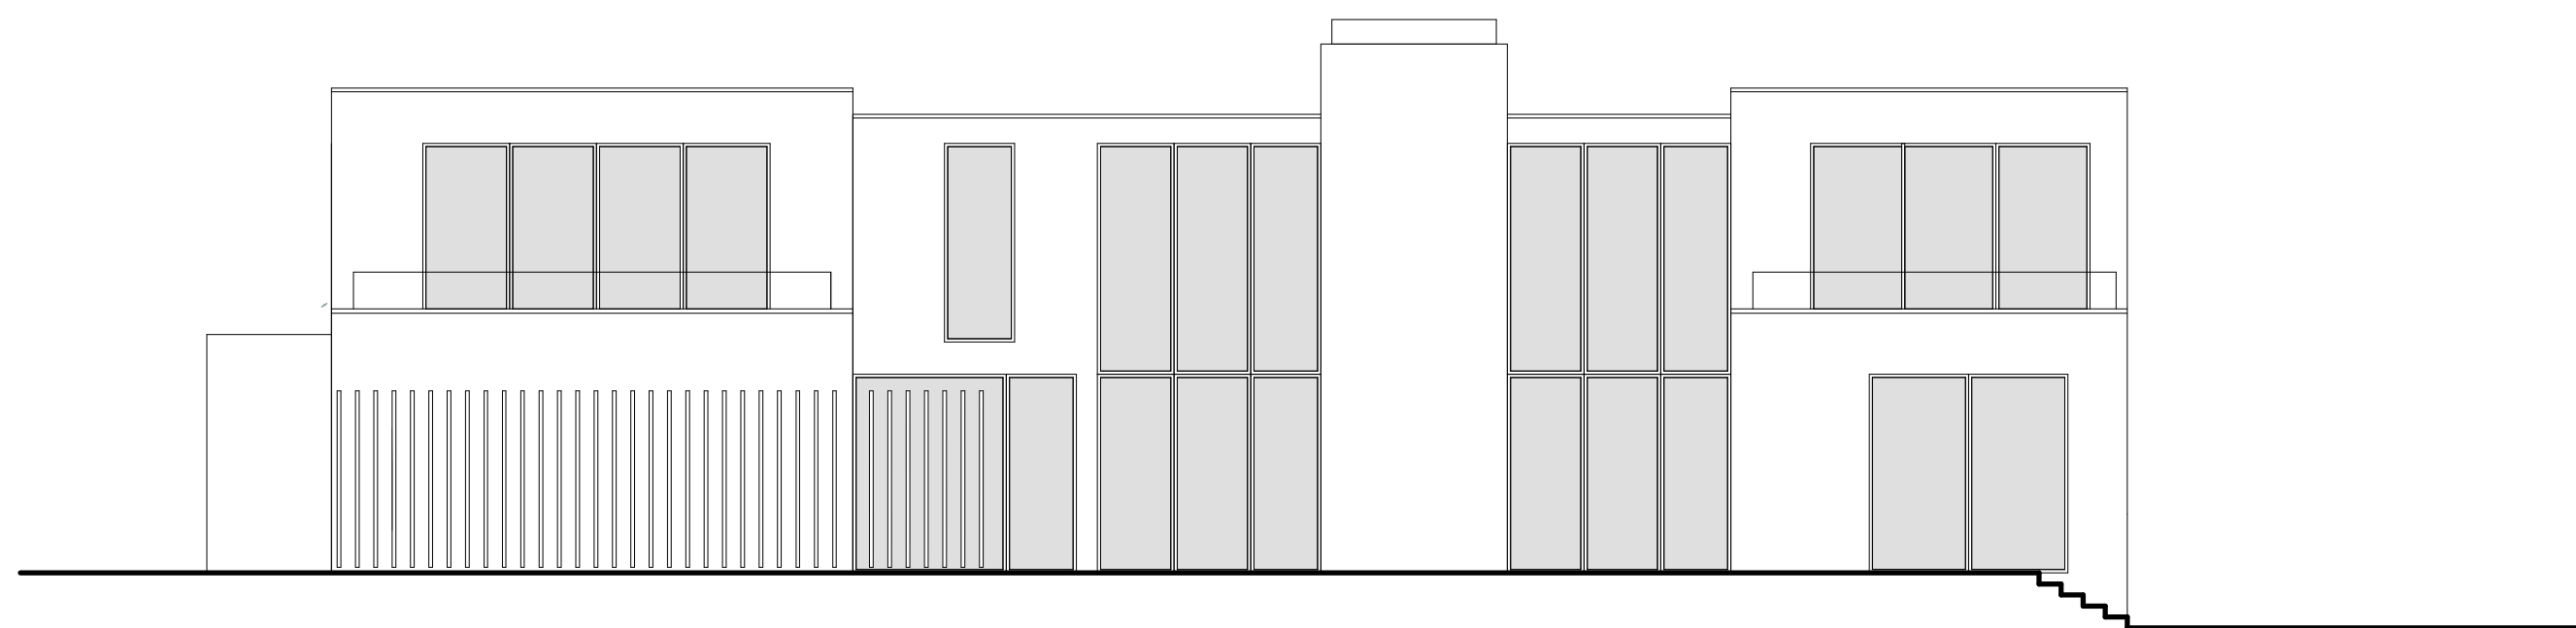
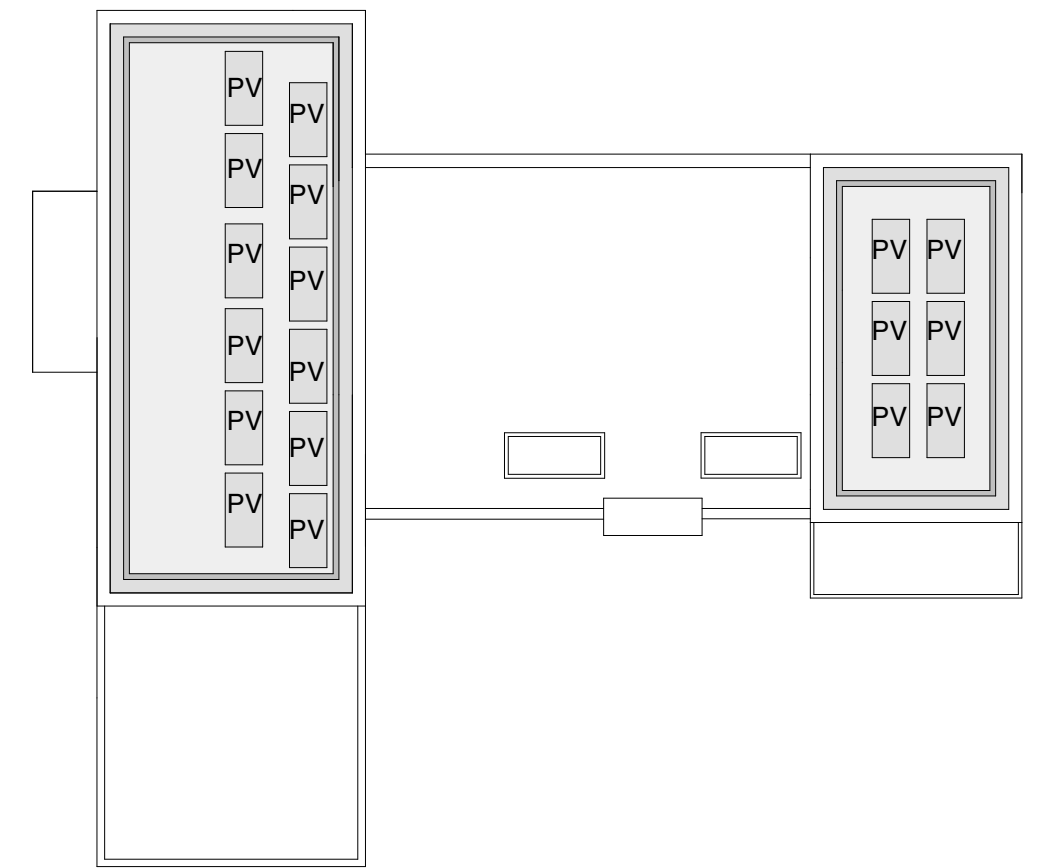
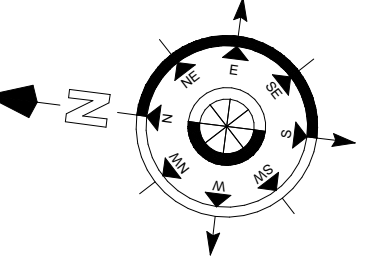
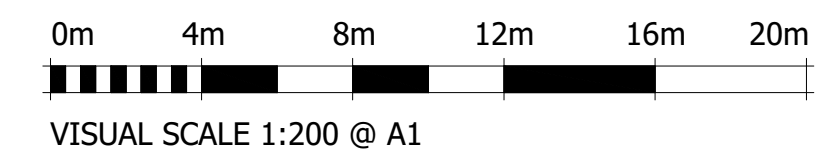
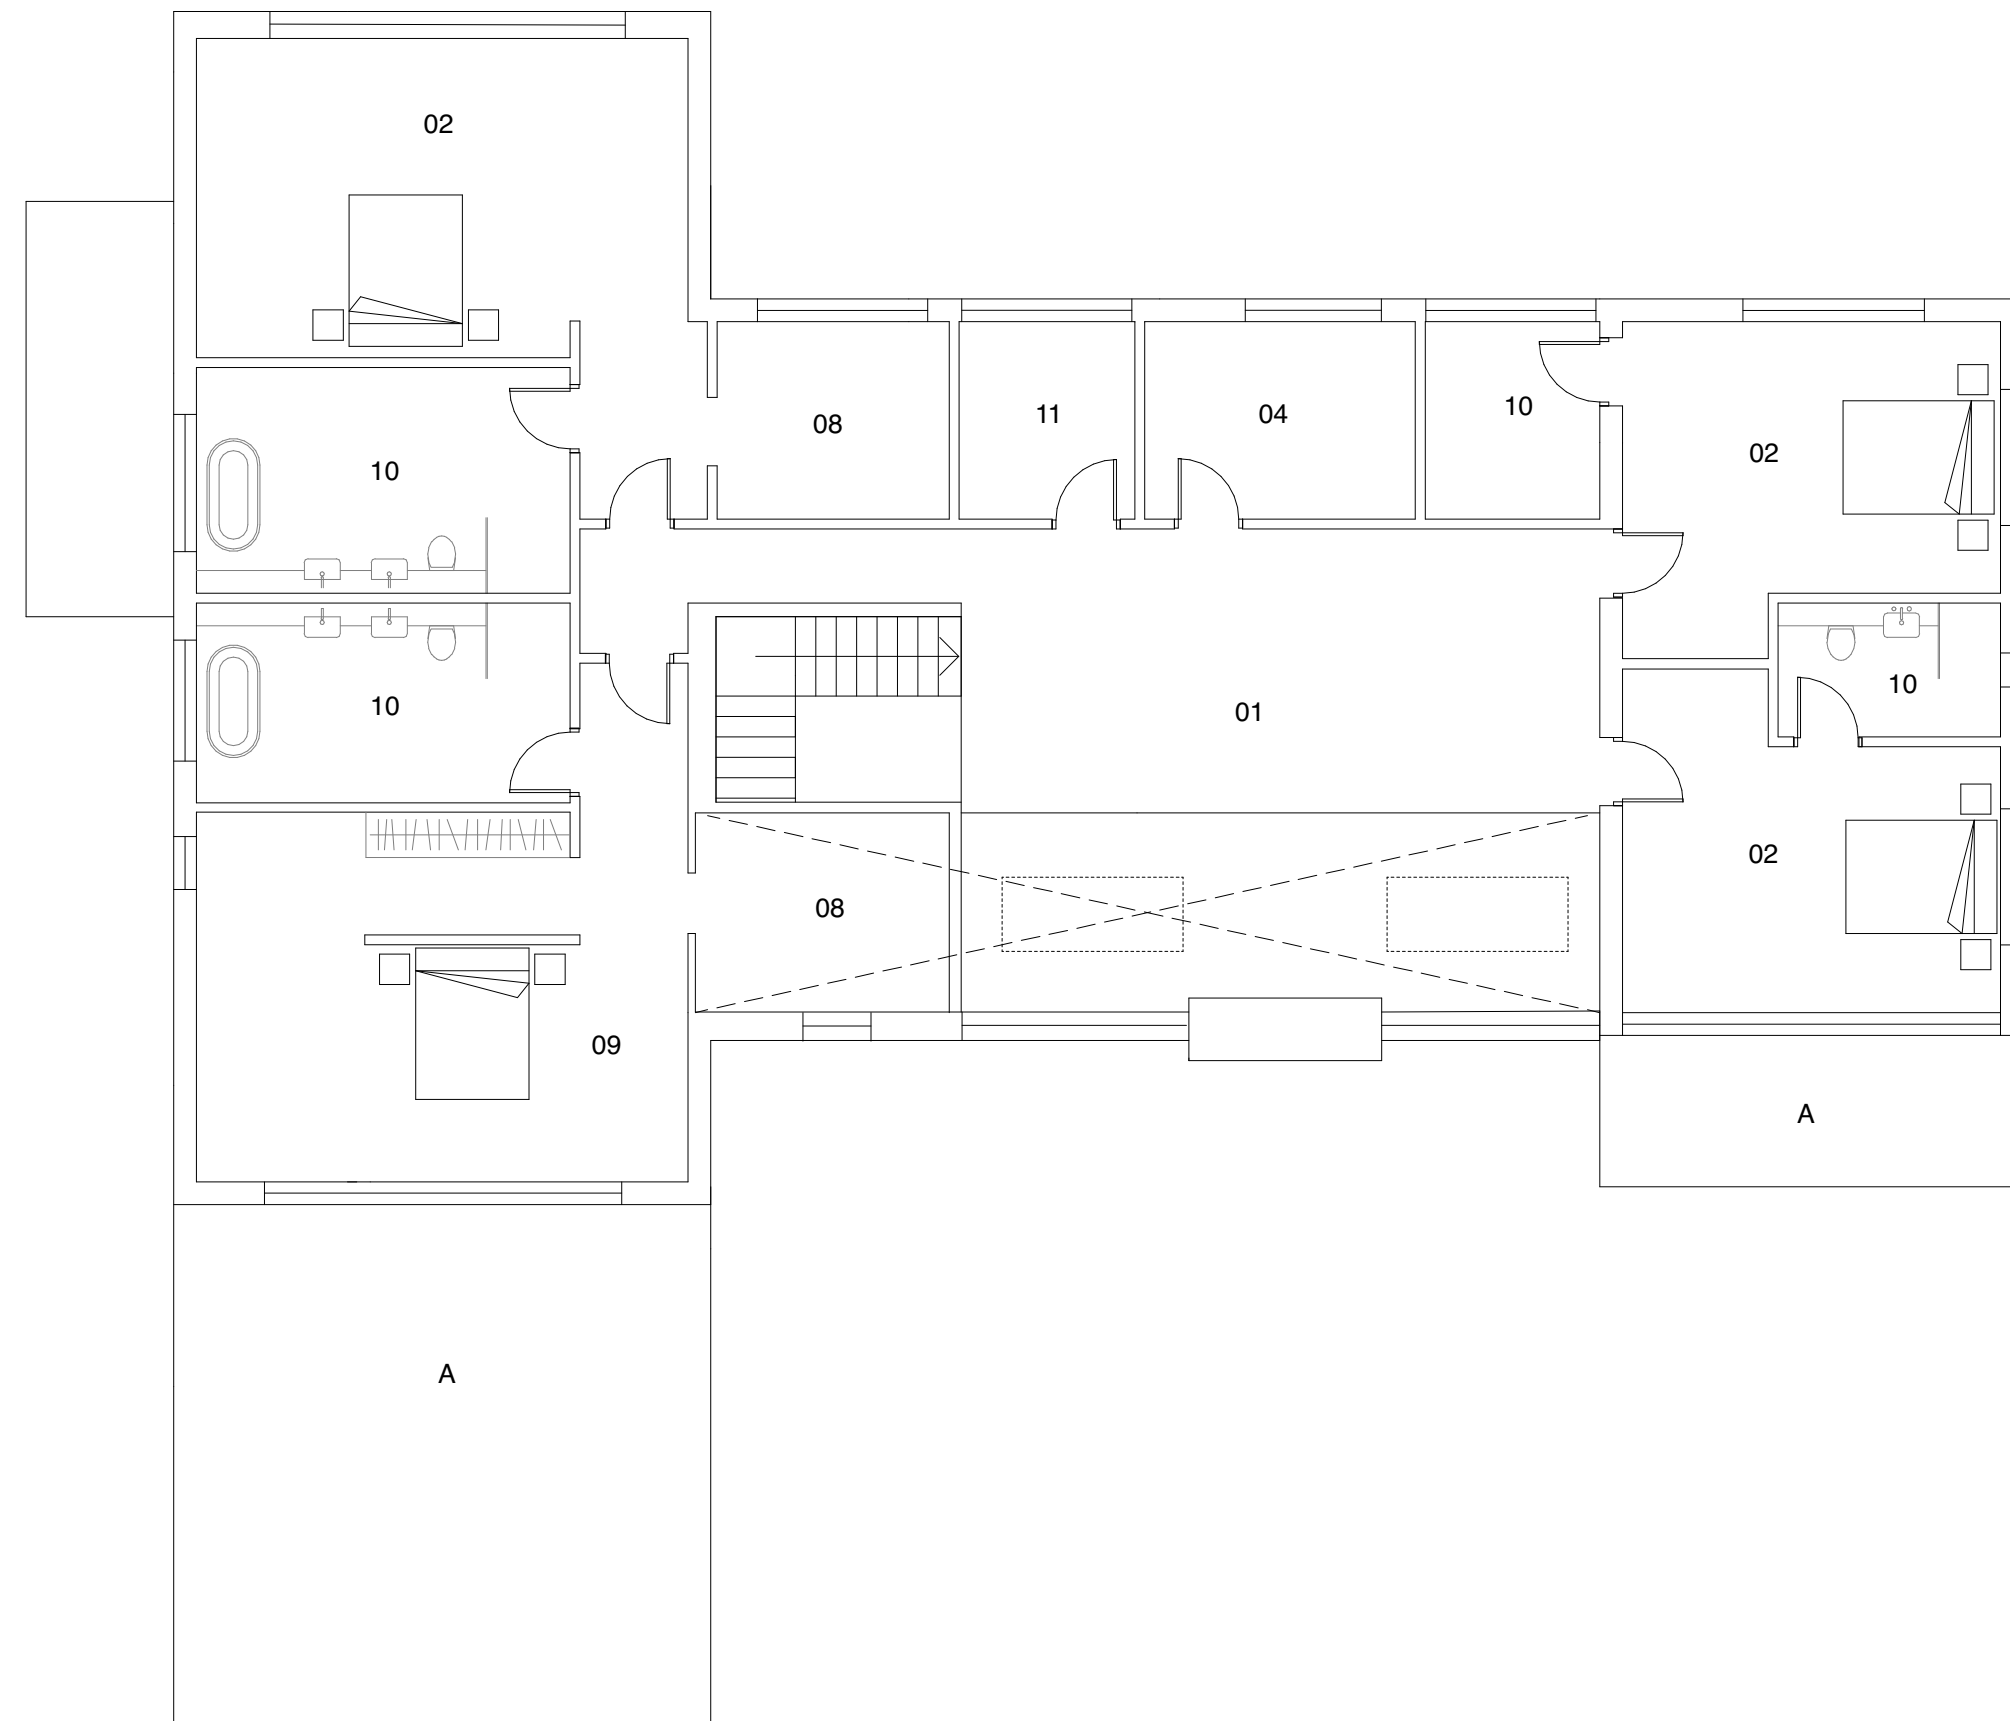
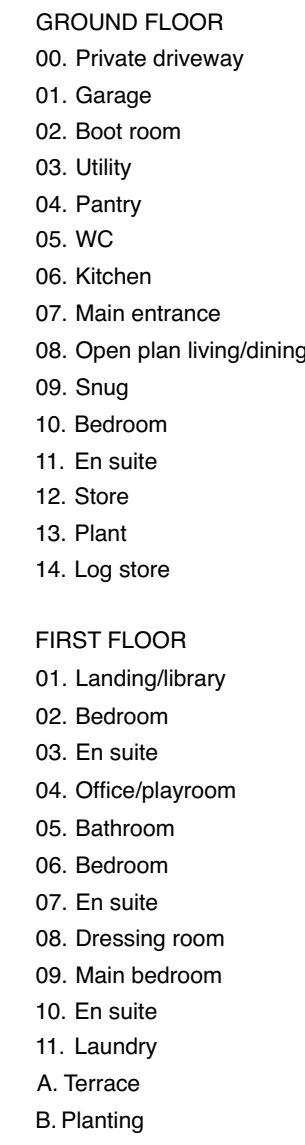


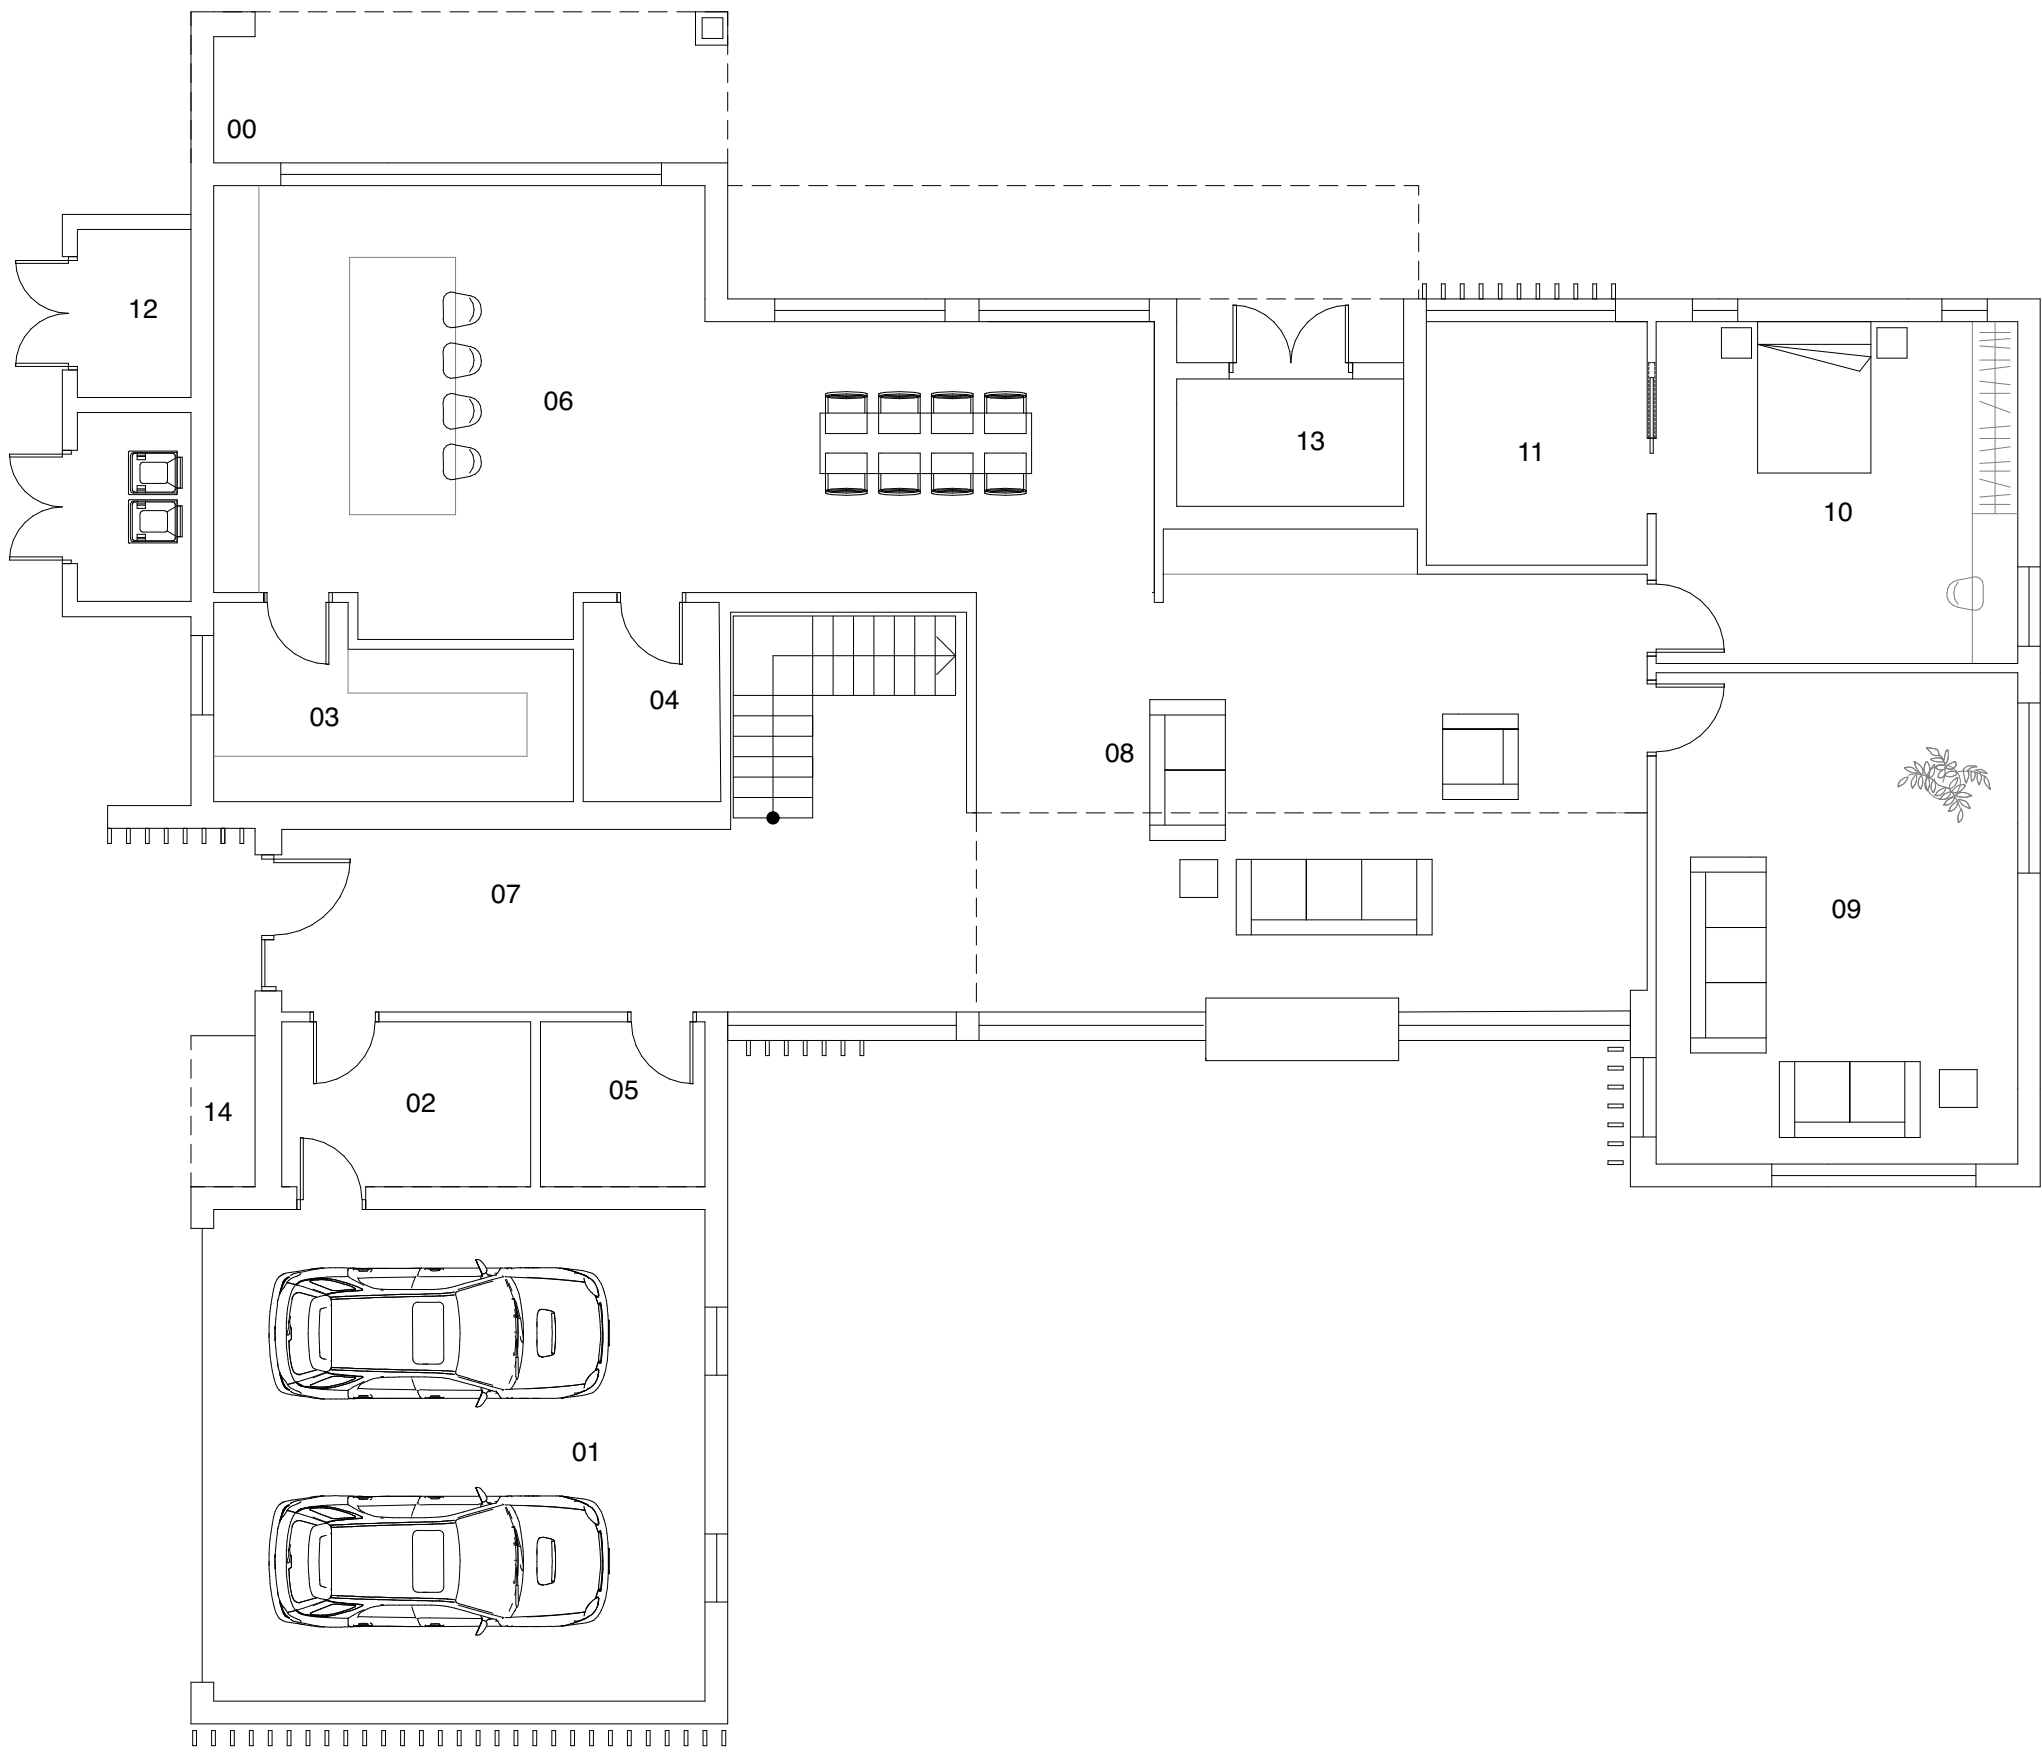

client		
BLUE STONE 57 LTD		
project		
TWINEHAM GRANGE		
drawing title		
PLOT 6 - Proposed Plans & Elevations		
status		
PLANNING		
project no	scale	date
P2325	1 : 100, 200	17/10/2025
drawing number	revision	
PL-204	2	