


 Site Boundary

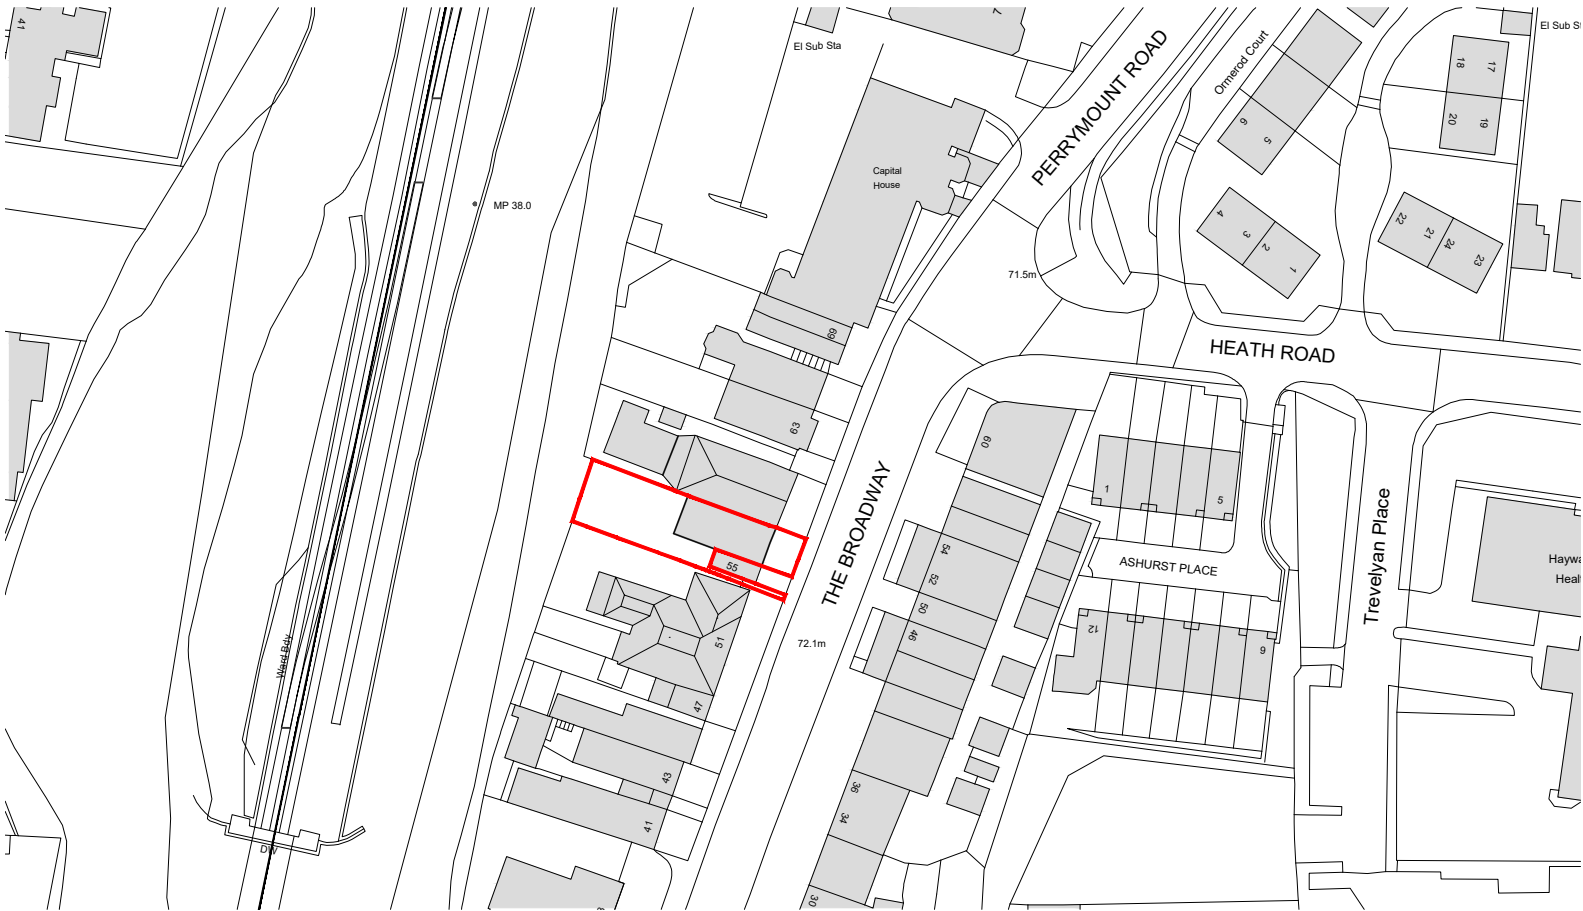

Client's Name
ROBLEWOOD ESTATE

Job Title
57 The Broadway, Haywards Heath

Drawing Title
Location Plan

Scale
1:1250 @ A3
metres 10 20 30 40 50

Drawn	Checked	Date
AE	MG	18.07.25
Job No	Drawing No	Rev
7626	PL 01	

Status
PRELIMINARY

Rev	Date	Revision Details	Dr	Ch

London: 76 Great Suffolk Street
London, SE1 0BL
T 0207 928 2773 E london@ecearchitecture.com
Sussex:

Bristol:
ECE Architecture
www.ecearchitecture.com