


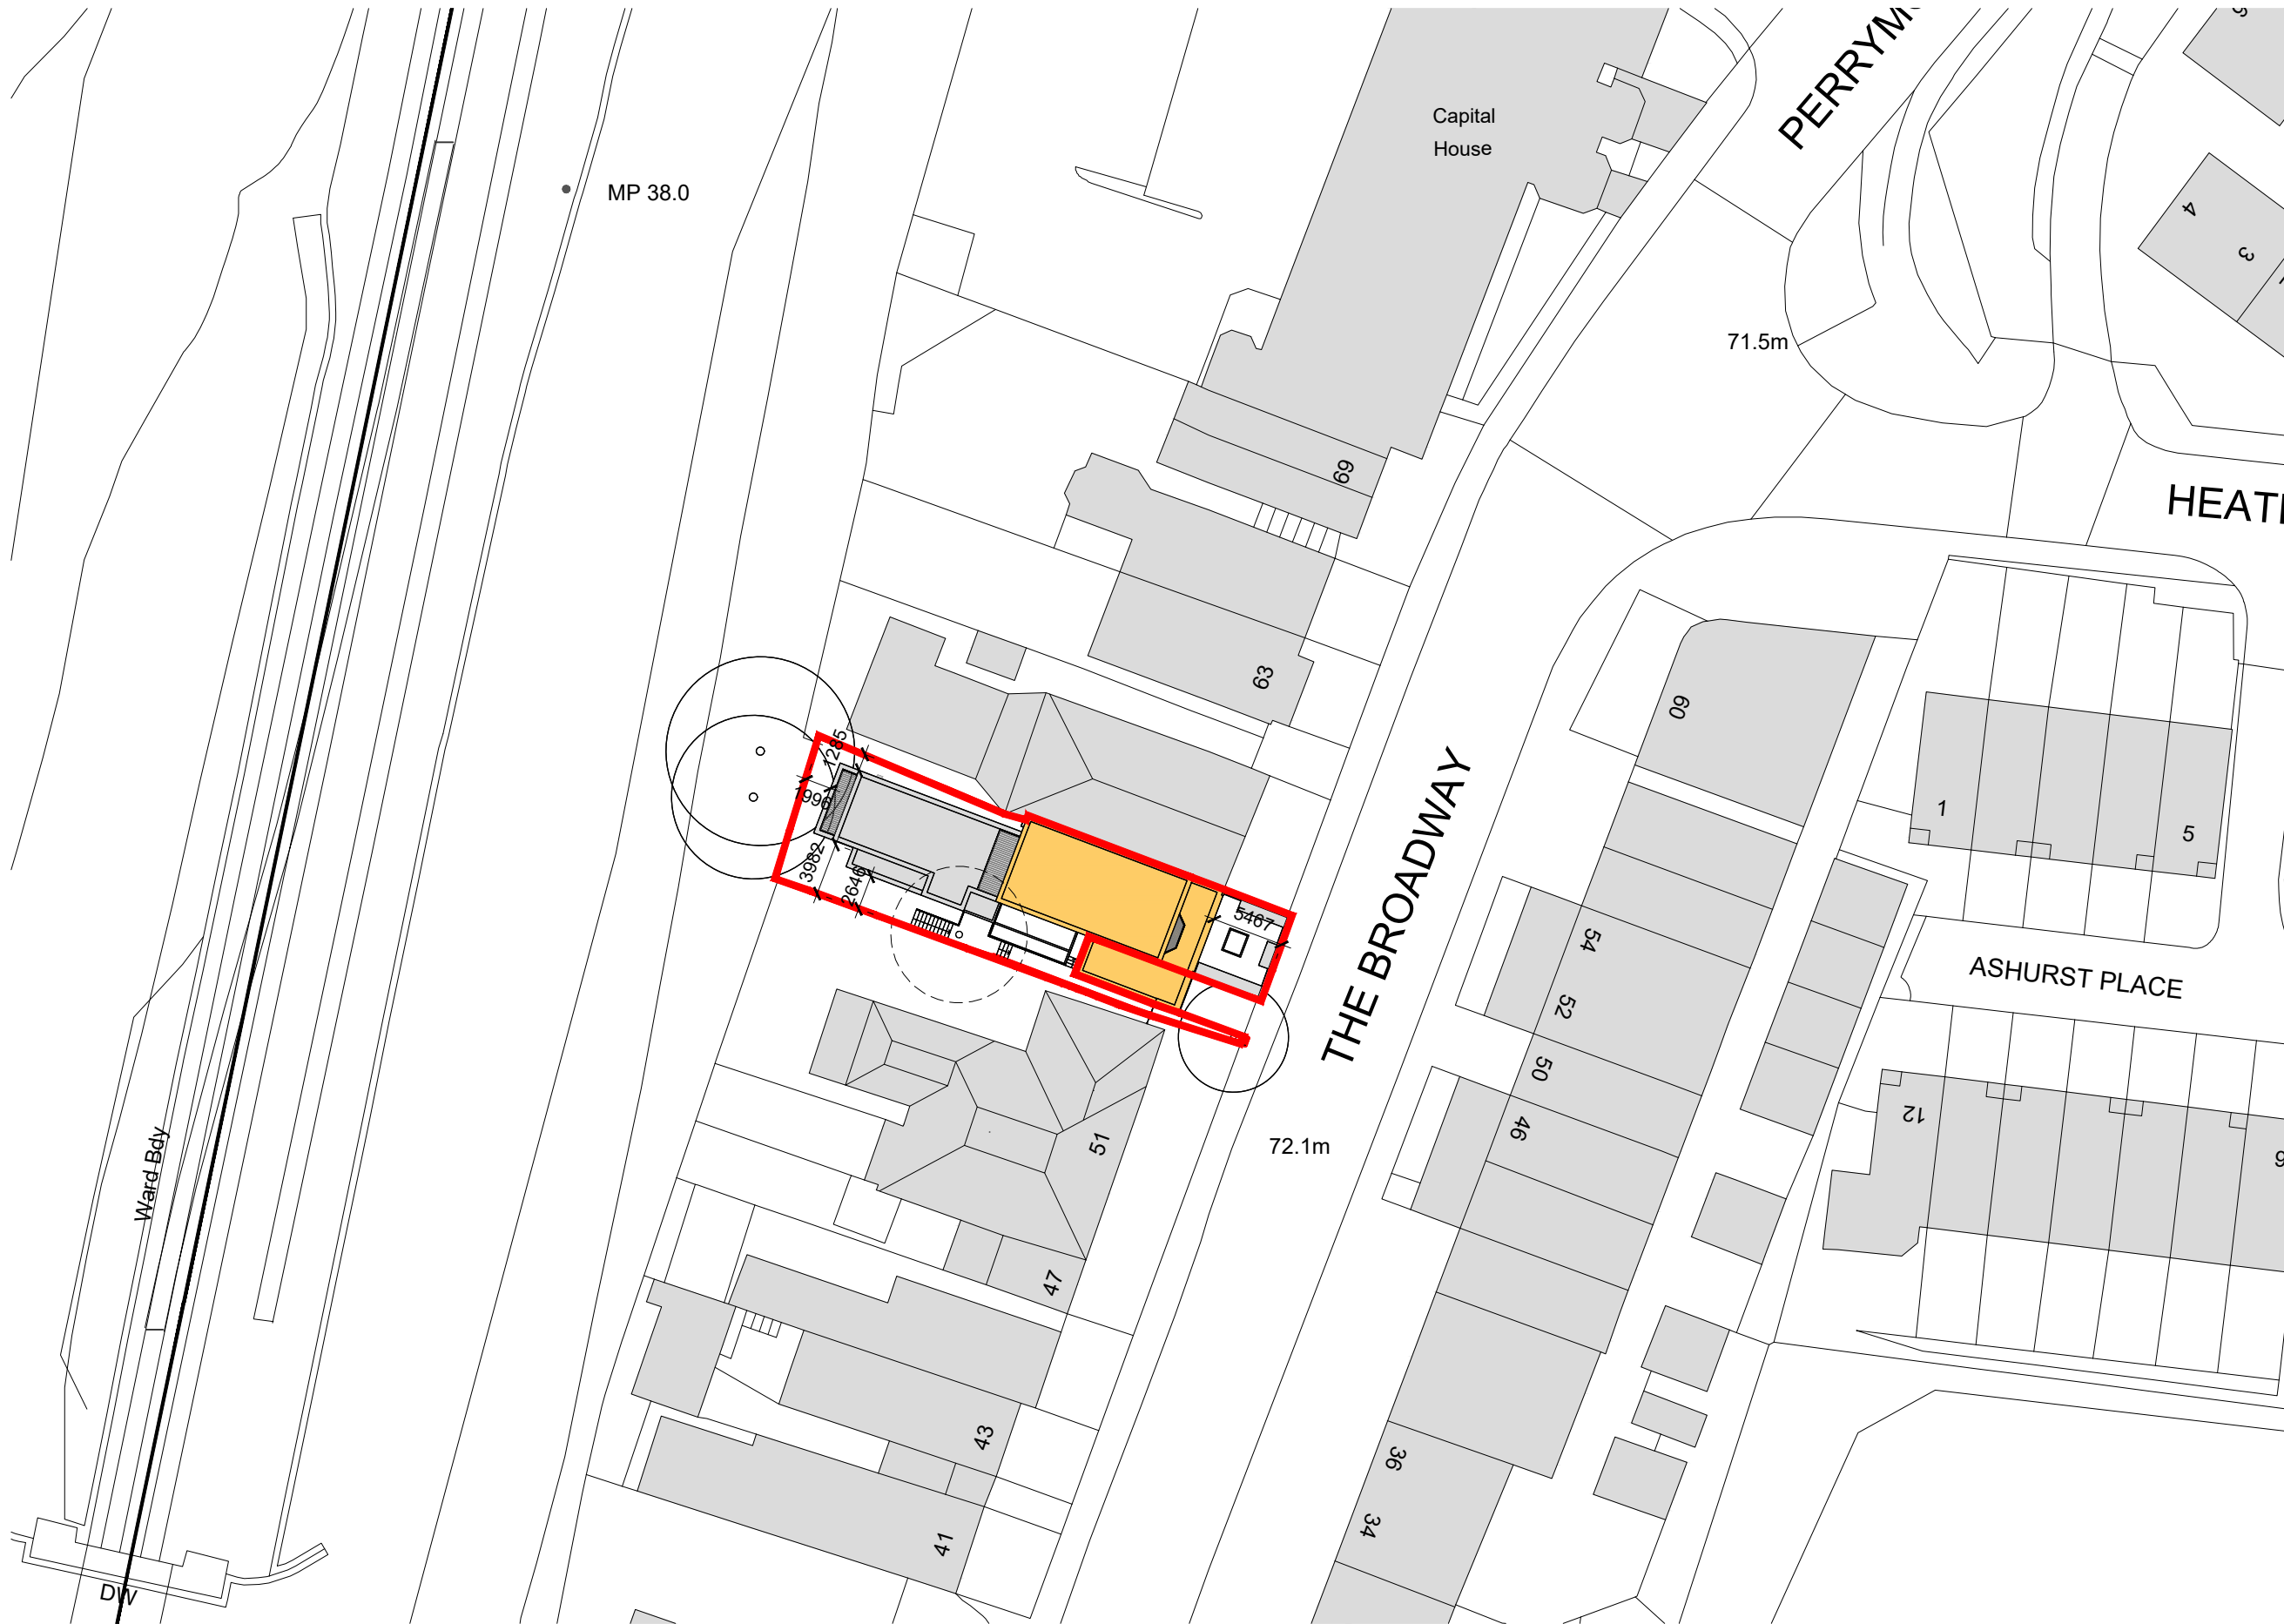

CDM 2015 Health & Safety Information:
This information relates only to 'Significant Hazards' identified on this drawing
and is to be read in conjunction with the Designer's Hazard Register.

Key

-  Site Boundary
-  Tree Removed
-  Existing Building Footprint
- 

Client's Name
ROBLEWOOD ESTATE

Job Title
57 The Broadway, Haywards Heath

Drawing Title
Block Plan

Scale
1:500 @ A3
metres 5 10 15 20

Drawn	Checked	Date
EB	MG	22.01.26
Job No	Drawing No	Rev
7626	PL 02	A

Status

PRELIMINARY

A	02.04.26	Presentation amendments	EB	MG
Rev	Date	Revision Details	Dr	Ch

London: 76 Great Suffolk Street
T 0207 928 2773 E london@ecearchitecture.com
Sussex:

Bristol:

ECE Architecture
www.ecearchitecture.com