



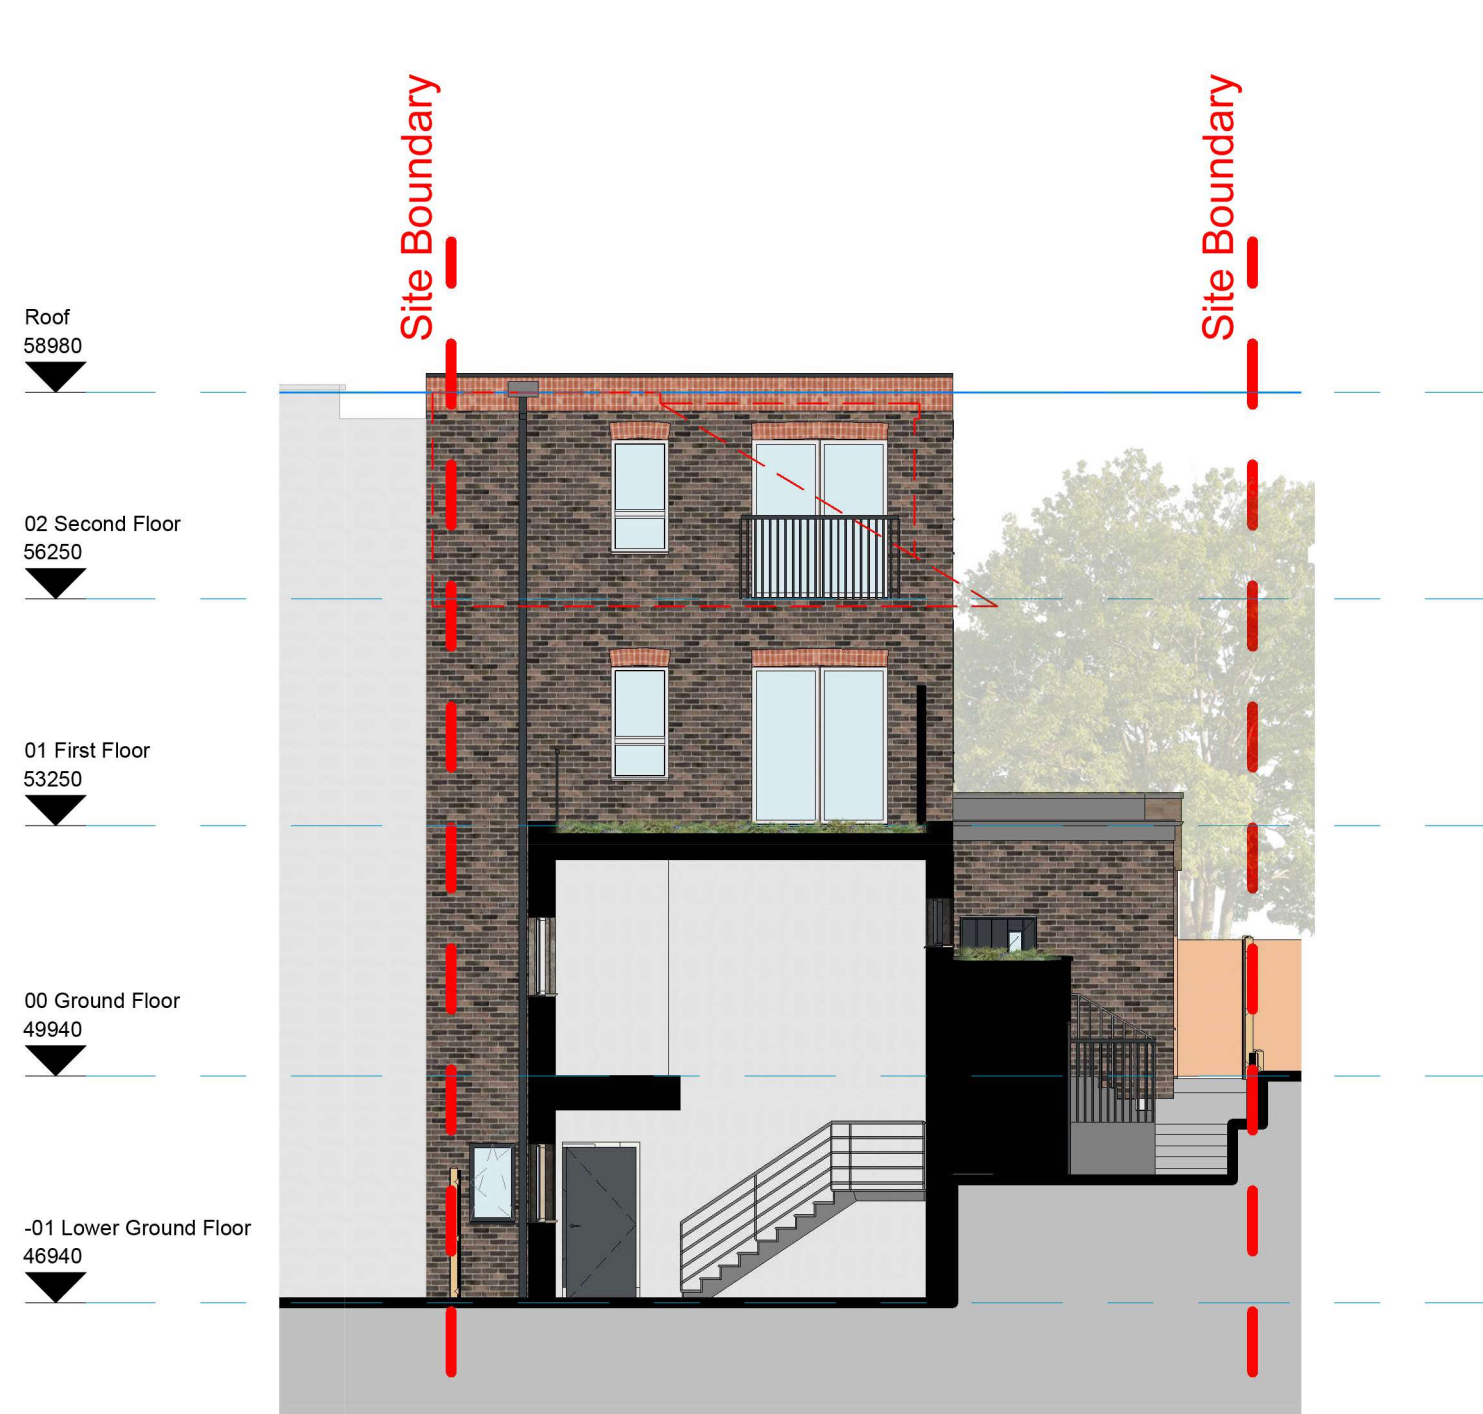

Elevation Section AA- Rear
1 : 100




Elevation Section BB - Side
1 : 100

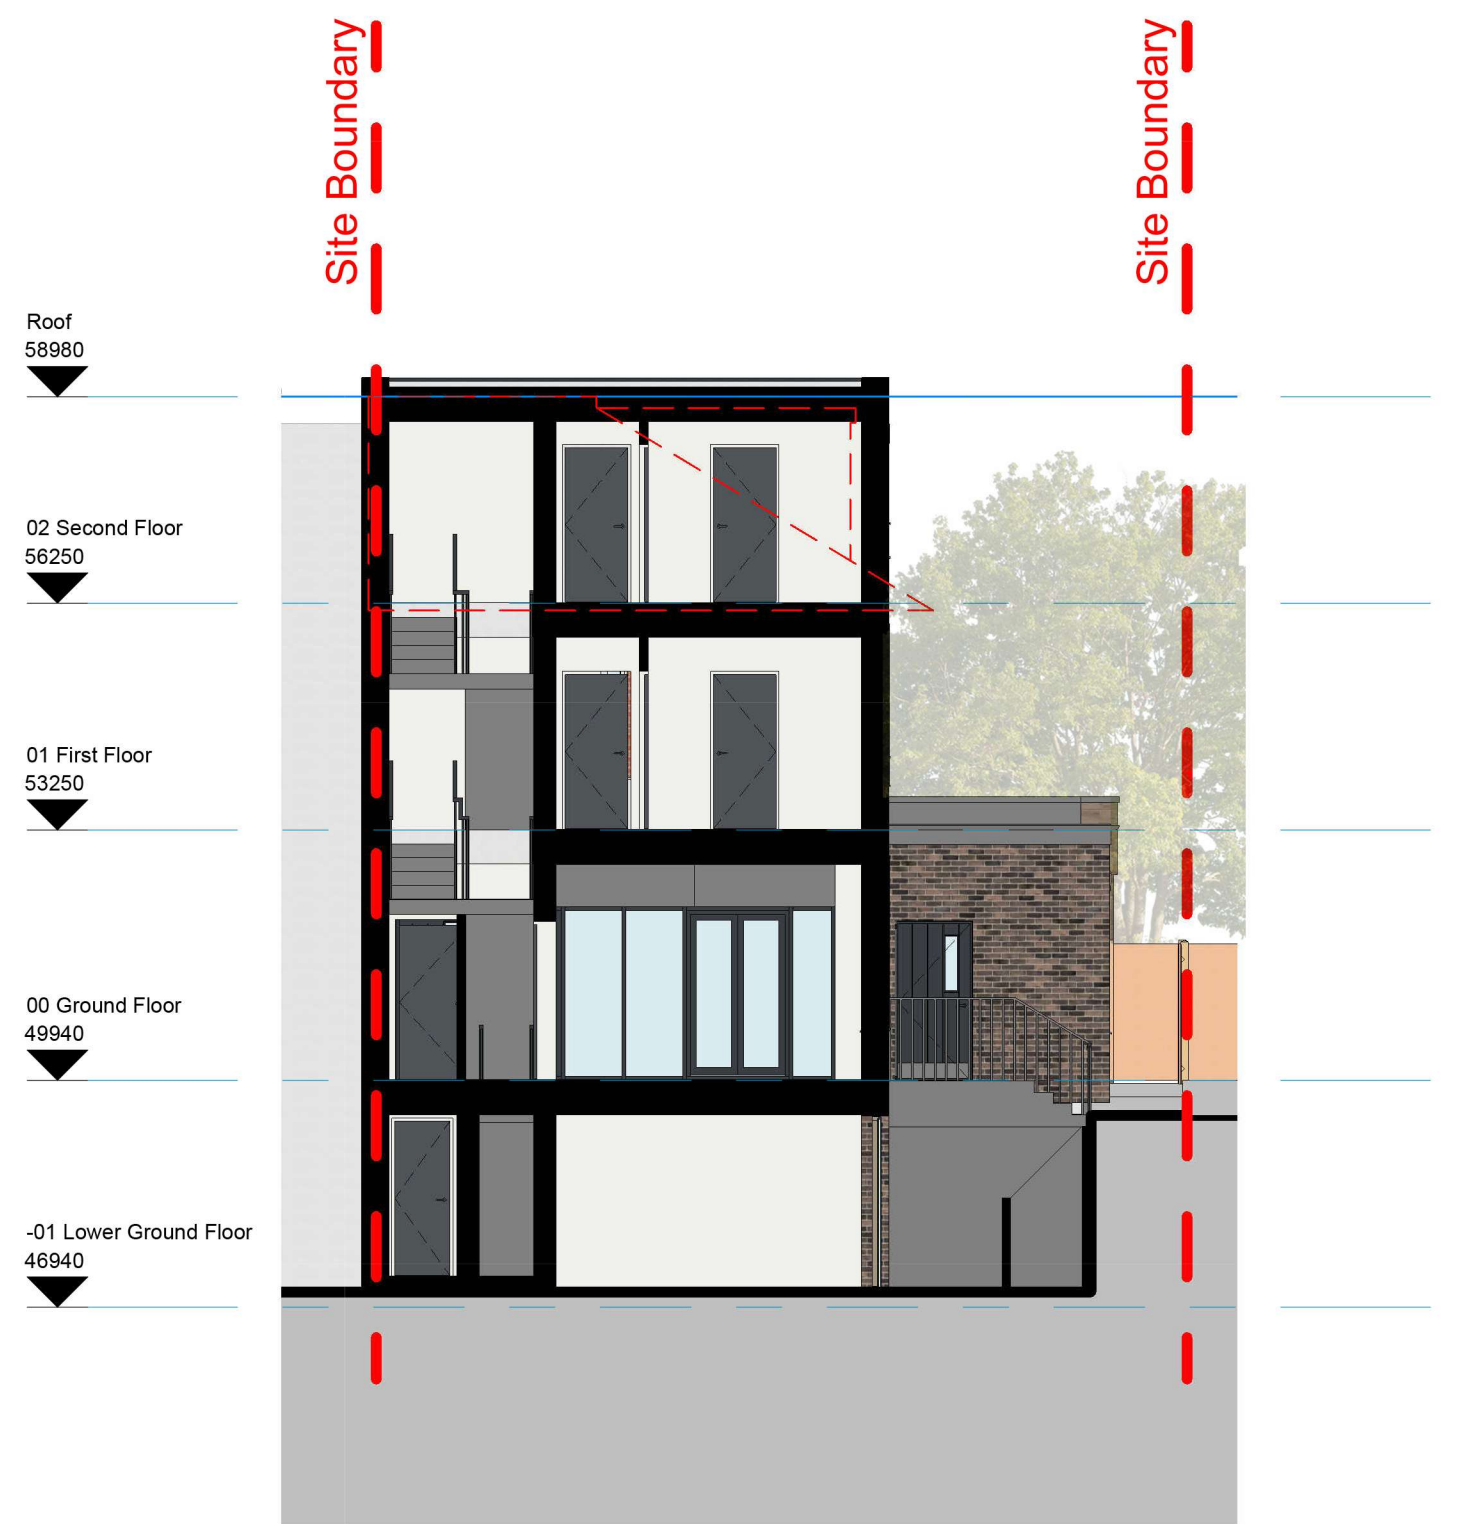

Section CC
1 : 100




Section DD
1 : 100

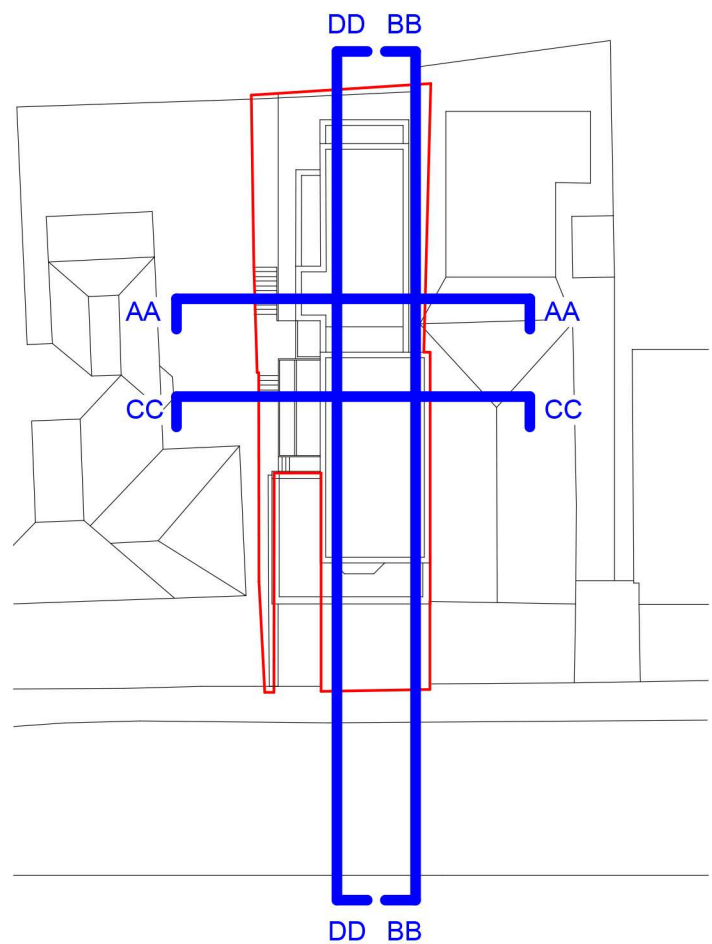

Key Plan
1 : 24000

B	02/04/26	Presentation Amendments	EB	MG
A	18/03/26	Layout Updates	EB	MG
Rev	Date	Revision Details	Dr	Ch

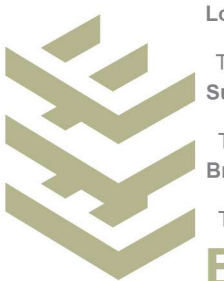

London: 76 Great Suffolk Street, London, SE1 0BL
T 020 7928 2773 E london@ecearchitecture.com
Sussex: 64-68 Brighton Road, Worthing, West Sussex, BN11 2EN
T 01903 248777 E sussex@ecearchitecture.com
Bristol: Westworks, Beacon Tower, Colston Street, Bristol, BS1 4XE
T 0117 214 1101 E bristol@ecwestworks.com
www.ecearchitecture.com

Client Name
ROBLEWOOD ESTATES

Job Title
57 The Broadway, Haywards Heath

Drawing Title
Proposed Sections

Scale 1:100 @ A1 / 1:200 @ A3		
Drawn	Checked	Date
IM	MG	23.01.26
Project	Drawing No	Rev
7626	PL 10	B
Status		

PRELIMINARY