


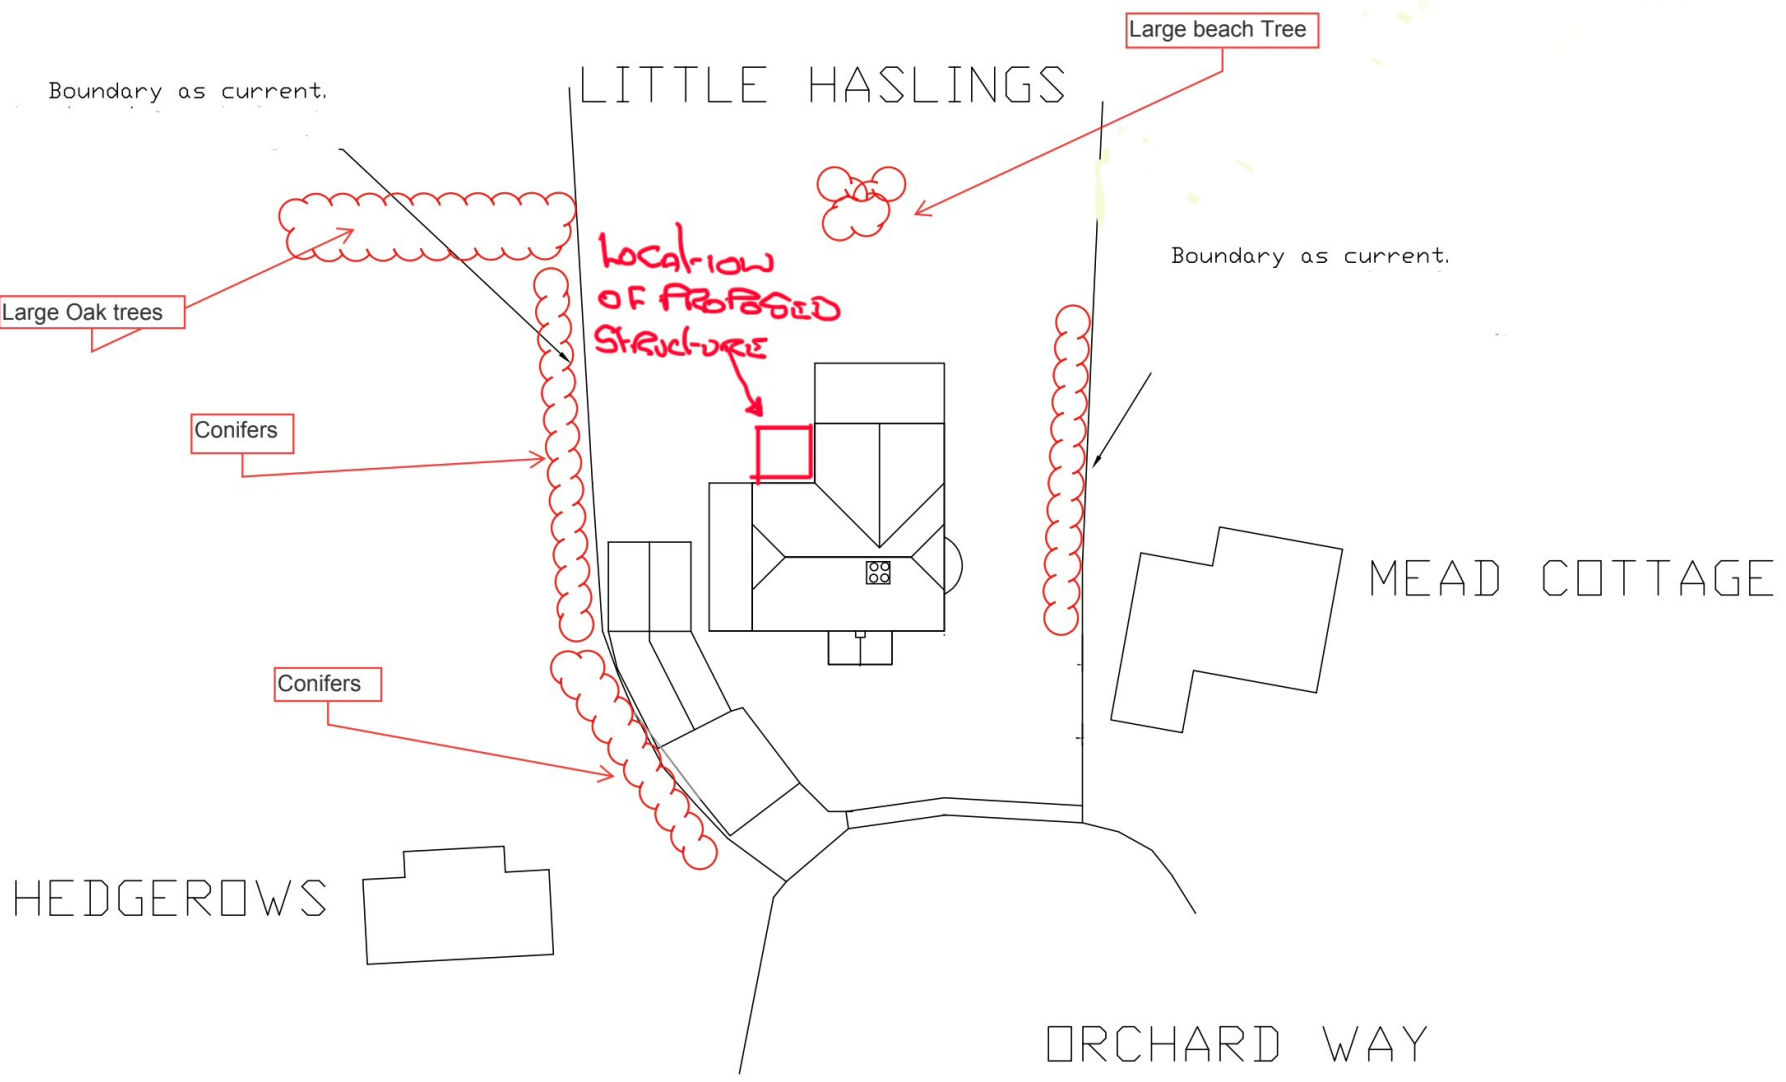

BLOCK PLAN
SCALE:- 1:500 (A3)
LOCATION:-
Little Haslings,
Orchard Way
RH17 5ST