
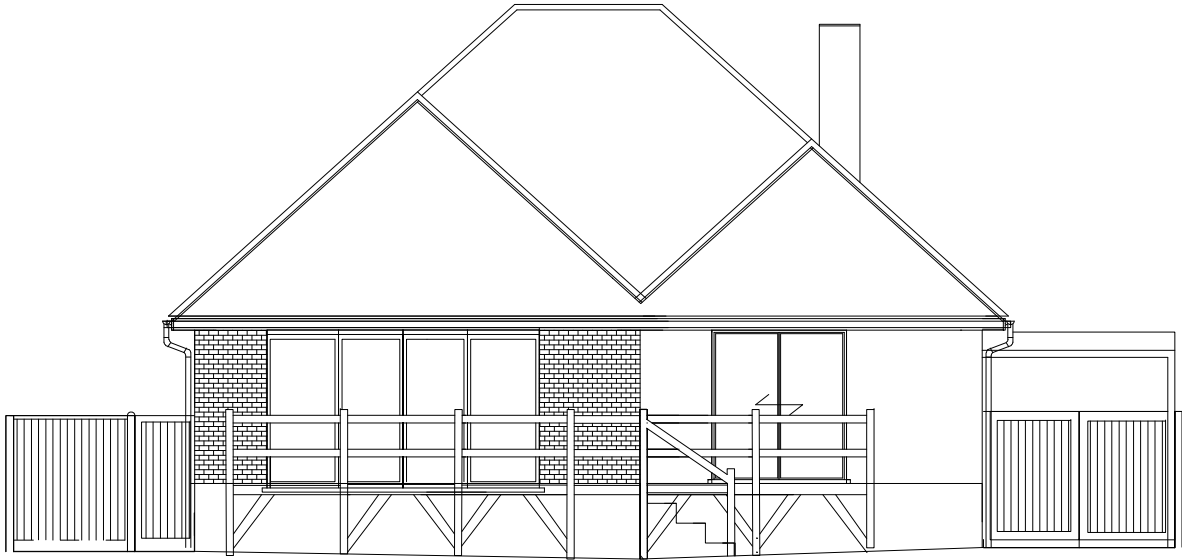


Notes:


All levels and dimensions are to be checked on site.

This drawing is to be read in conjunction with all relevant consultants drawings and specifications, together with safety plan requirements.

Copyright: This drawing must not be copied, amended nor reproduced without the prior written agreement of architecs limited.

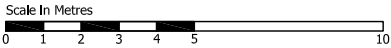


Existing Rear Elevation

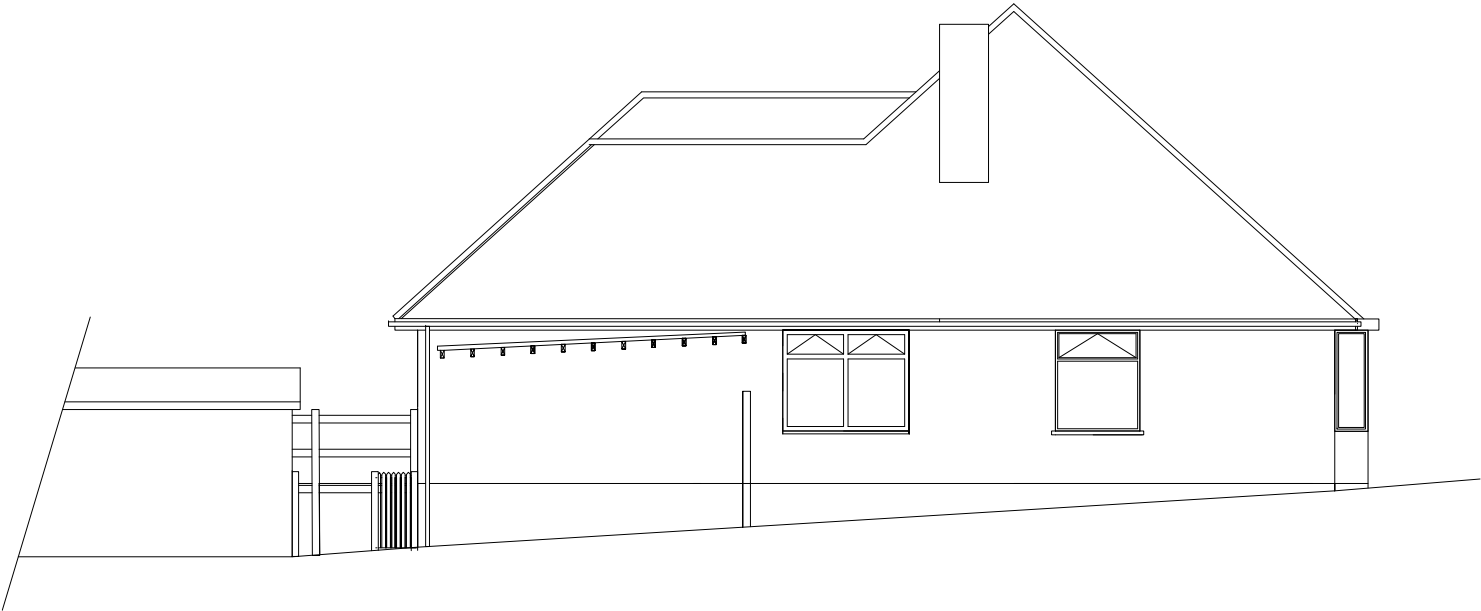

Existing Side Elevation



Existing Front Elevation

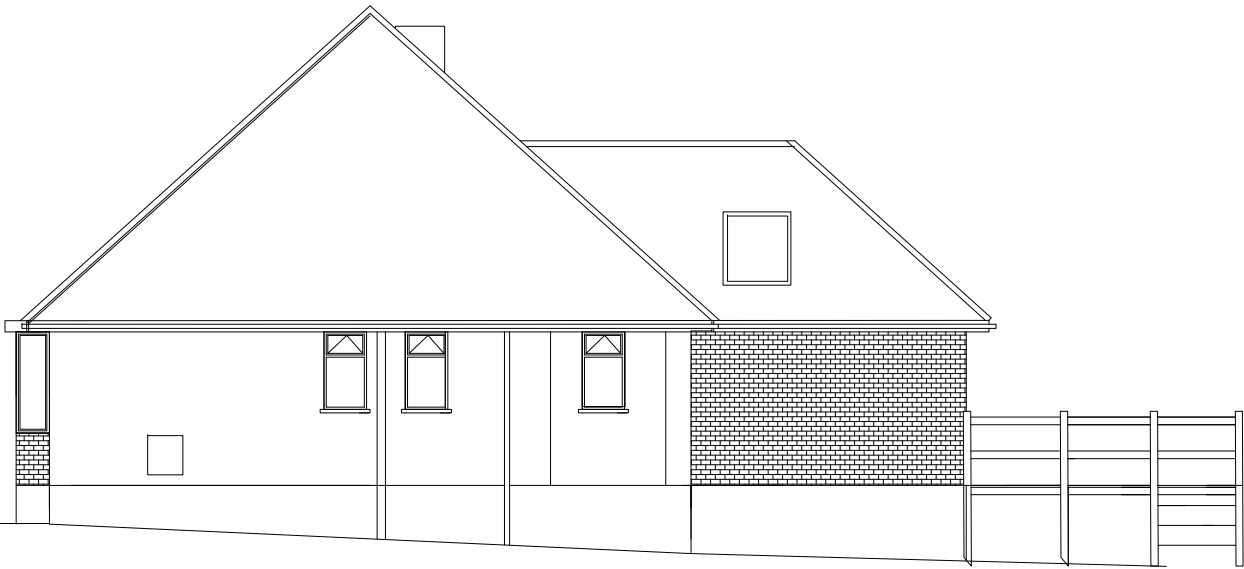

Existing Side Elevation

For Planning