
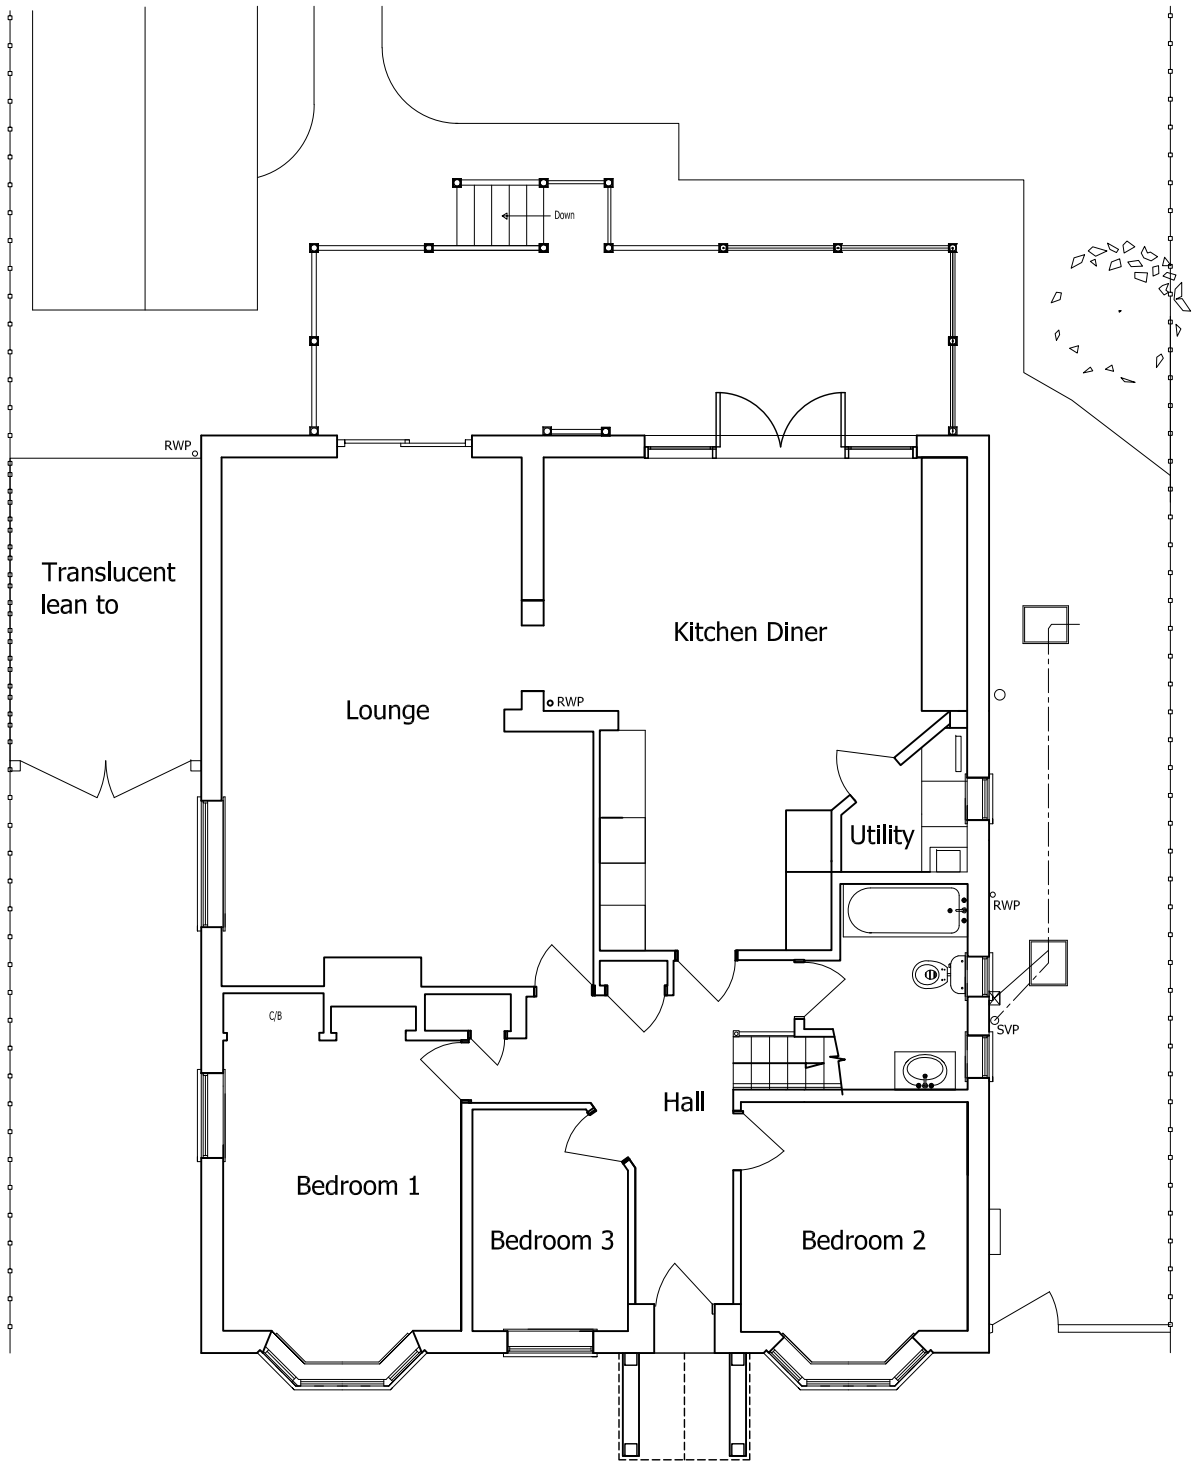
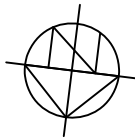



Notes:

All levels and dimensions are to be checked on site.

This drawing is to be read in conjunction with all relevant consultants drawings and specifications, together with safety plan requirements.

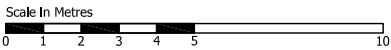

Proposed Ground Floor Plan

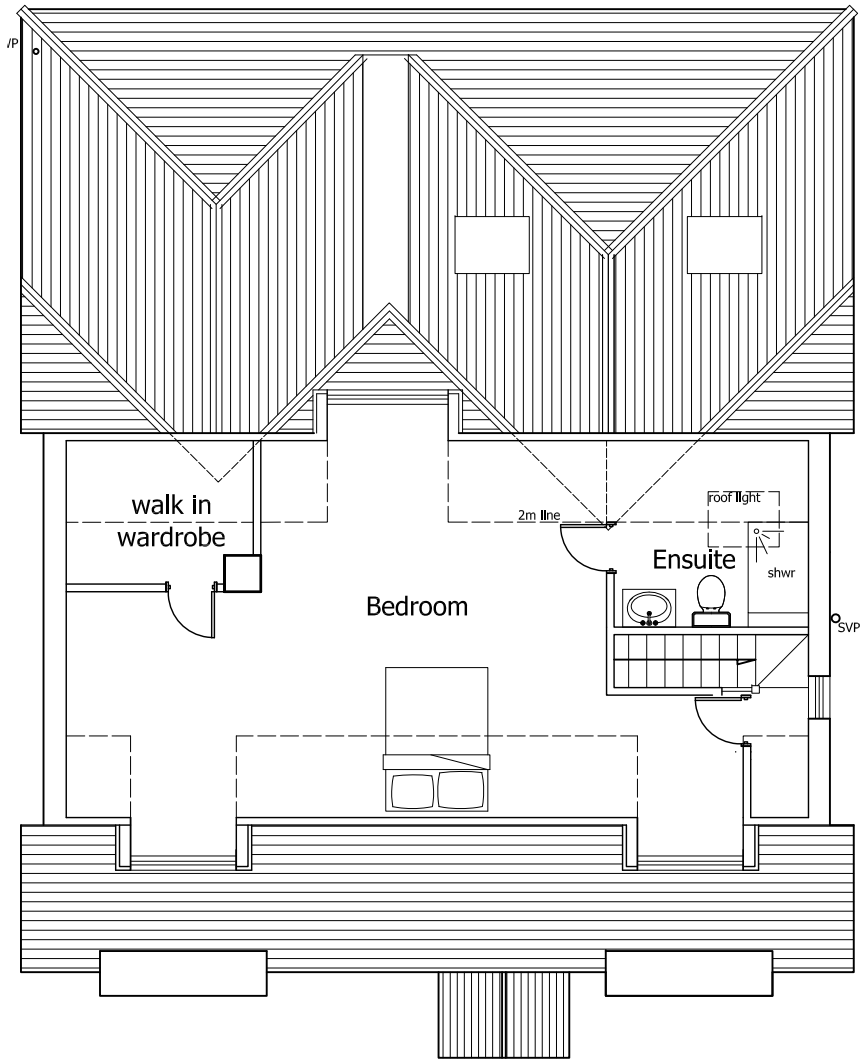

Proposed First Floor Plan

For Planning