




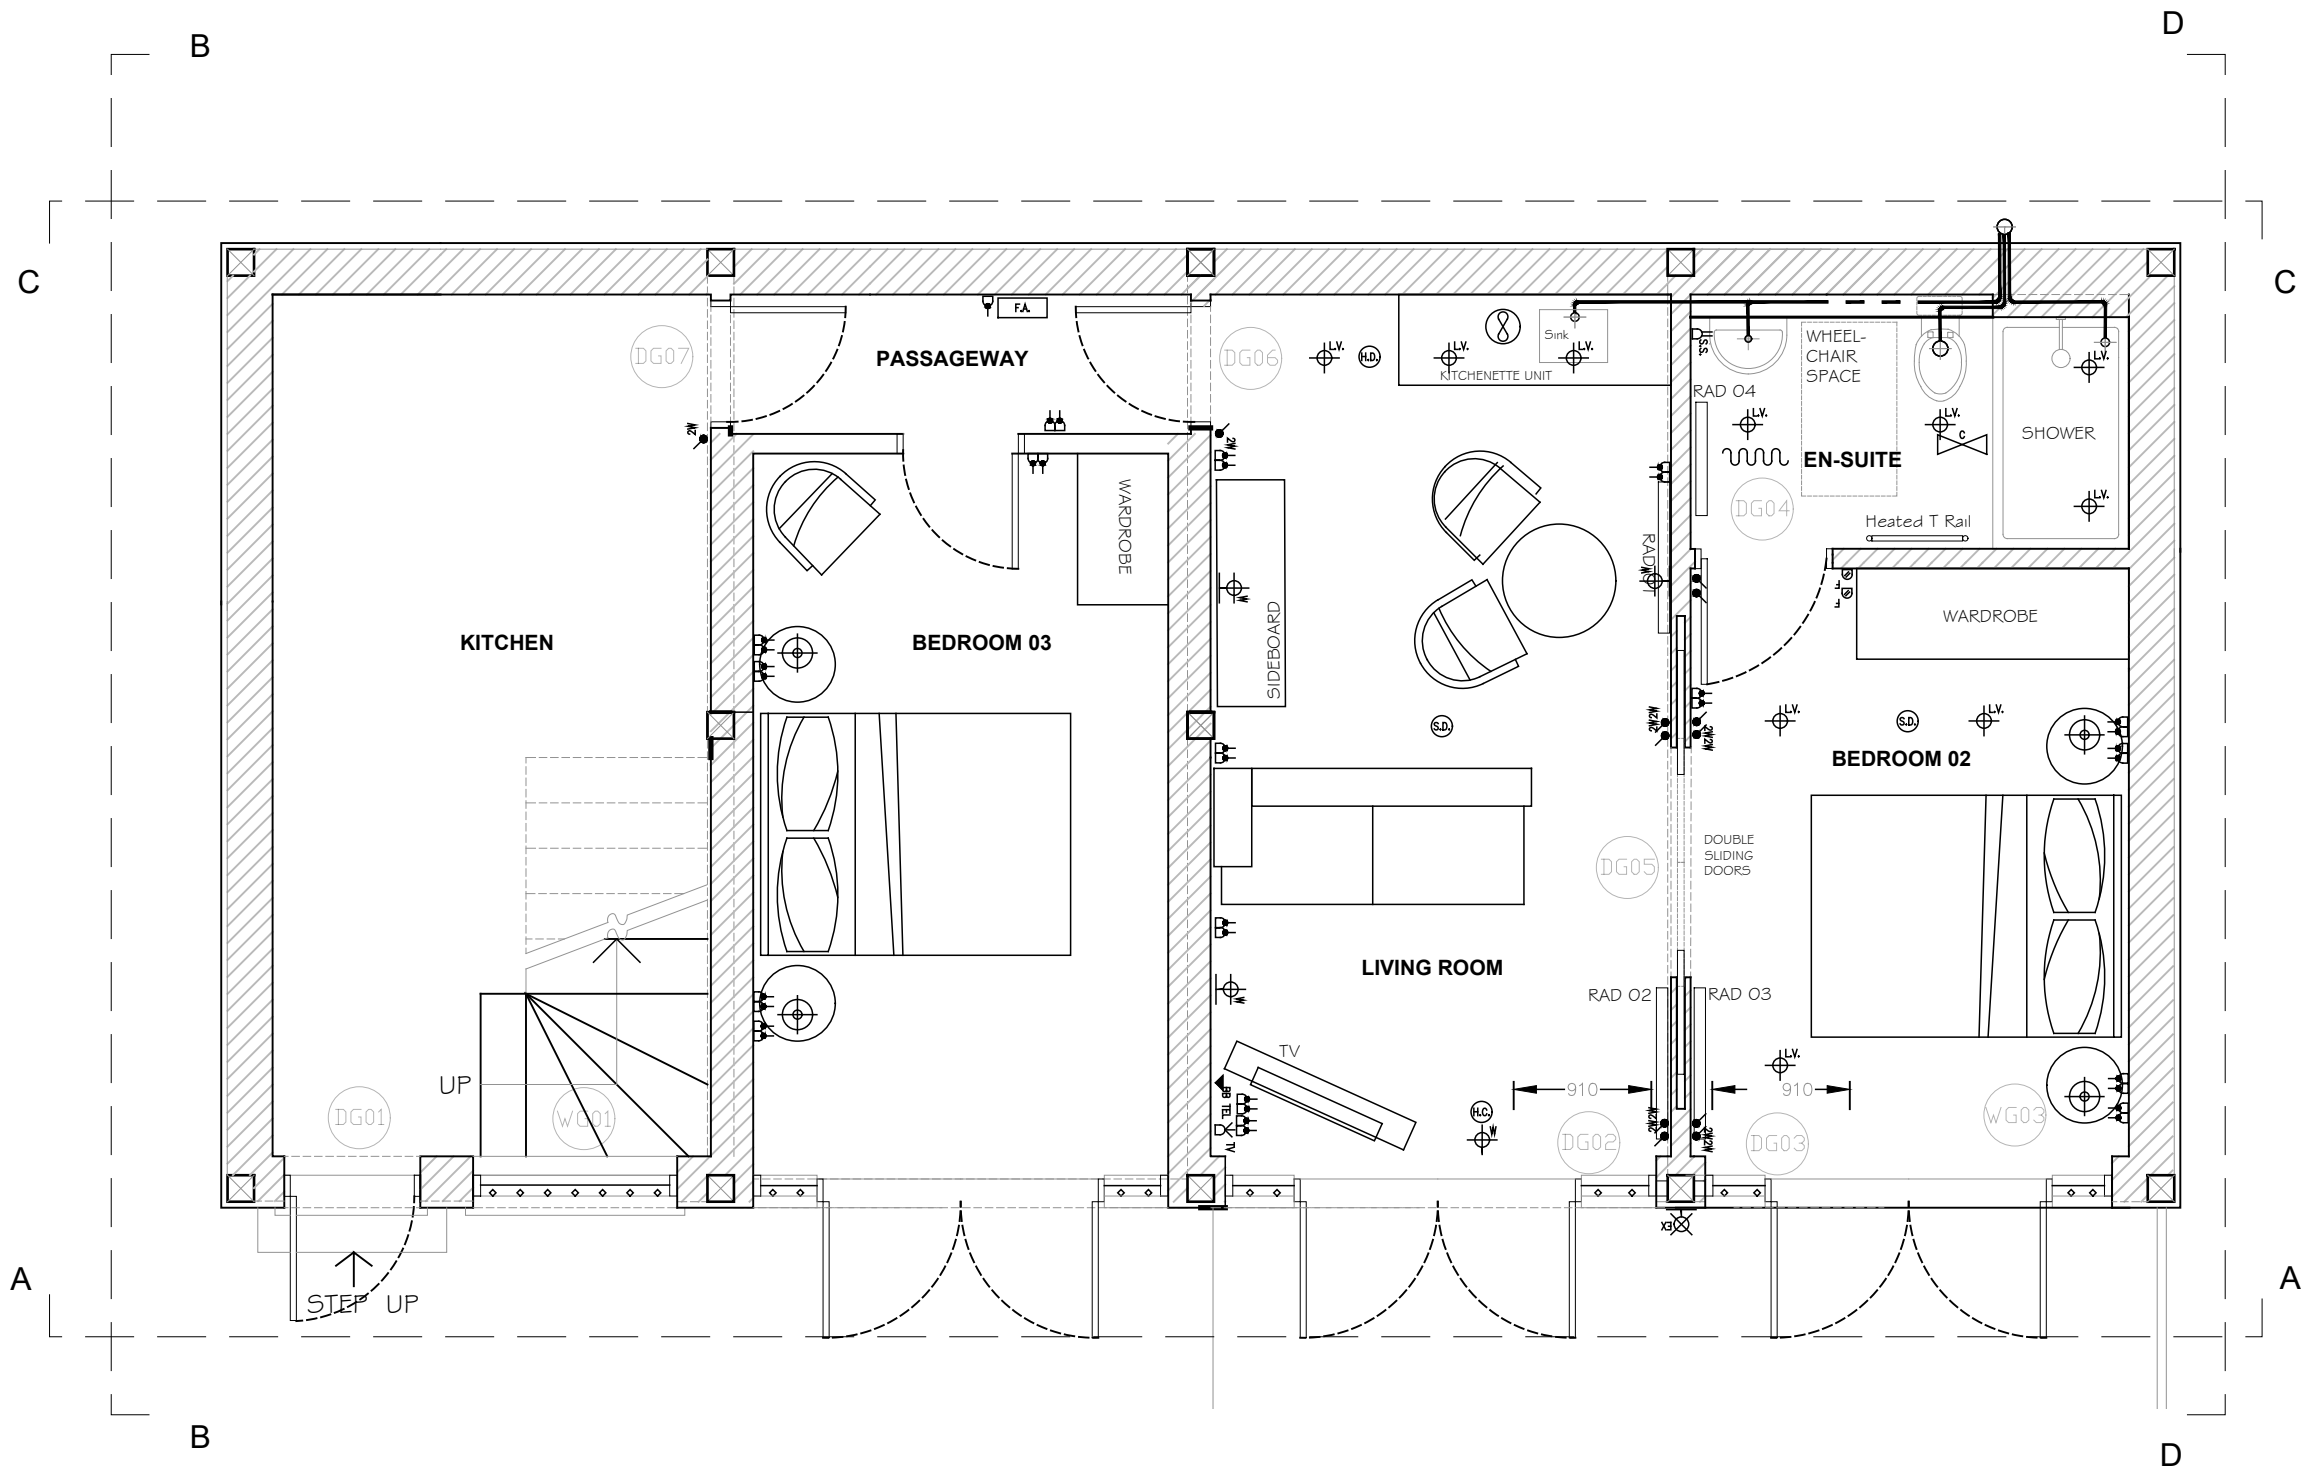


01 PLAN
1:50 @ A1

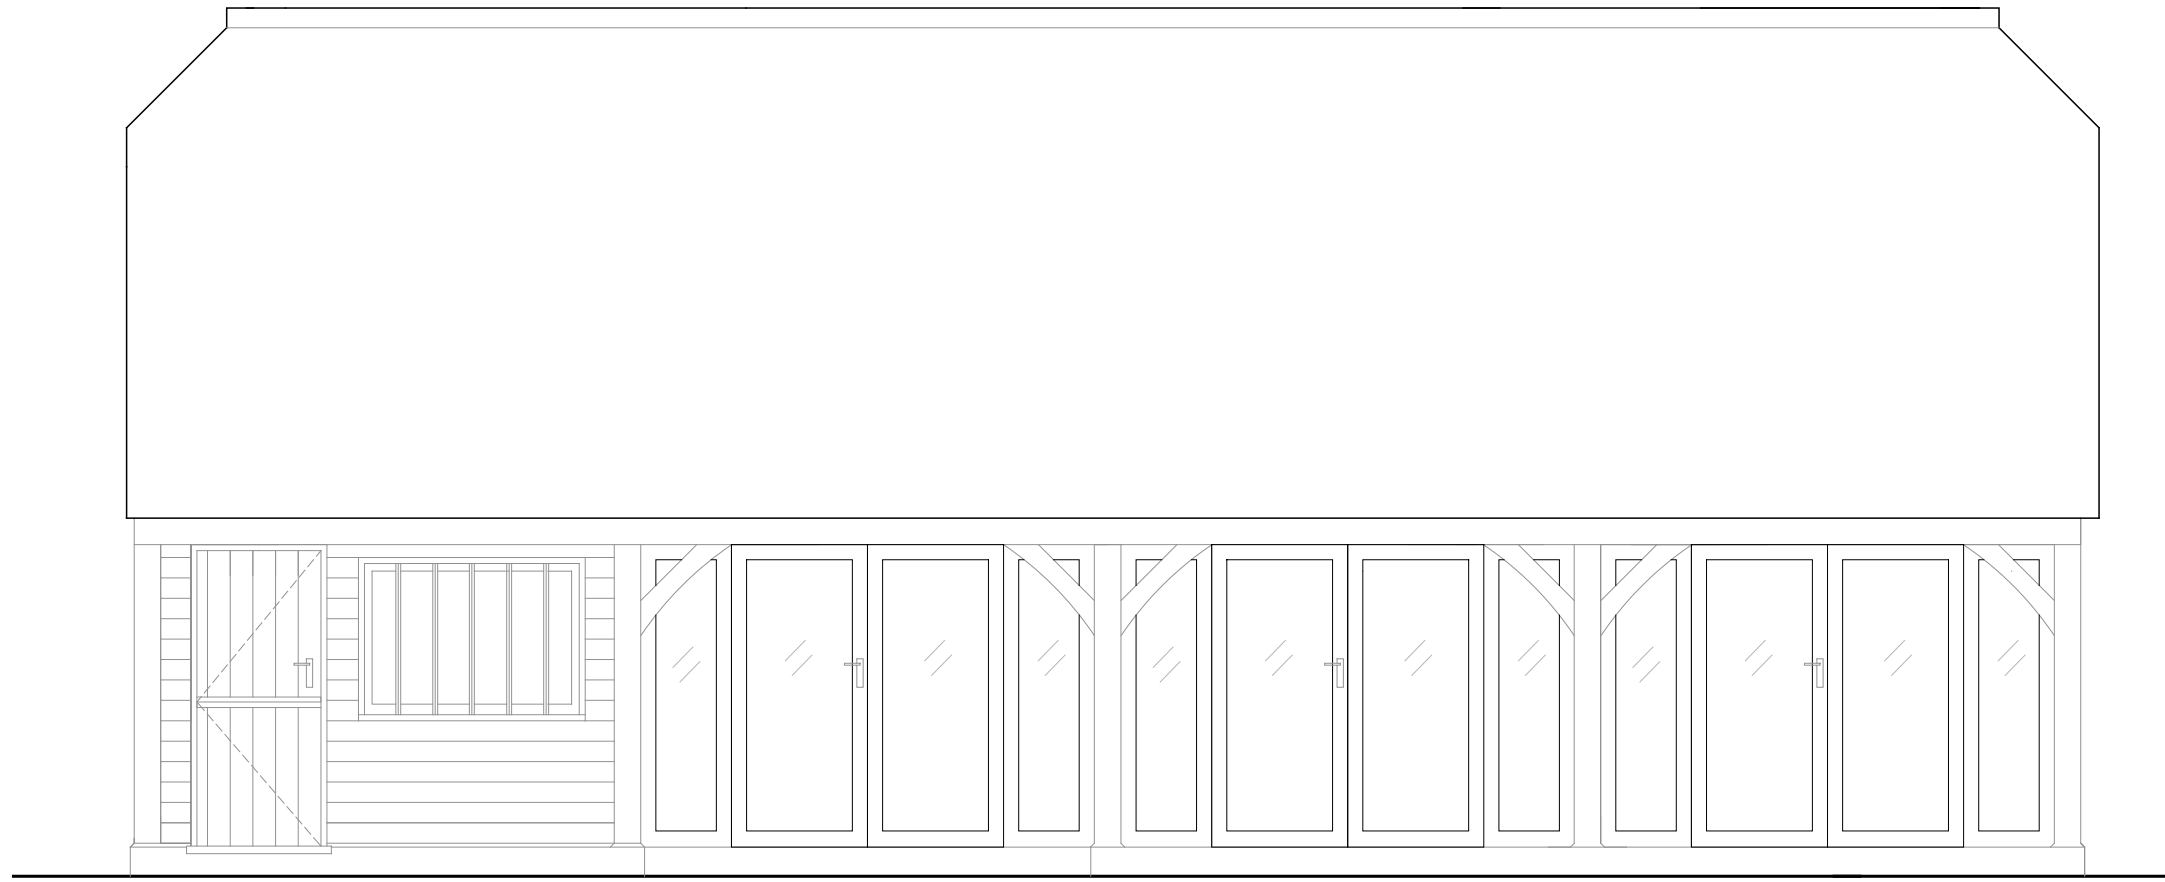

02 ELEVATION A
1:50 @ A1

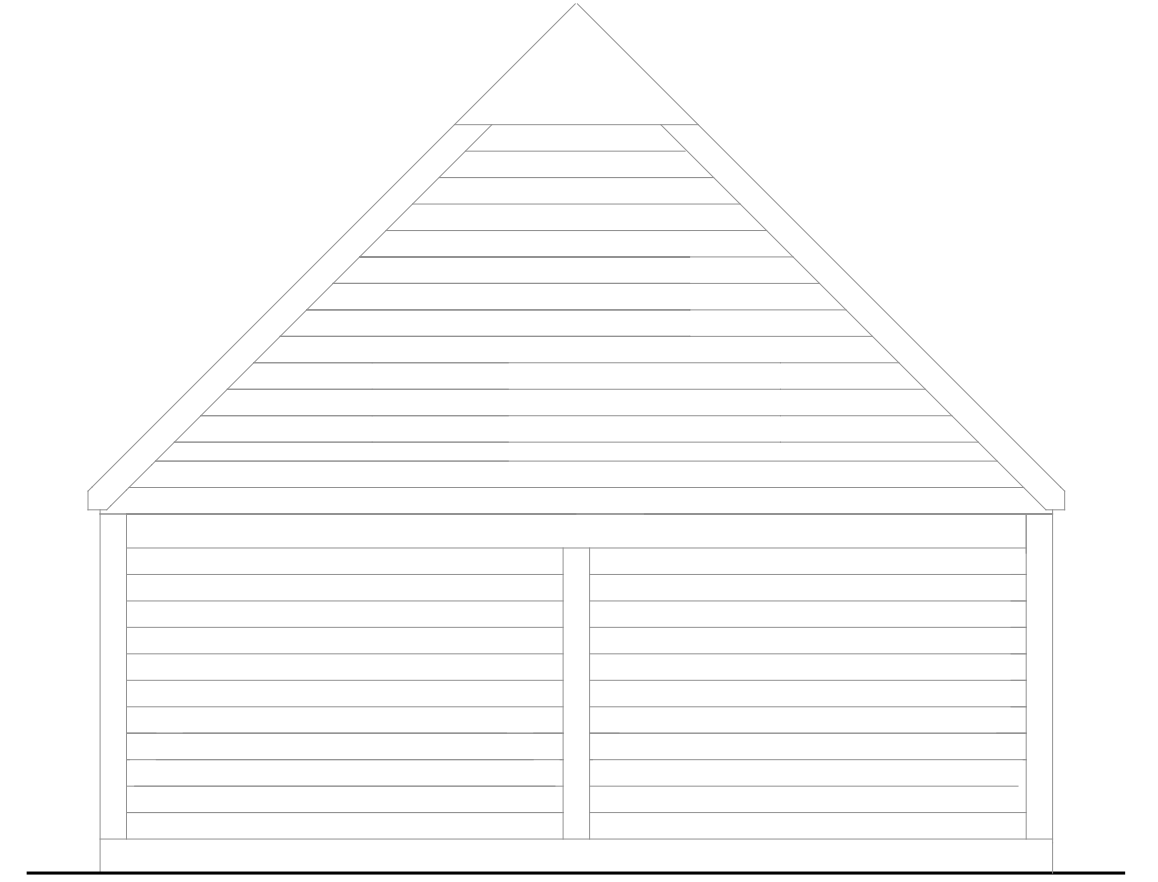

03 ELEVATION - B
1:50 @ A1

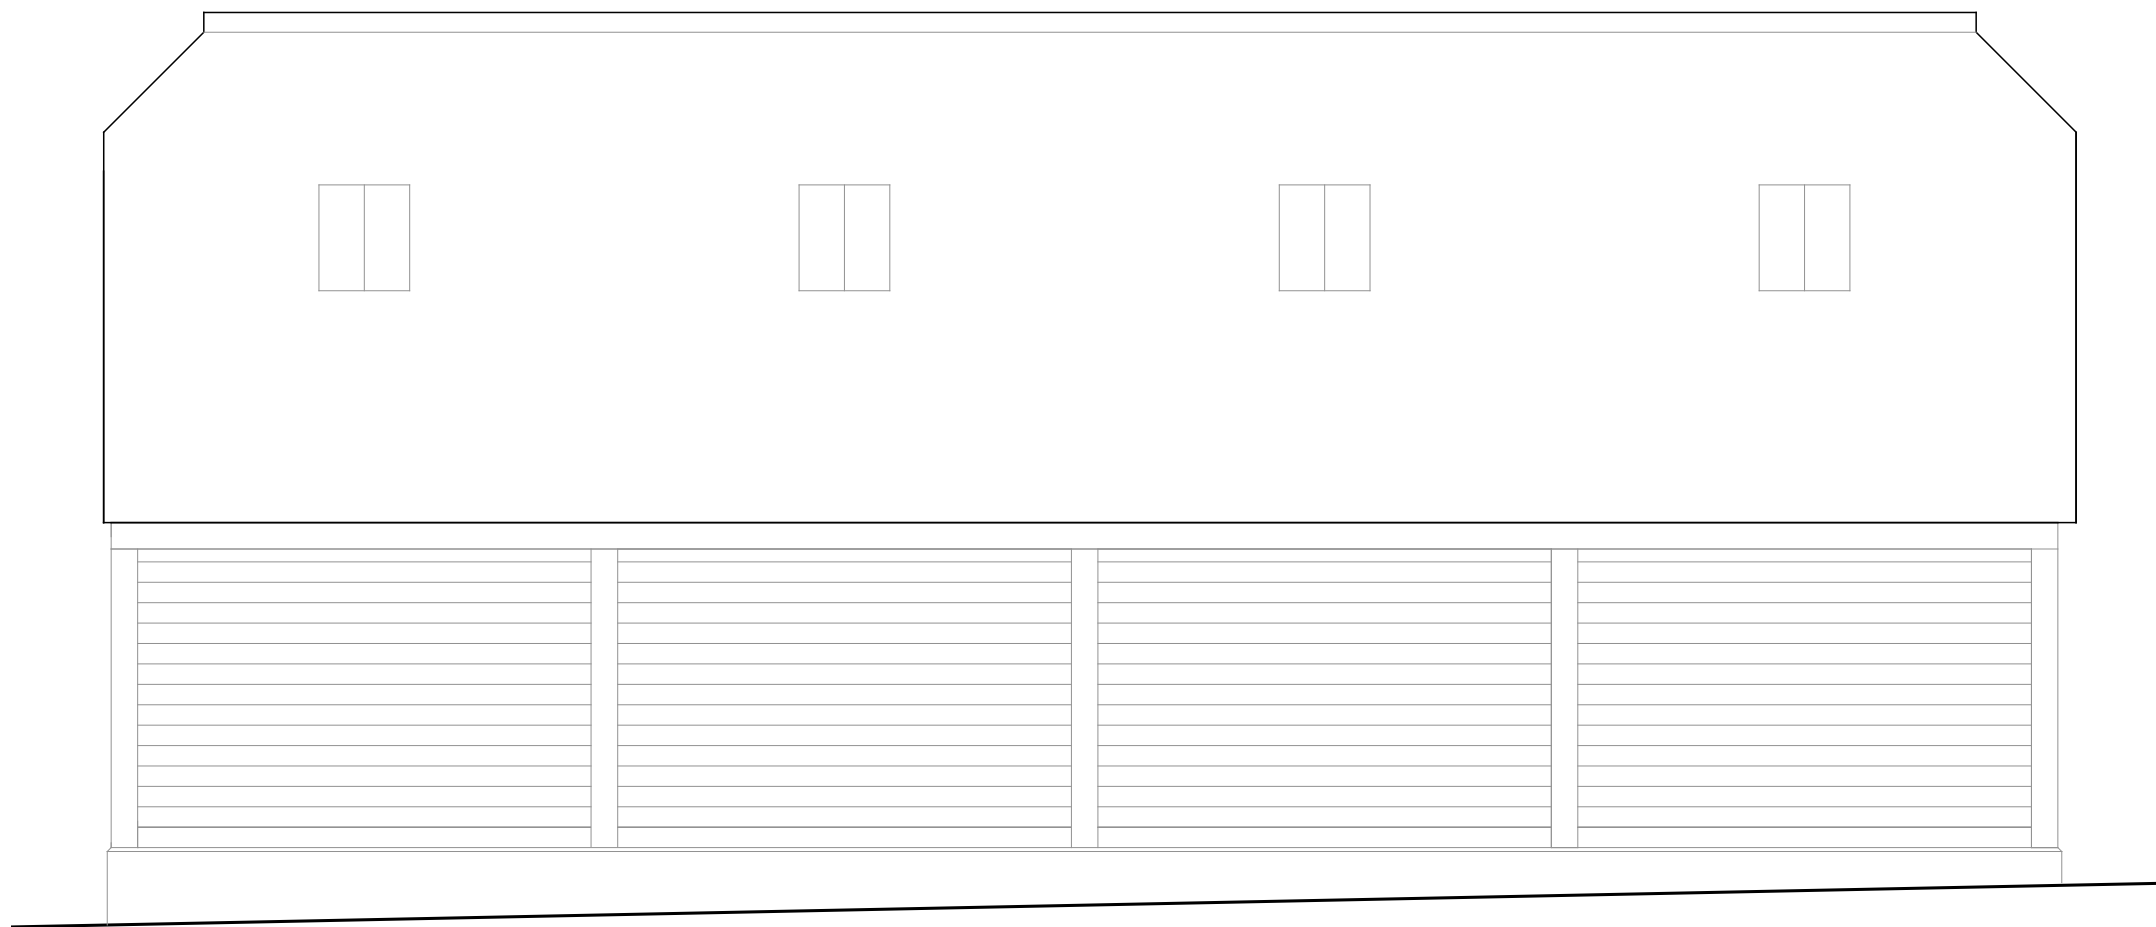

04 ELEVATION C
1:50 @ A1



05 ELEVATION D
1:50 @ A1

			Keyplan	Additional Notes 1. Measured survey required to validate dimensions prior to construction 2. Drawings for design coordination only. Not for construction. 3. Measurements are guideline only	Project The Garage, Big Edgerley Barn, College Lane, Hurstpierpoint, BN6 9QY	Drawing Title Proposed: Elevations	
						Date 19.01.2025	Drawing No. 02
					Sheet Size A1	Scale 1:50	Rev No. A