


87

288

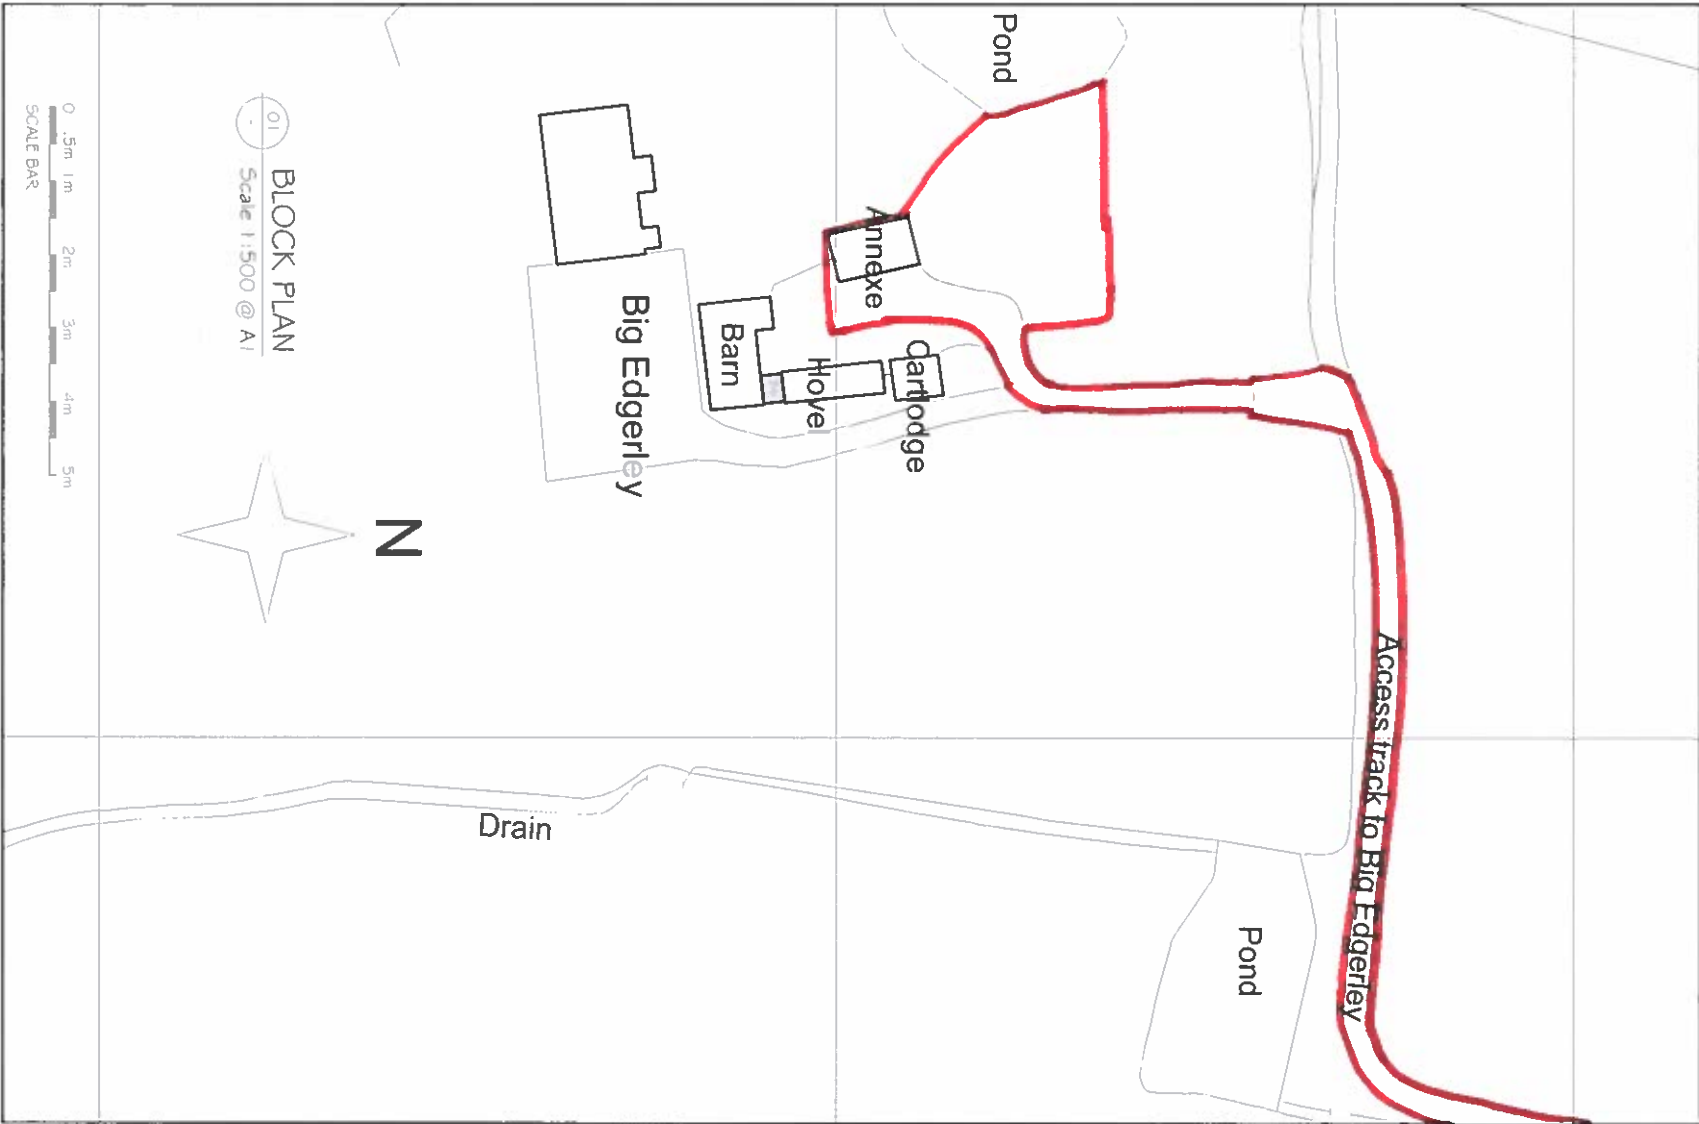

General Notes:

This drawing is the copyright of Nathaniel Gee Architects. All rights, setting out and dimensions must be checked on site by the Contractor and any apparent discrepancies shall be reported to the architect before work is put in hand. The drawing is not to be used for any other purpose without the written consent of the architect. The information contained in this drawing is intended only for the purpose of enabling you to check it is addressed and may contain confidential and/or privileged material. It is not to be used for any other purpose without the written consent of the architect. Any use of this drawing for any other purpose without the written consent of the architect shall be deemed to be a breach of contract.

Legend:

REVISIONS

Nathaniel Gee Architect

Studio 11.5, 2-4 Exmoor Street  
London W10 8BD  
t. +44 (0)20 7637 5822  
m. 079 5654 9715  
e. ngee@nathanielgee.co.uk

CLIENT: Mr. and Mrs. S. BALDEY

PROJECT: THE BARN, BIG EDGERLEY  
COLLEGE LANE  
HURSTPIERPOINT, W. SUSSEX

TITLE: BLOCK PLAN

DATE: 500

SCALE: 1:500 @ A1 518 - P - 002