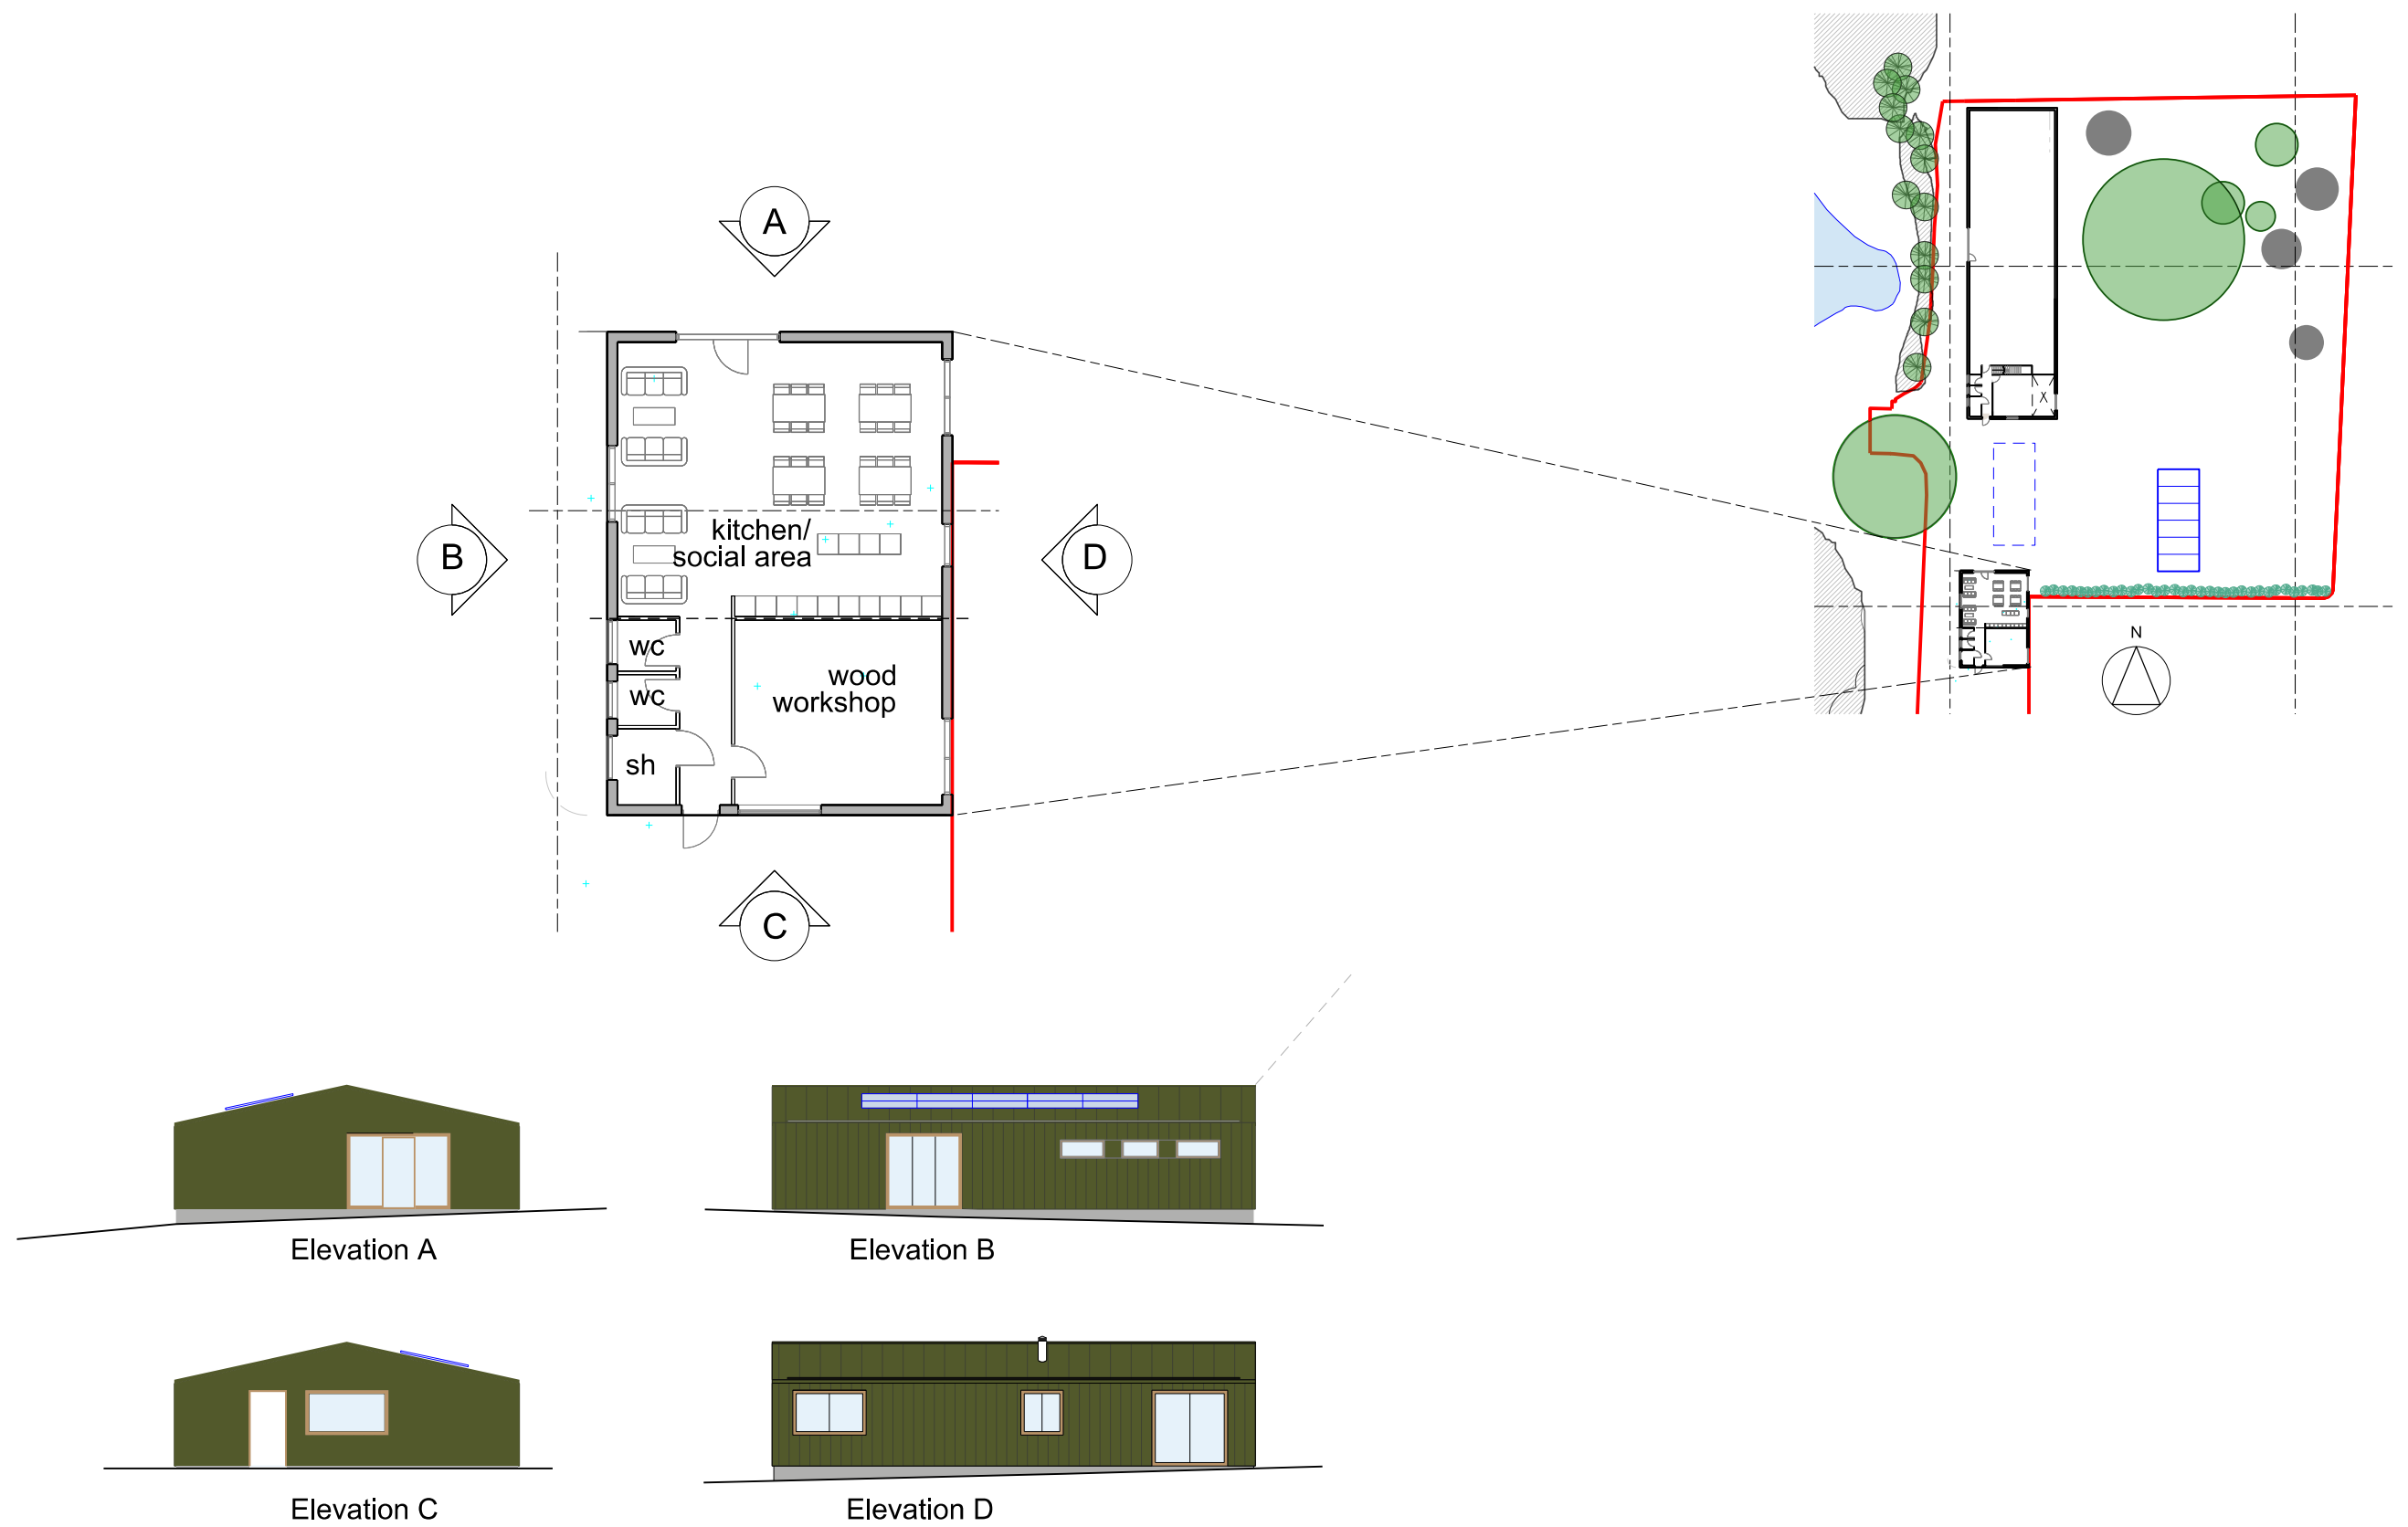


DUCKYLS FARM, EAST GRINSTEAD, RH19 4QY

Proposed Wood Wokshop

G M L Architects

UNIT 3,1-4 Christina Street, London, EC2A 4PA
 Tel: 020 7729 9595 Fax: 020 7729 1801 info@gmlarchitects.co.uk
 SCALE: 1:100@ A1/1:200@A3
 ISSUED FOR: PLANNING
 FIRST ISSUED: FEBRUARY/2026
 DRAWN BY:PC CHECK BY: NM

5117/PA/11