

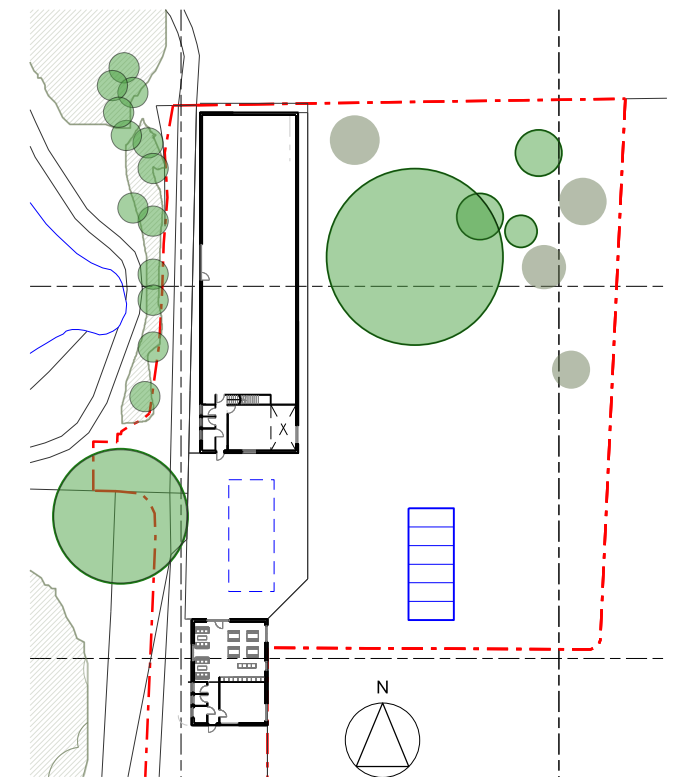
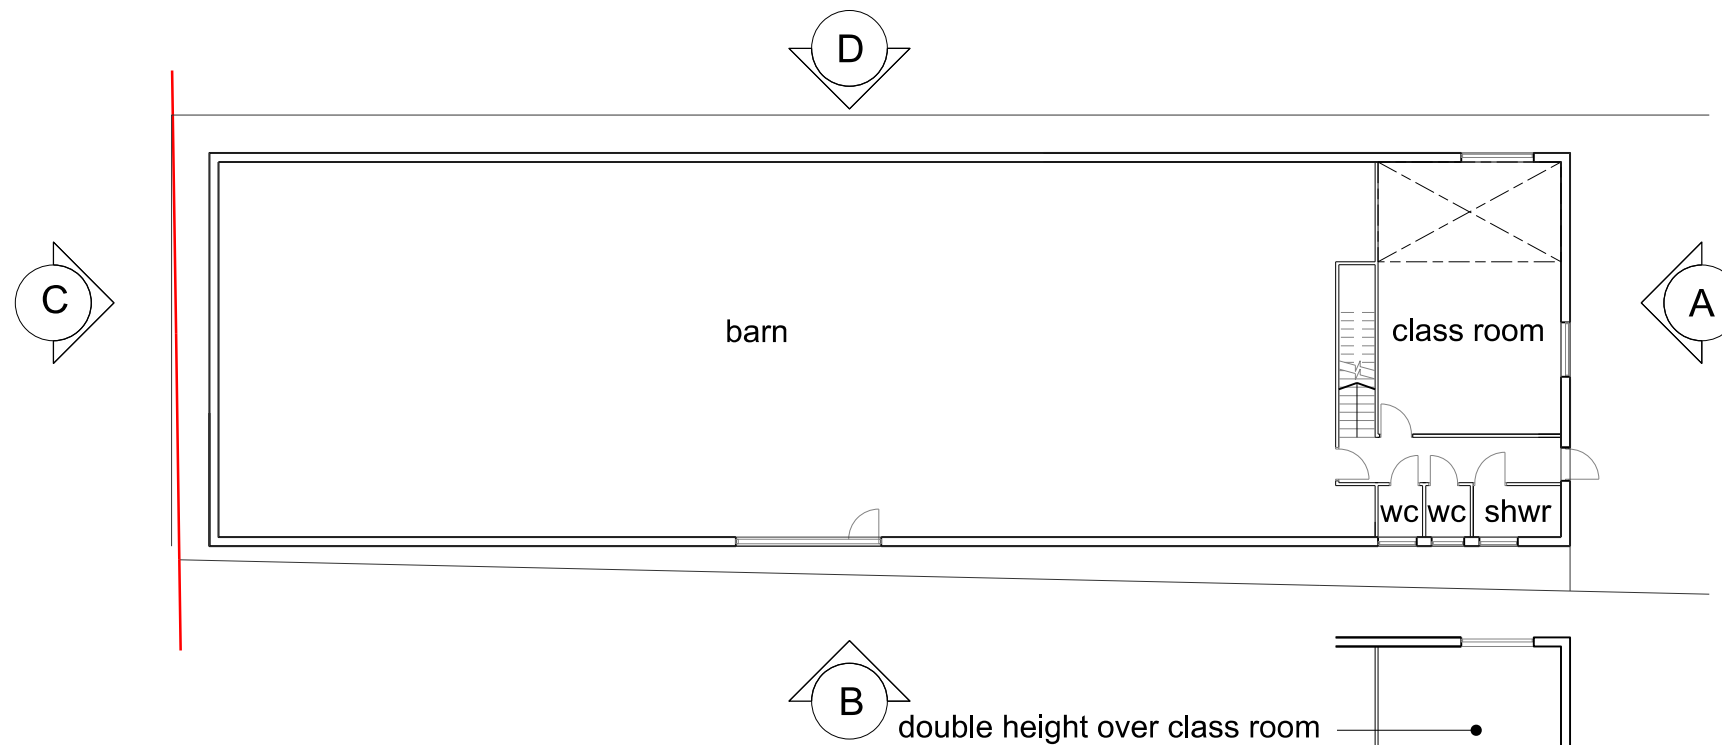
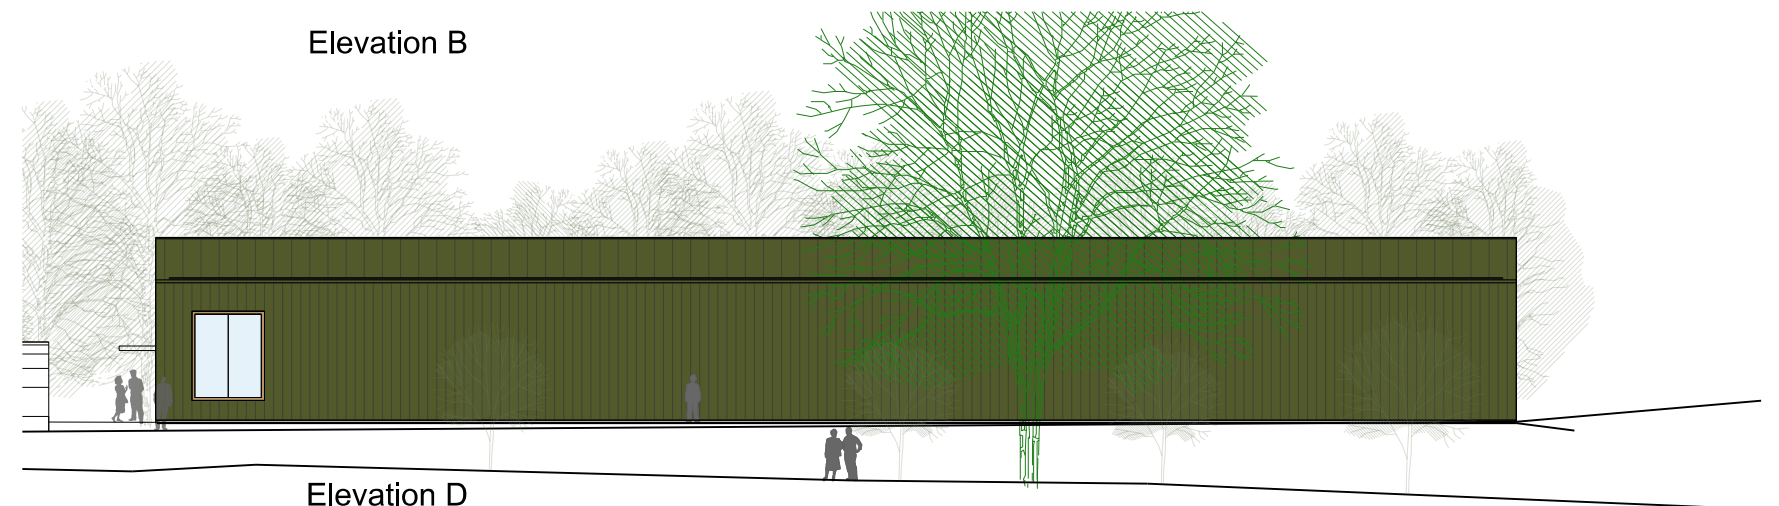


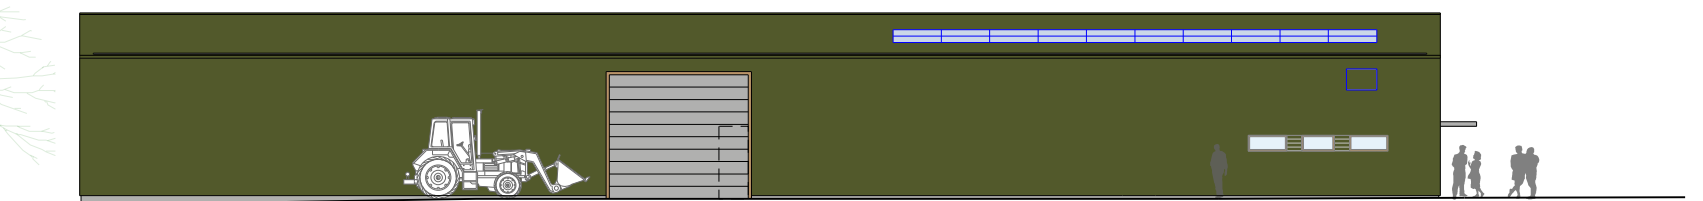

barn roof KS1000RW Quadcore 40mm insulation
barn walls KS1000RW Quadcore 40mm insulation

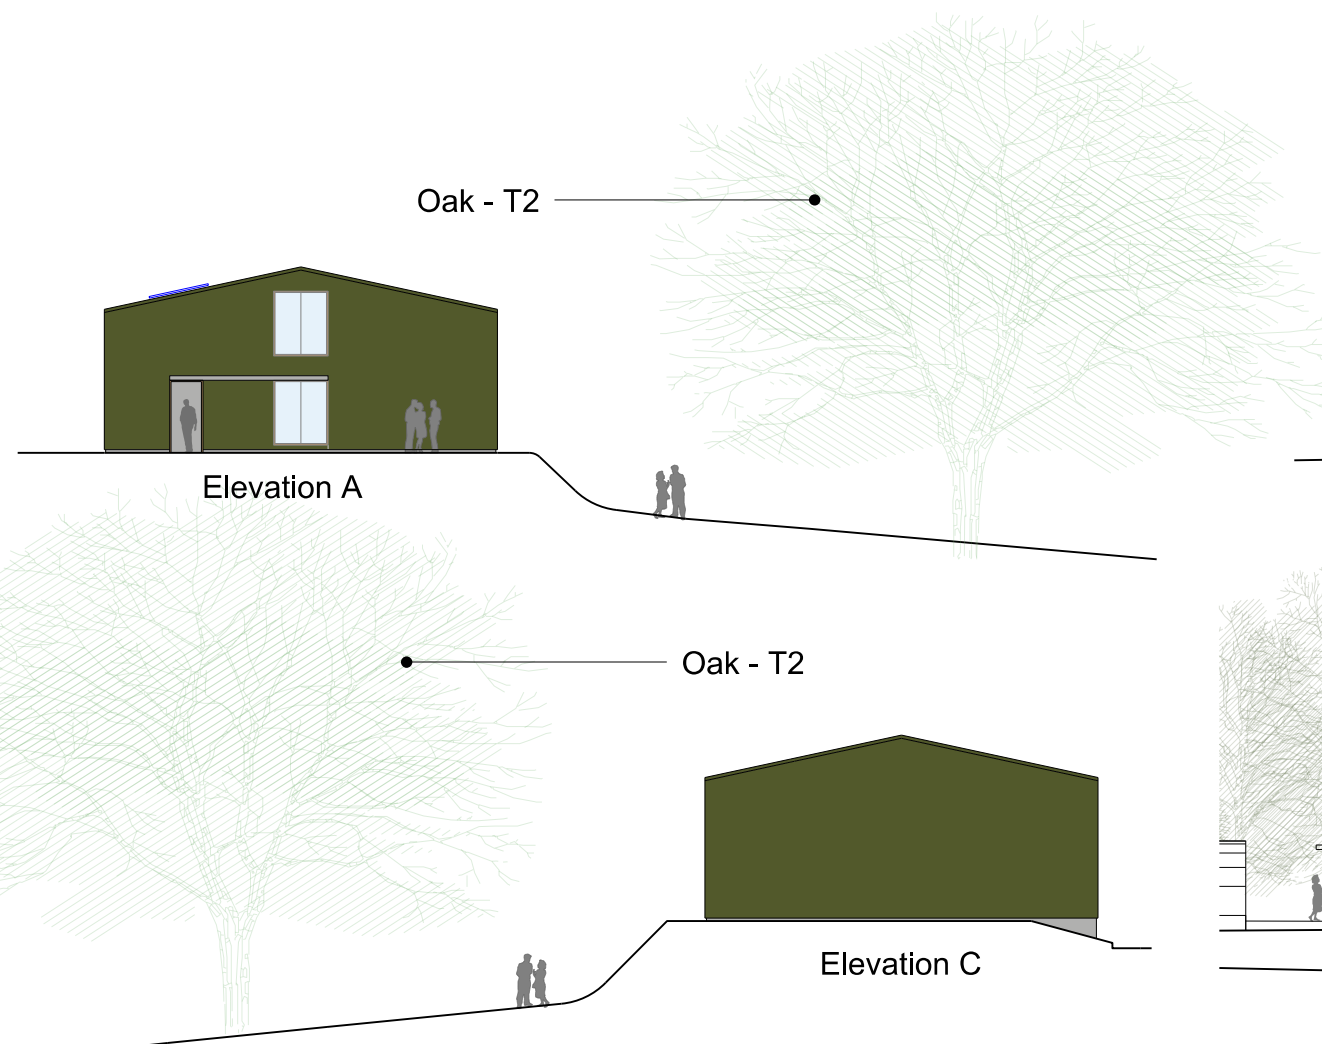

DUCKYLS FARM, EAST GRINSTEAD, RH19 4QY

Proposed Barn

G M L Architects

UNIT 3,1-4 Christina Street, London, EC2A 4PA
Tel: 020 7729 9595 Fax: 020 7729 1801 info@gmlarchitects.co.uk
SCALE: 1:125@A1/1:250@A3
ISSUED FOR: PLANNING
FIRST ISSUED: FEBRUARY/2026
DRAWN BY: PC CHECK BY: NM

5117/PA/12

0 2 4 6 10

