

Figured dimensions only are to be taken from this drawing. All dimensions are in millimeters unless otherwise stated. All dimensions shall be checked on site prior to works commencing.
Any discrepancies shall be reported to AV Architects.
All rights reserved. AV Architects Ltd. asserts its rights under the Copyright, Designs and Patents Act 1988 (Unless otherwise agreed in writing).

REV	DESCRIPTION	DATE	DRAWN BY
B1	BUILDING REGS. SUBMISSION	27.09.2024	JM

LEGEND

- 1 Natural ground
- 2 215mm red facing brick wall with min. 100mm upstand from ramp surface.
- 3 150mm layers compact fill.
- 4 min. 30mm clean sand blinding.
- 5 Continuous damp proof membrane.
- 6 150mm re-inforced concrete surface bed laid at 1:12 falls. Concrete details by structural engineer.
- 7 Marshalls precast concrete block paving: Keyblok 200x100x60mm Natural colour @ 1:12 falls.
- 8 Nom. 100x60mm GMS base plate for balustrade fixing to low wall.
- 9 50x10mm GMS balusters
- 10 50mmØ GMS CHS handrail.
- 11 10-15mm GMS cranked steel rod handrail supports to be epoxied into wall.
- 12 50x15mm GMS top & bottom rails.
- 13 Nom. 200mm block work subterranean walls for ramp support.
- 14 Reinforced concrete footings to structural engineers specification

ALL TIMBER STRUCTURAL DETAILS HAVE BEEN SUPPLIED BY ROE TIMBERFRAME. ENTERPRISE ROAD, WESTWOOD INDUSTRIAL ESTATE, MARGATE, KENT, CT9 4JA WWW.ROELTD.CO.UK
ALL TIMBER STRUCTURES, ACOUSTIC & FIRE COMPLIANCE BY ROE CONSTRUCTION DETAILS TO BE FOUND ON DETAIL SHEETS DET-001 ONWARDS

THIS LAYOUT IS INDICATIVE ONLY. ALL STRUCTURES TO STRUCTURAL ENGINEERS DETAIL AND SETTING OUT.

FOR ALL SERVICES LAYOUTS AND DETAILS, REFER TO DESIGNS SUPPLIED BY DAVID BARKER, BUILDING SERVICES ENGINEER.

BUILDING REGS

Client

SYNTHETO

Project and Location

KEYMER TILE WORKS
KILN WOOD AVENUE, BURGESS HILL
RH15 0ZE

Drawing title

DETAIL: EXTERNAL RAMP

Scale @ A1

AS SHOWN

24001-DET-004

B1

Project number Category Dwg number Revision




AV Architects
51 St. Marys Road,
Tonbridge, Kent
TN9 2LE


Telephone 0 1732 366223
Email info@architectsav.co.uk
Website www.architectsav.co.uk

Cad reference


24001 - proposed.dwg

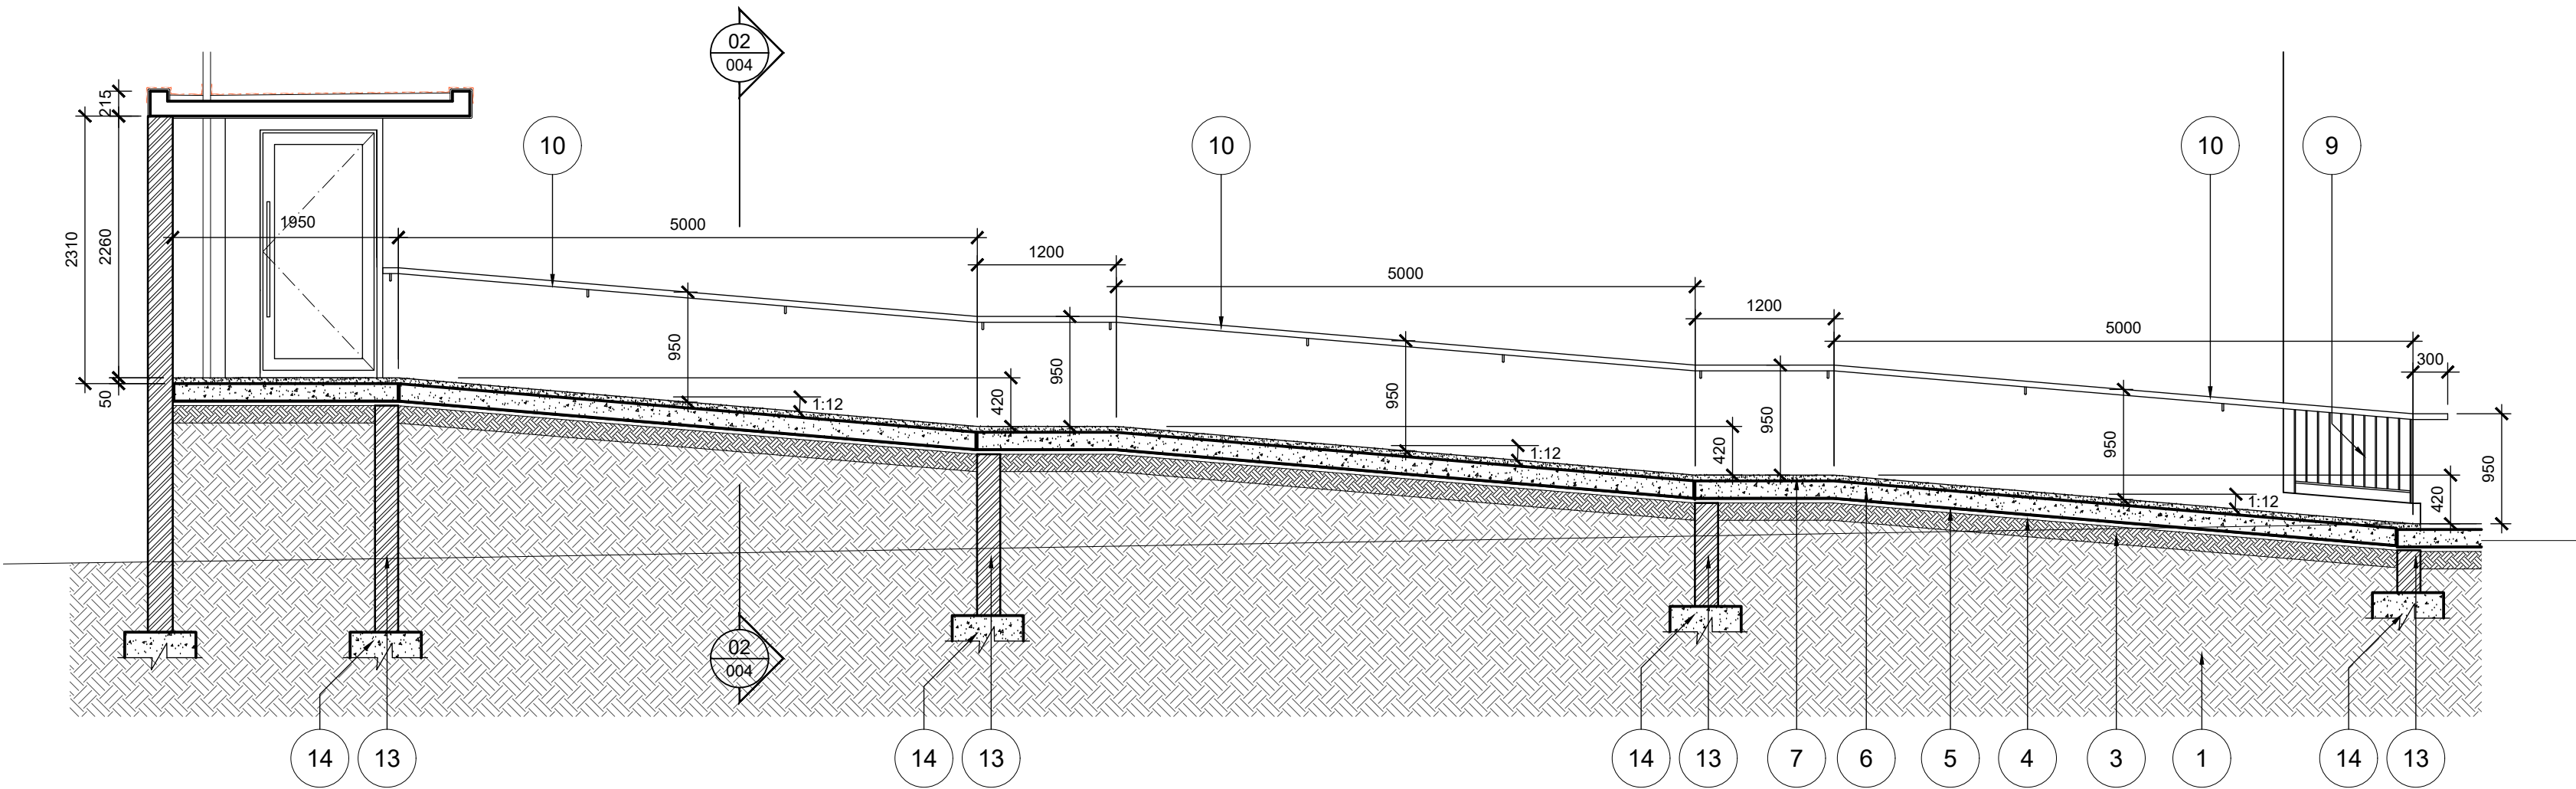


3 SECTION
LONGITUDINAL SECTION
SCALE 1: 50

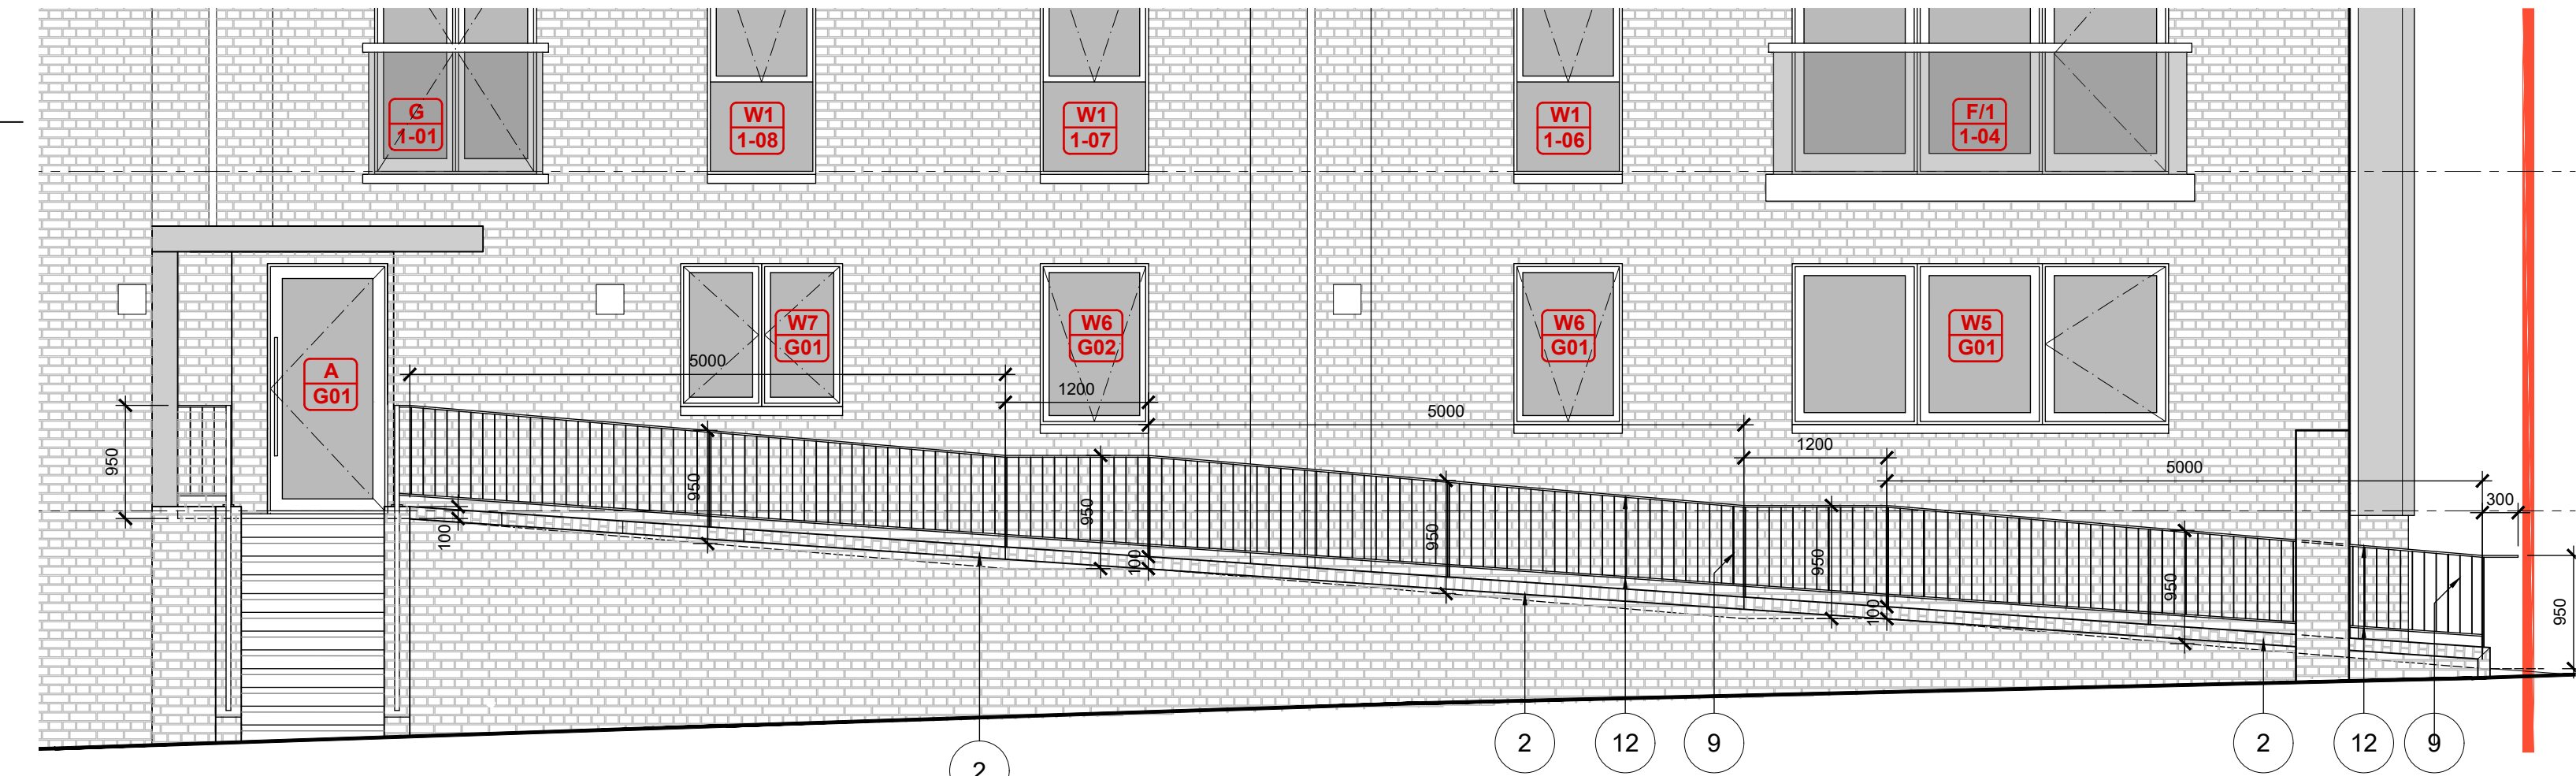

2 ELEVATION
SIDE ELEVATION
SCALE 1: 50

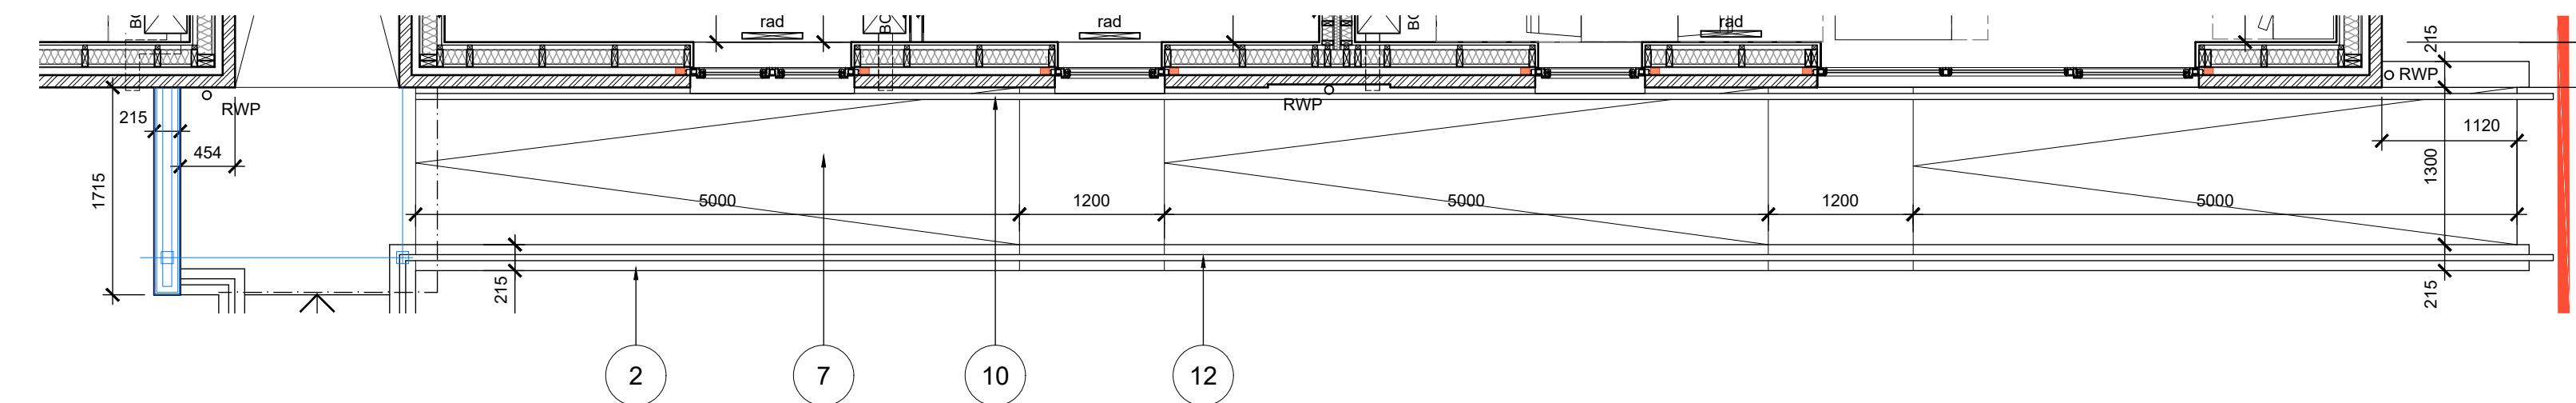

1 PLAN
RAMP PLAN
SCALE 1: 50

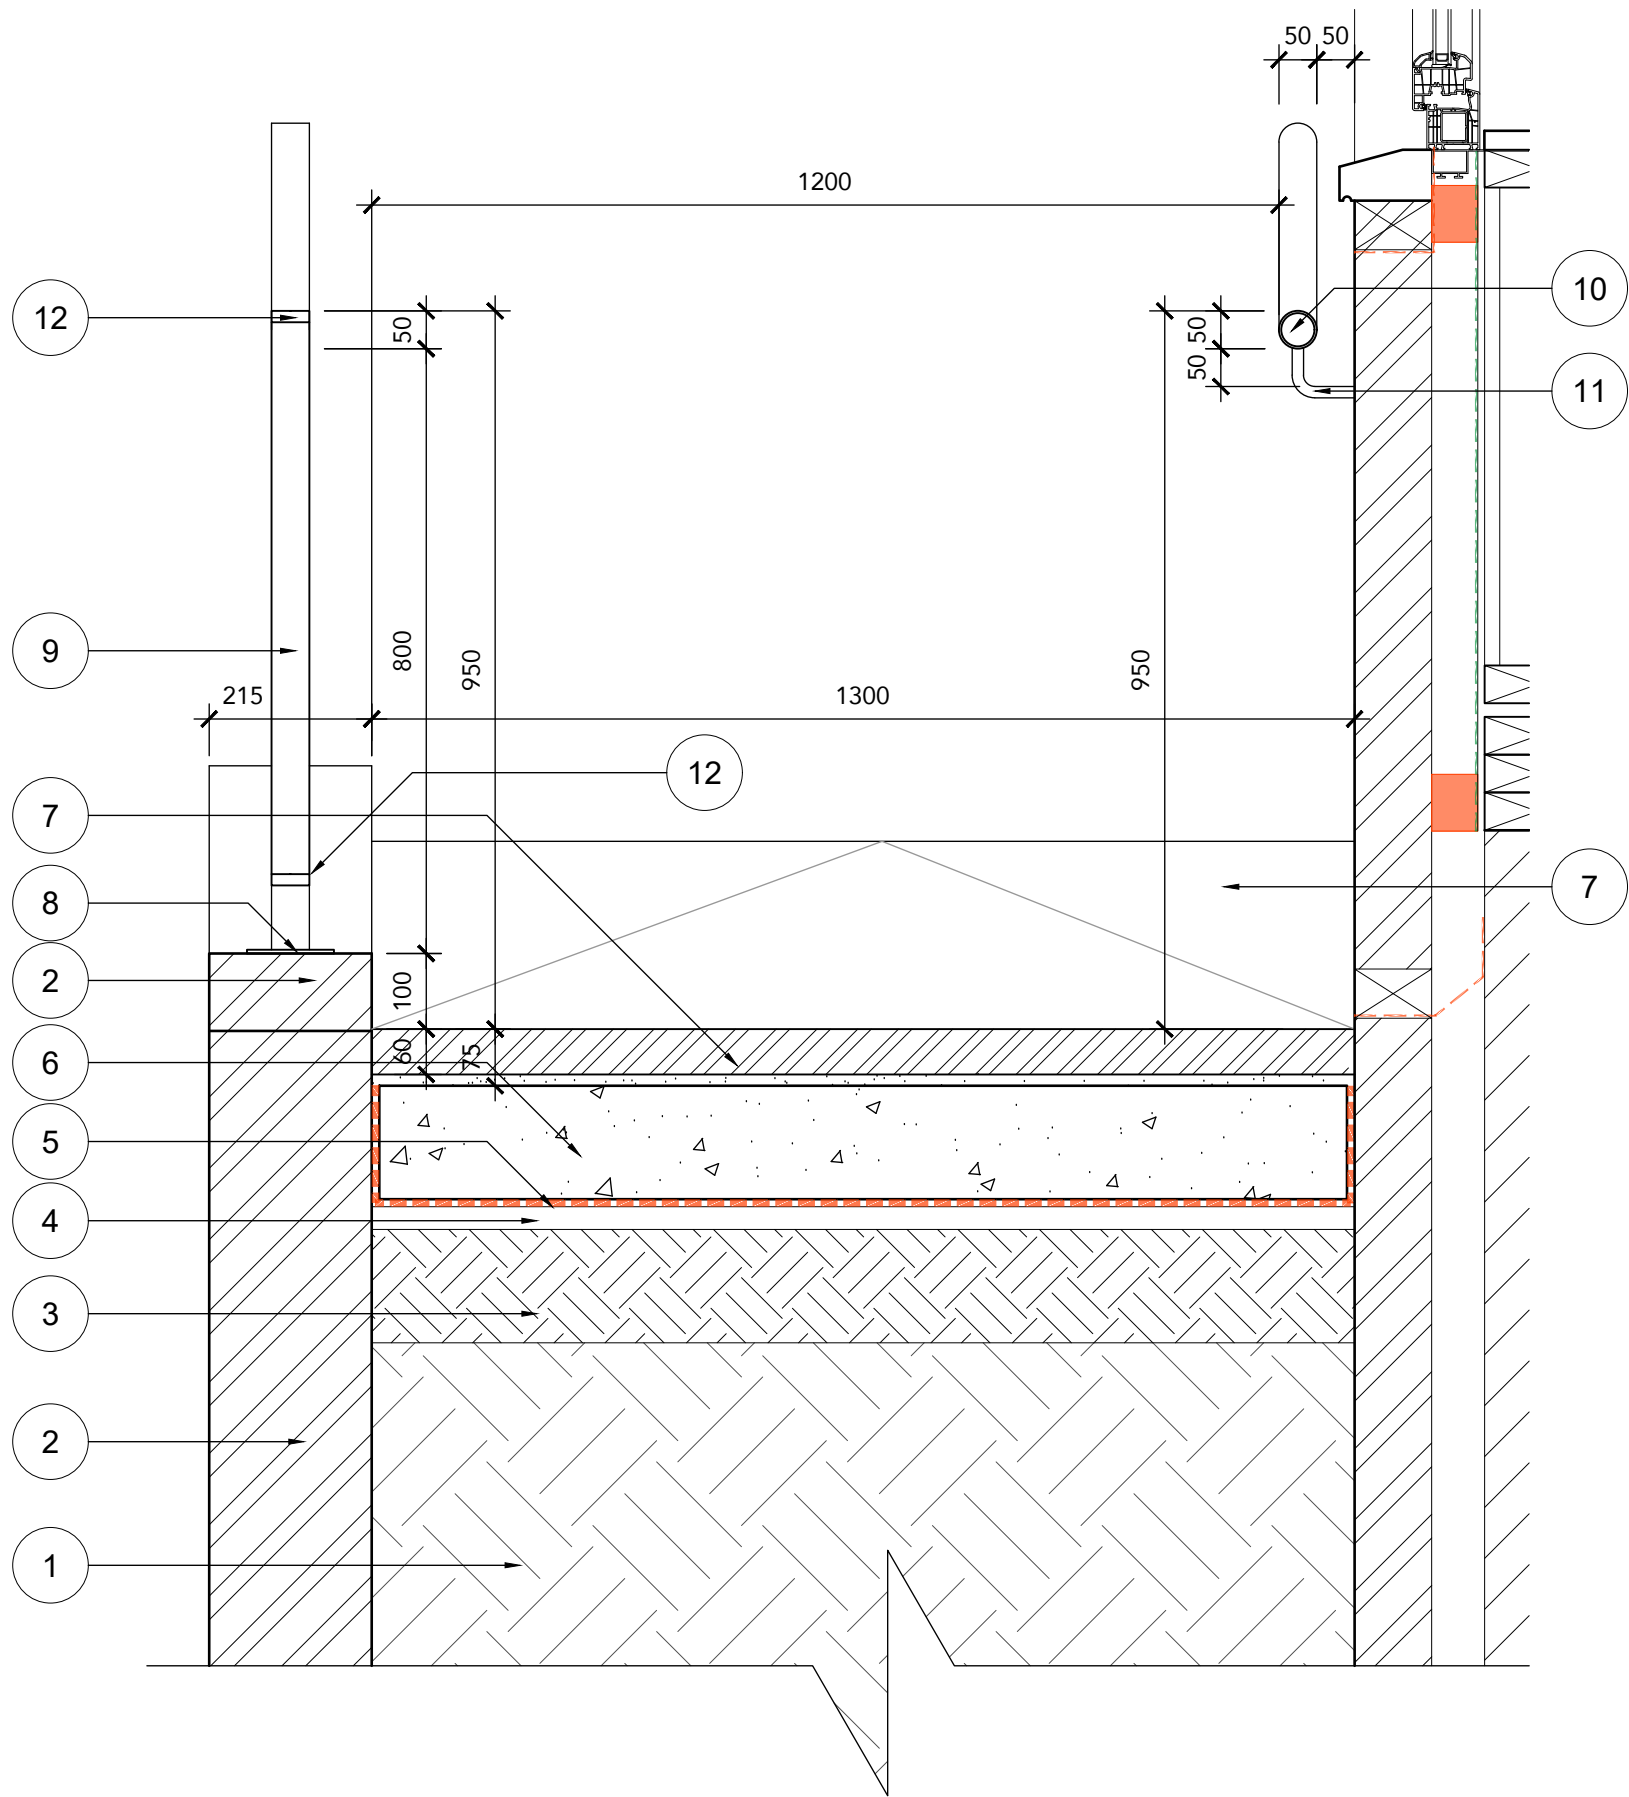

4 DETAIL
RAMP DETAIL 02
SCALE 1: 10

