




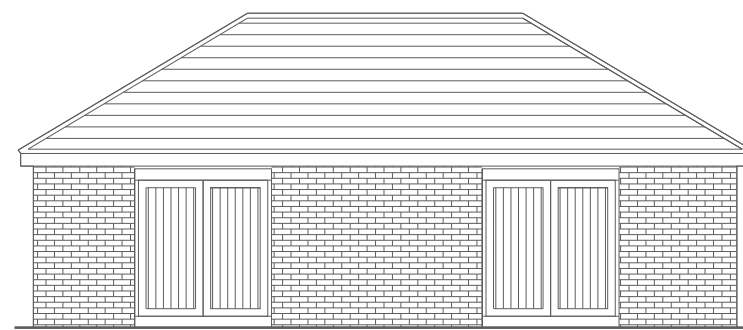


Elevation A-A

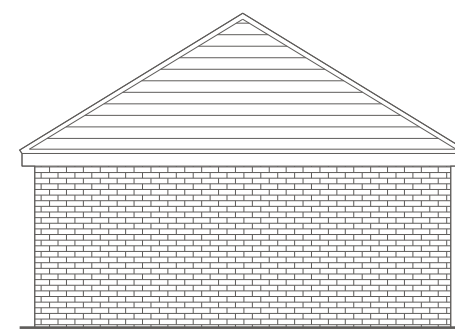

Elevation B-B


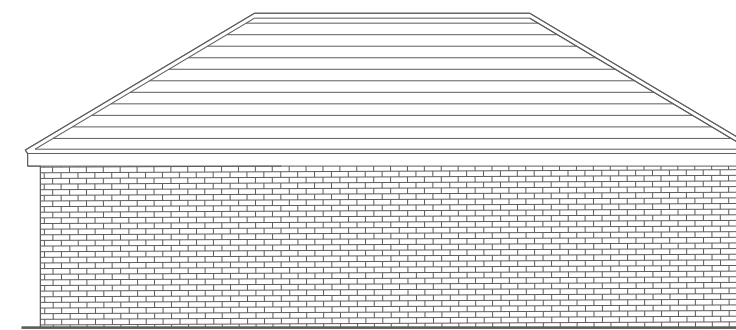


Elevation C-C

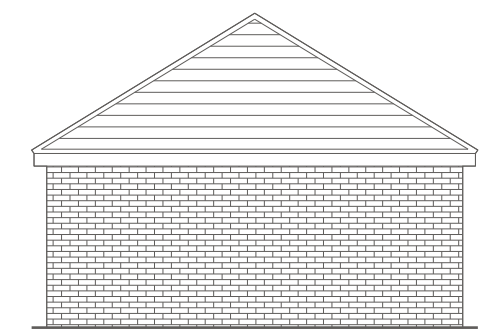

Elevation D-D

1:100 @ A2 Metres

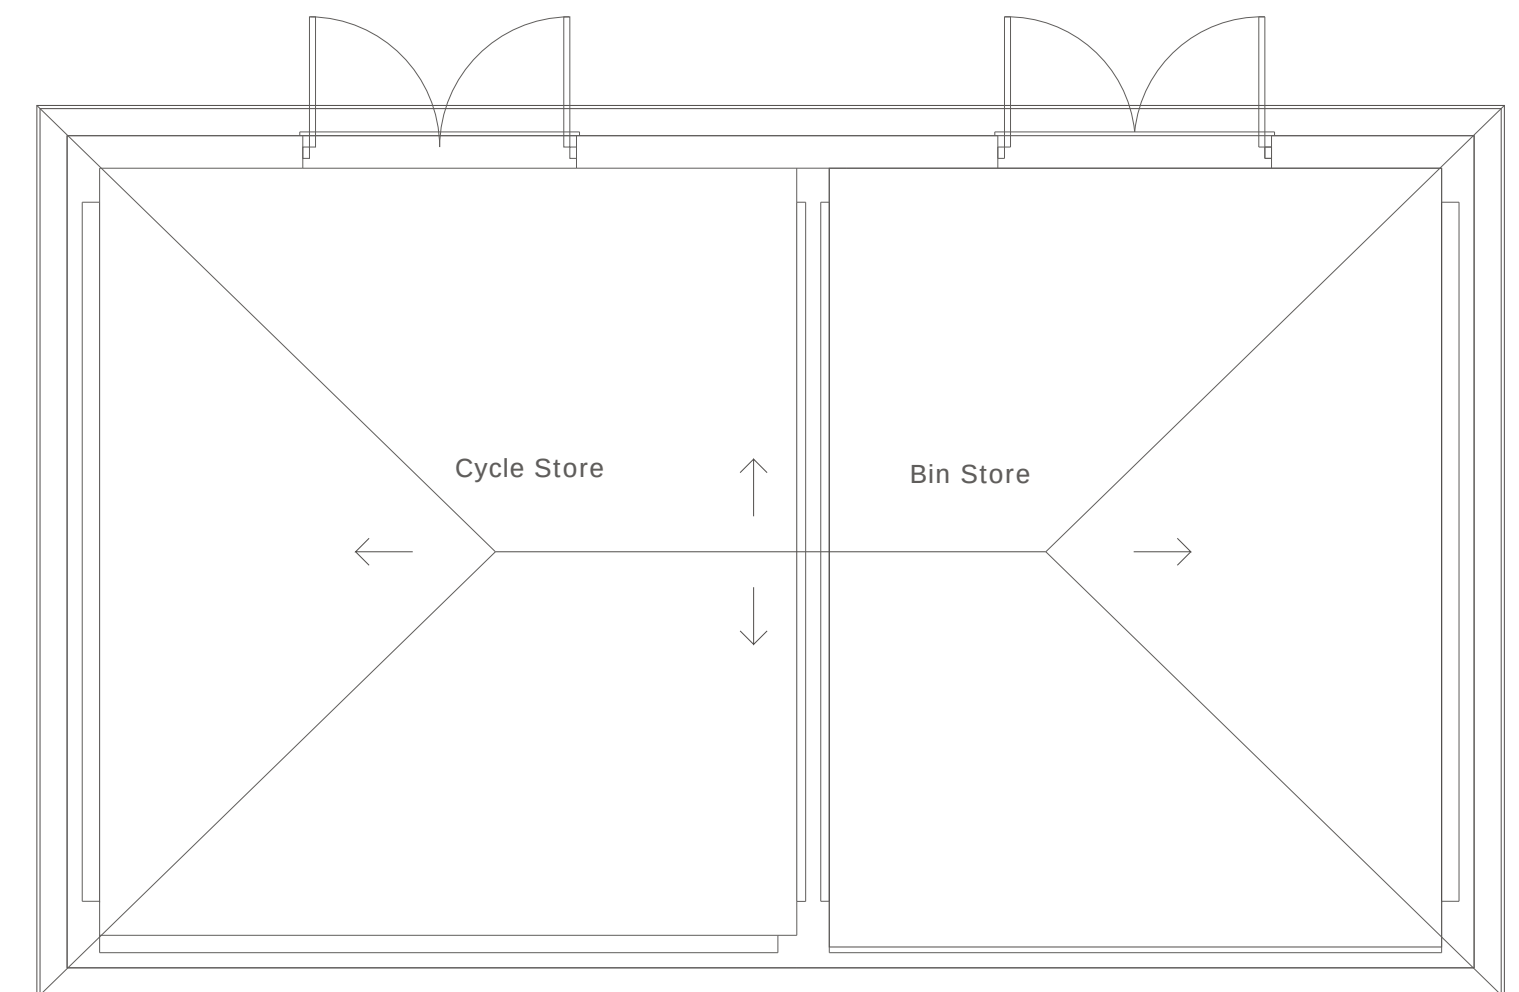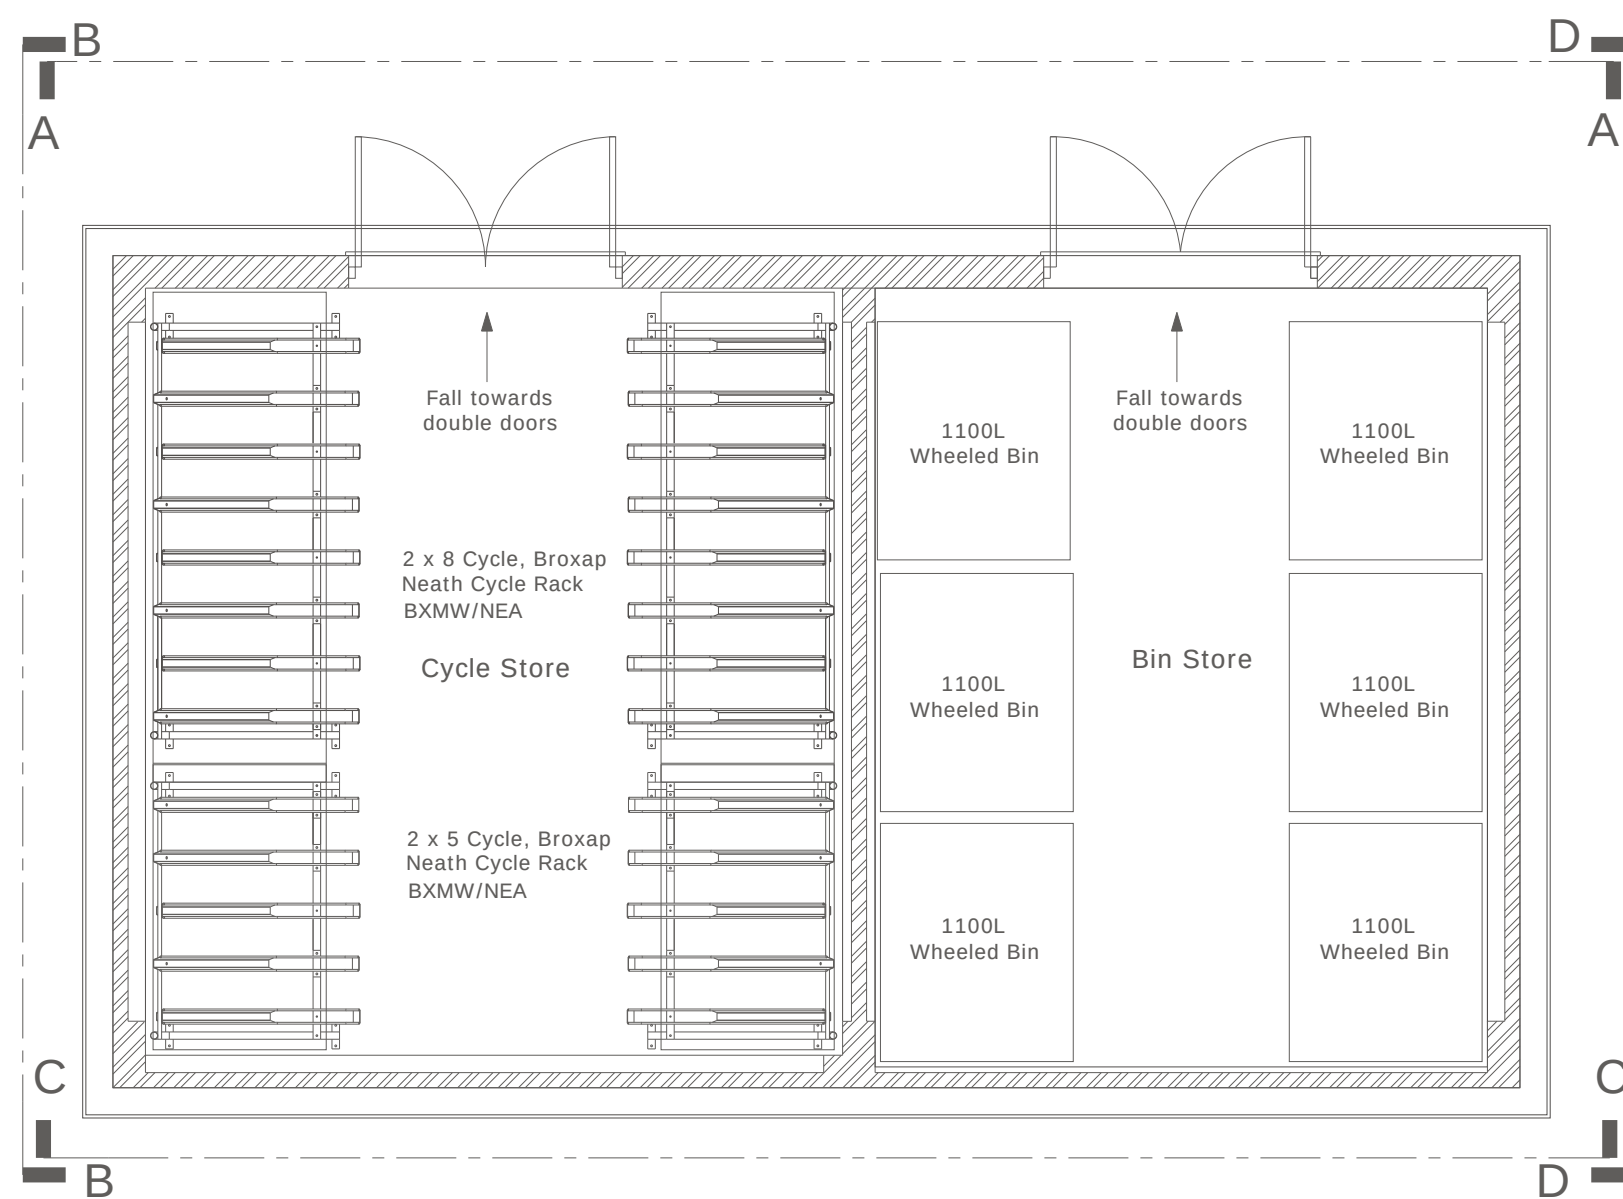

1:50 @ A2 Metres