


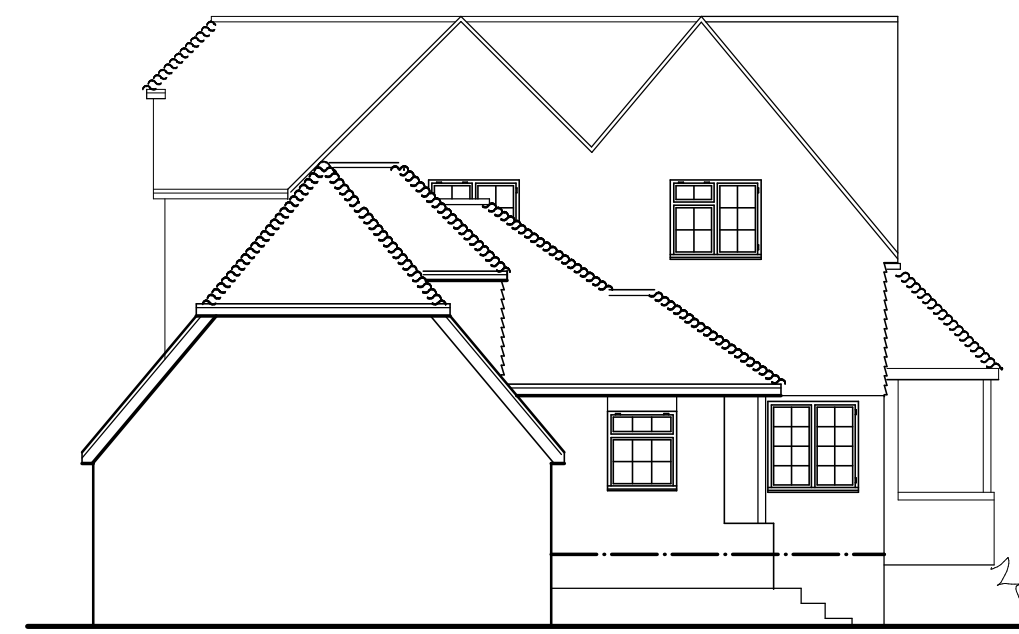


SW ELEVATION




SE ELEVATION




NE ELEVATION

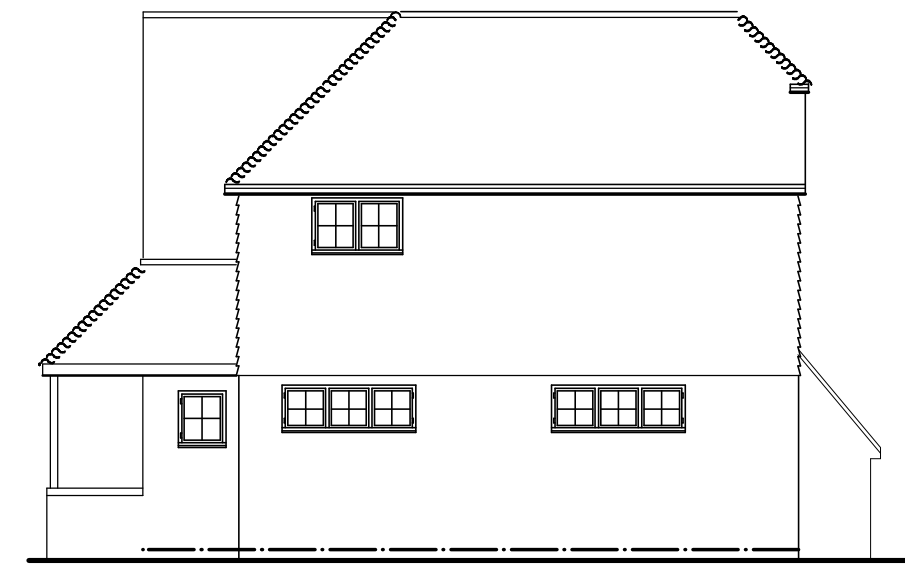

NW ELEVATION

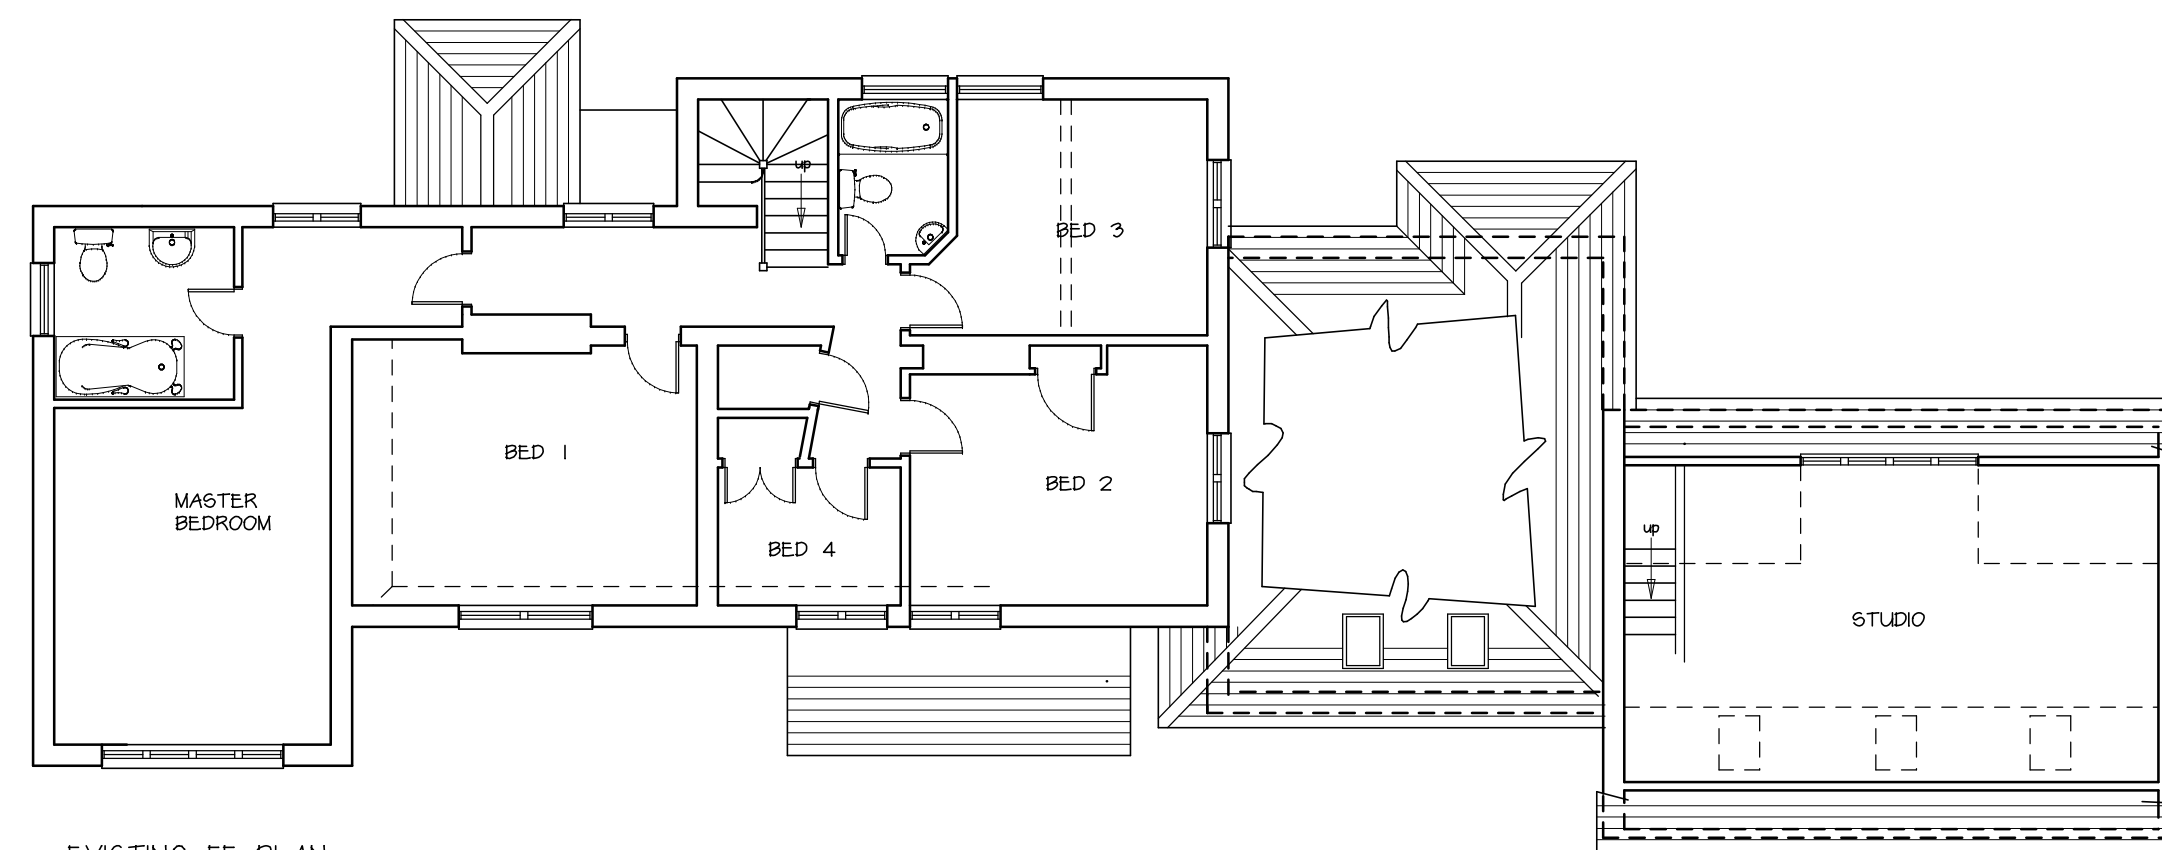

EXISTING FF PLAN

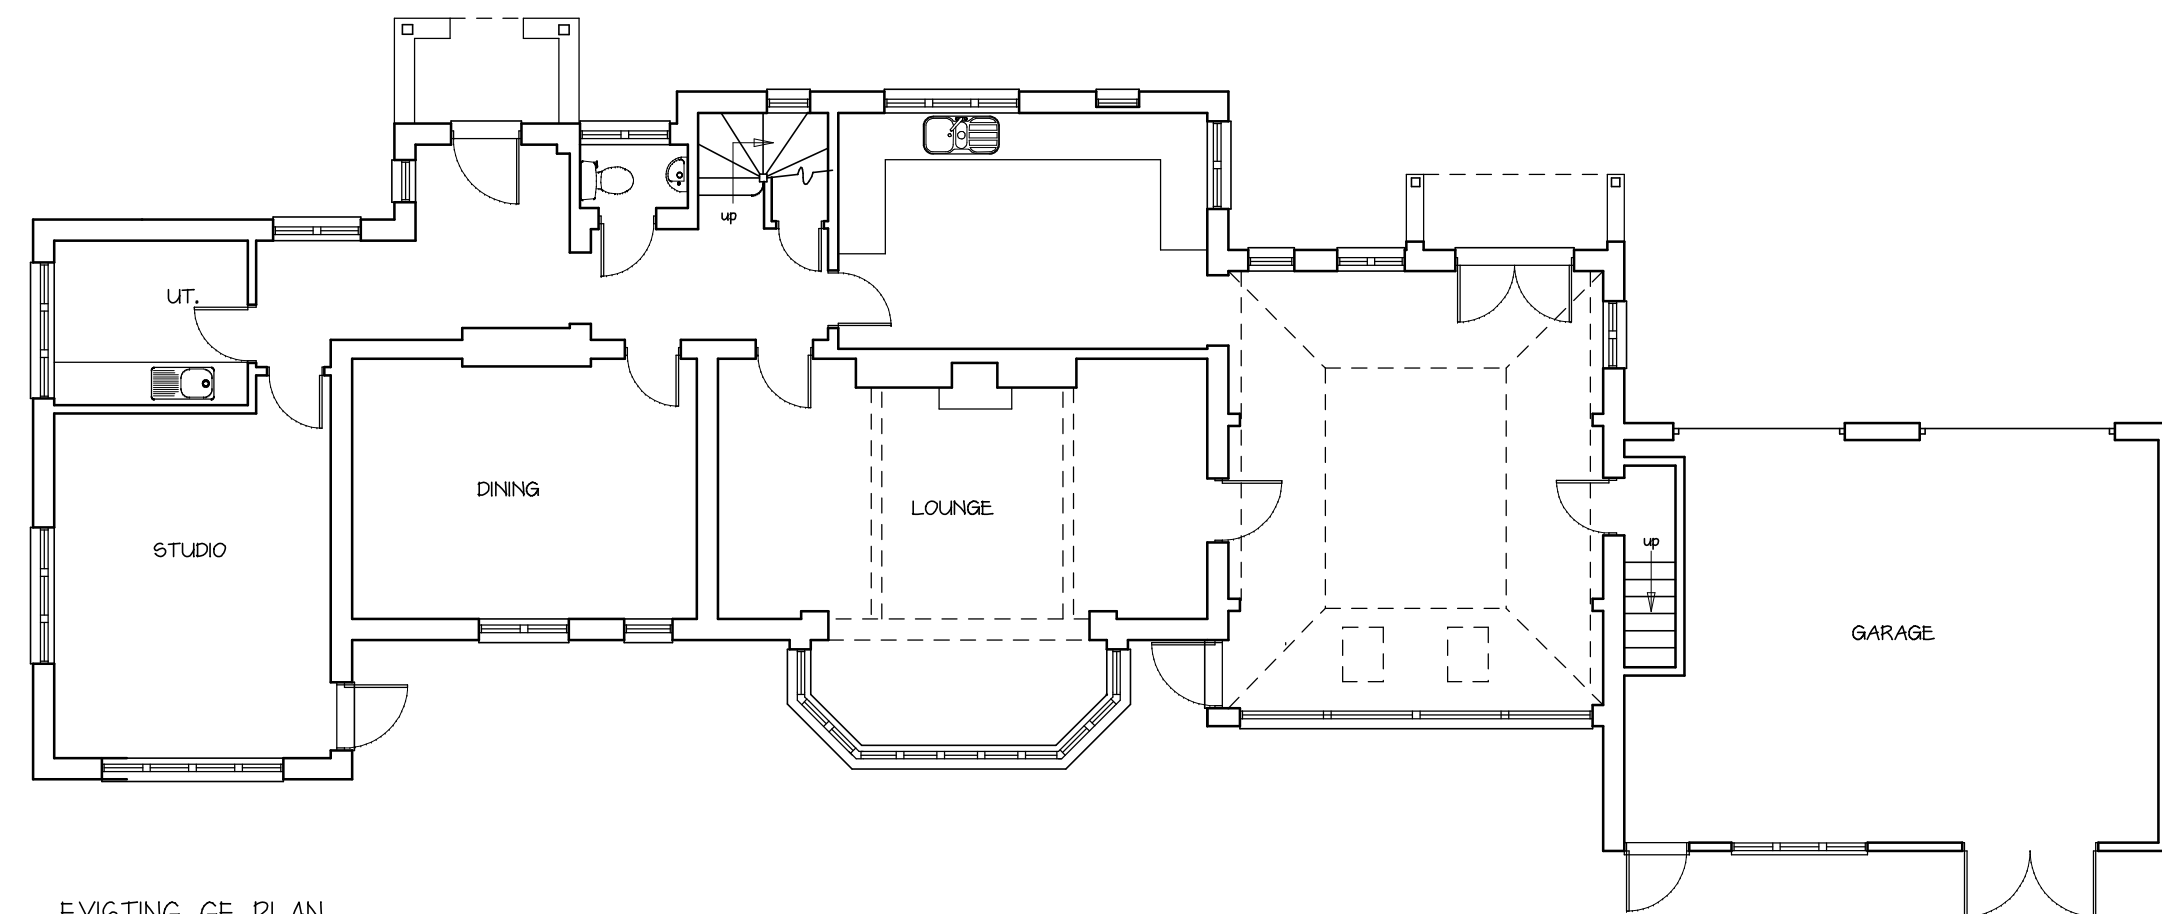

EXISTING GF PLAN

EXISTING LAYOUT

proposed extn & alts
33 Denman's Lane
Lindfield

for M Lewry Esq

scale 1:50,1:100@A1

date May 26

drawn

drawing no.

129.26.02a