



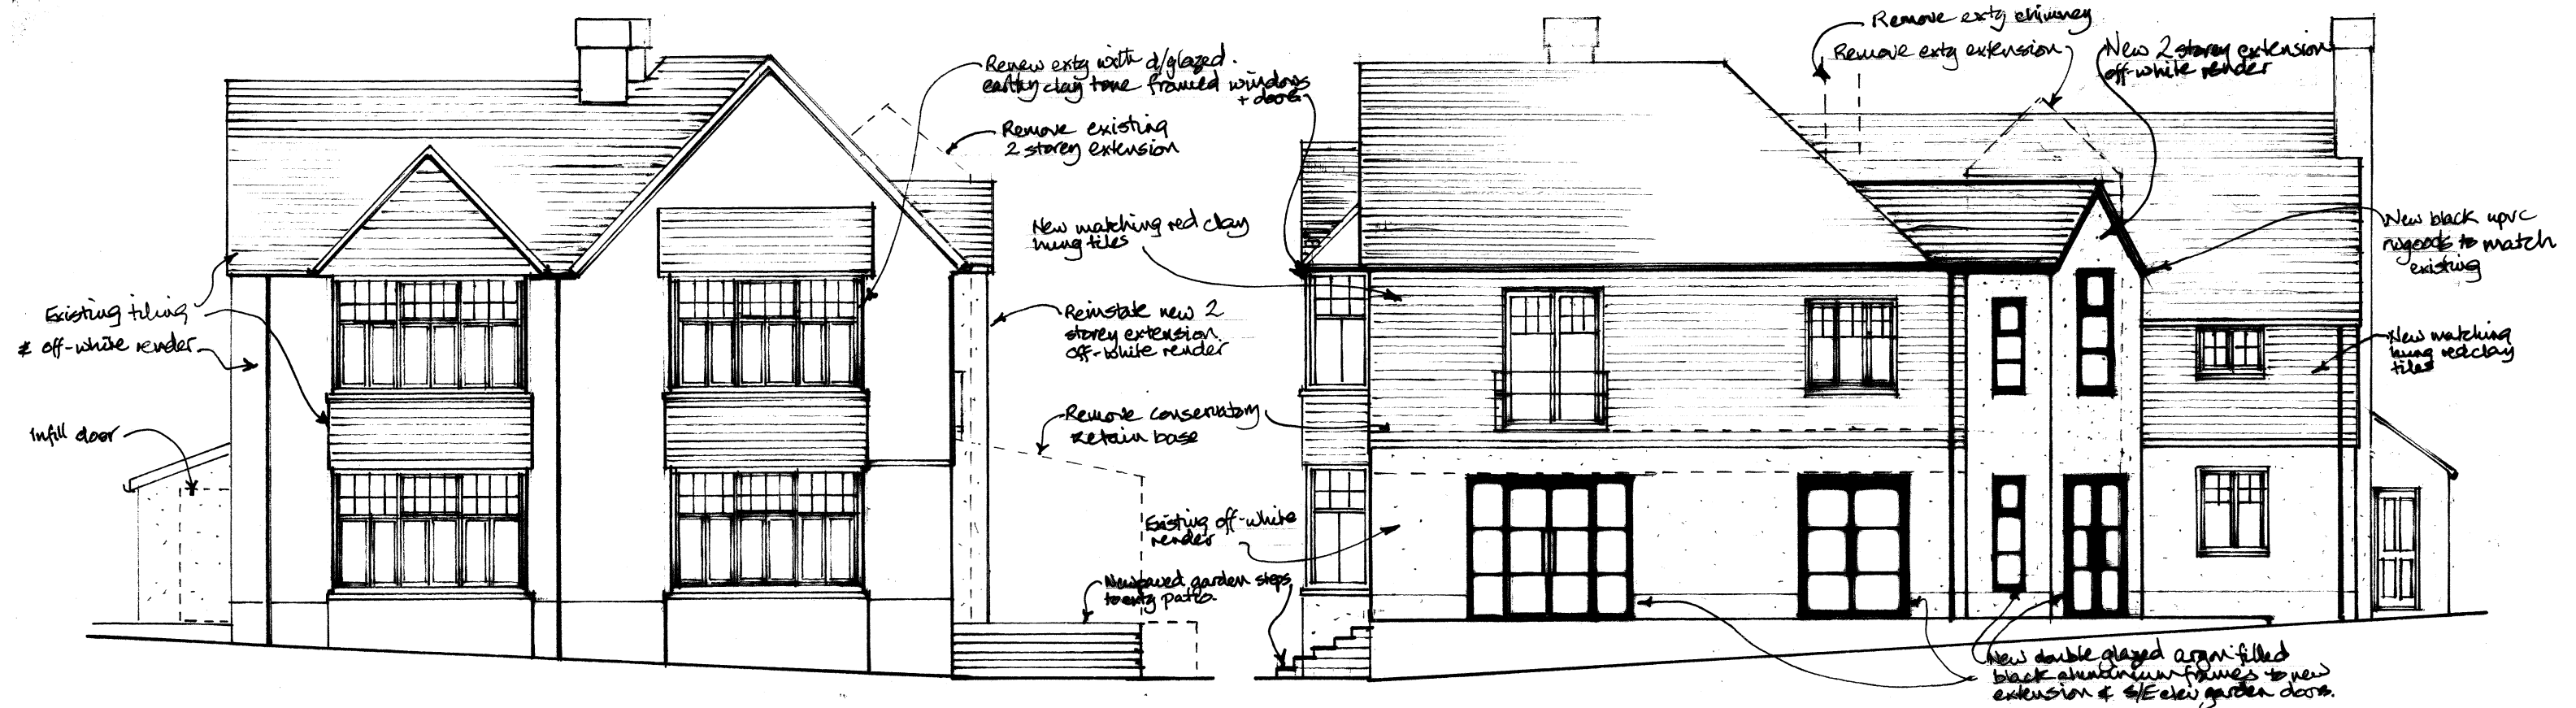

SOUTH WEST ELEVATION - GARDEN

SOUTH EAST ELEVATION - MAIN ENTRANCE

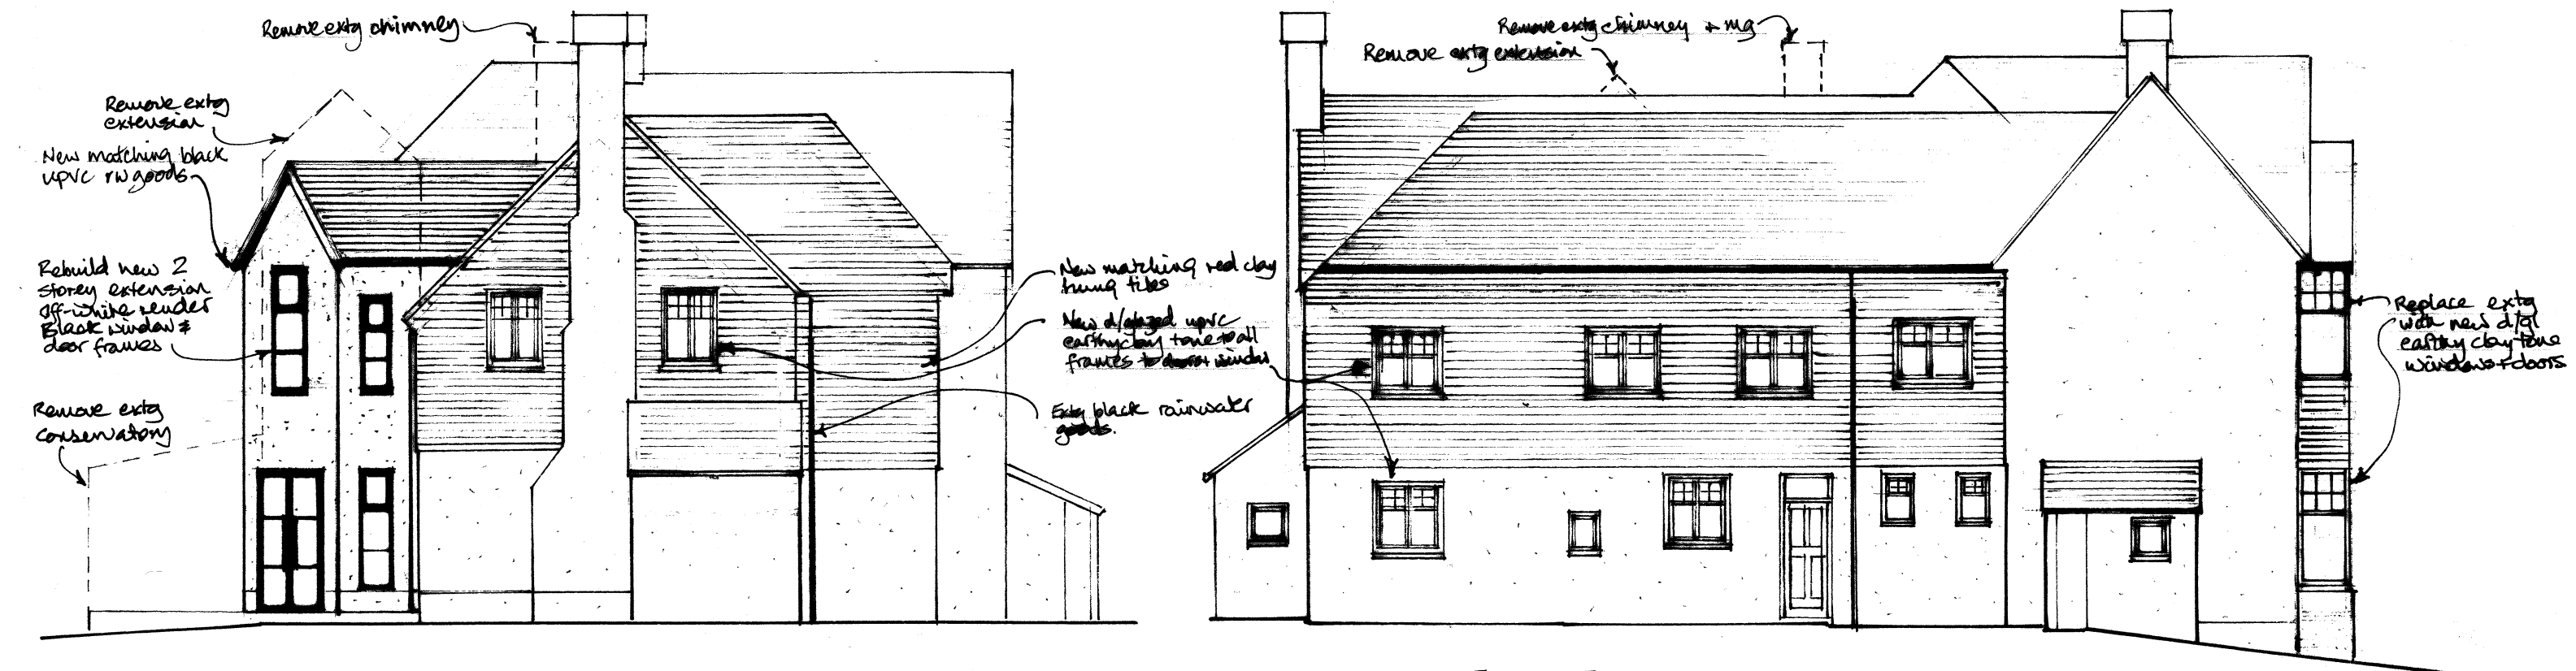

NORTH EAST ELEVATION - ROAD

NORTH WEST ELEVATION - REAR COURTYARD

PROPOSED ELEVATIONS - MAIN HOUSE	
BROADHURST WOOD, REDBRIDGE LANE, BALECOMBE	
J + C WRIGHT	
MAY 2025	1:100@A3
	jcdesigns
24/12/09	REV A
Rev A: Aug '25 - Alter roof line + add notes	
PLANNING APPLICATION ONLY	