



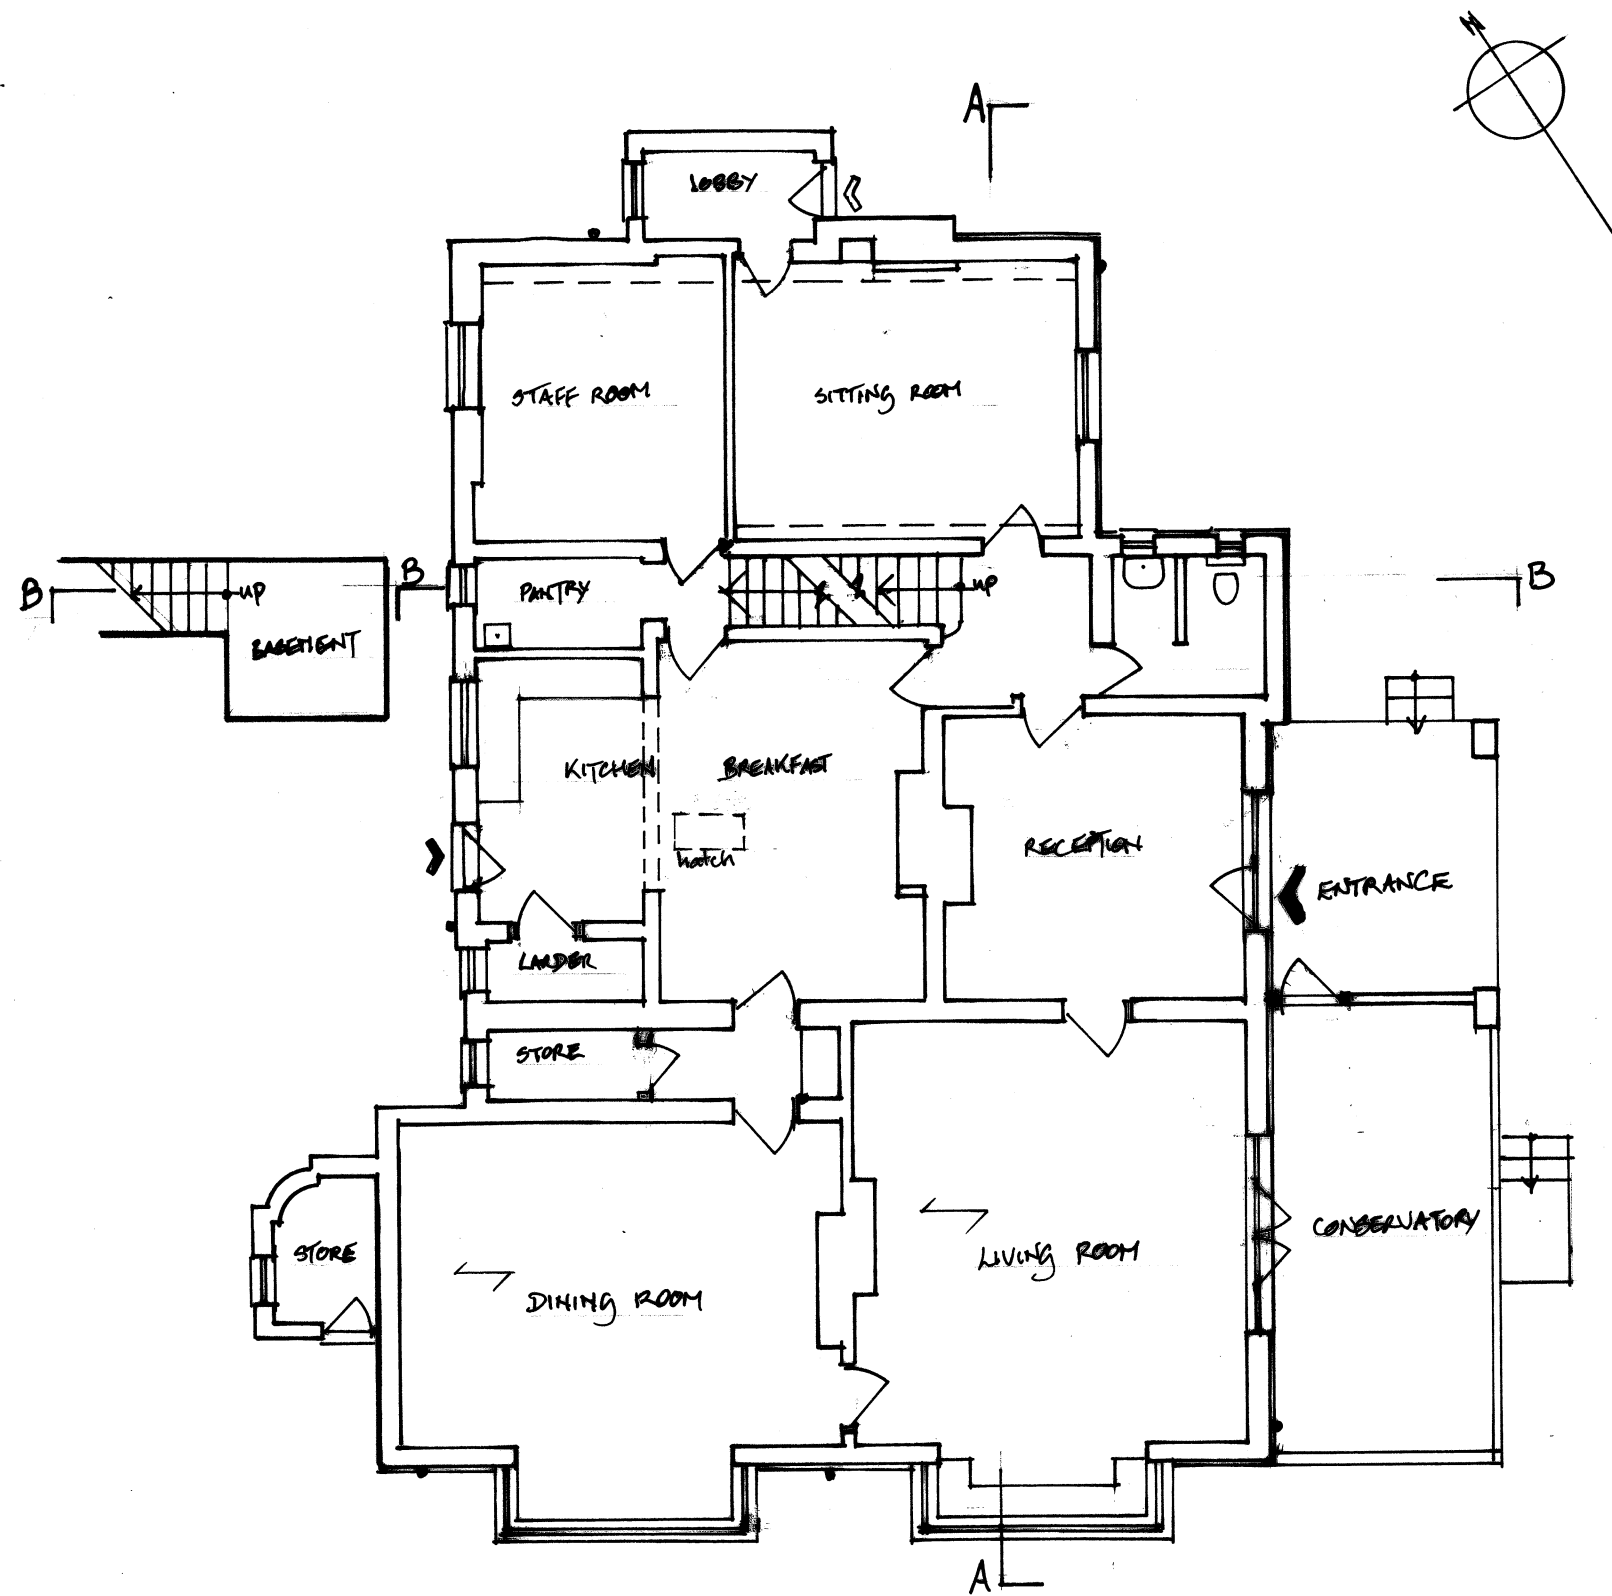


GROUND FLOOR PLAN

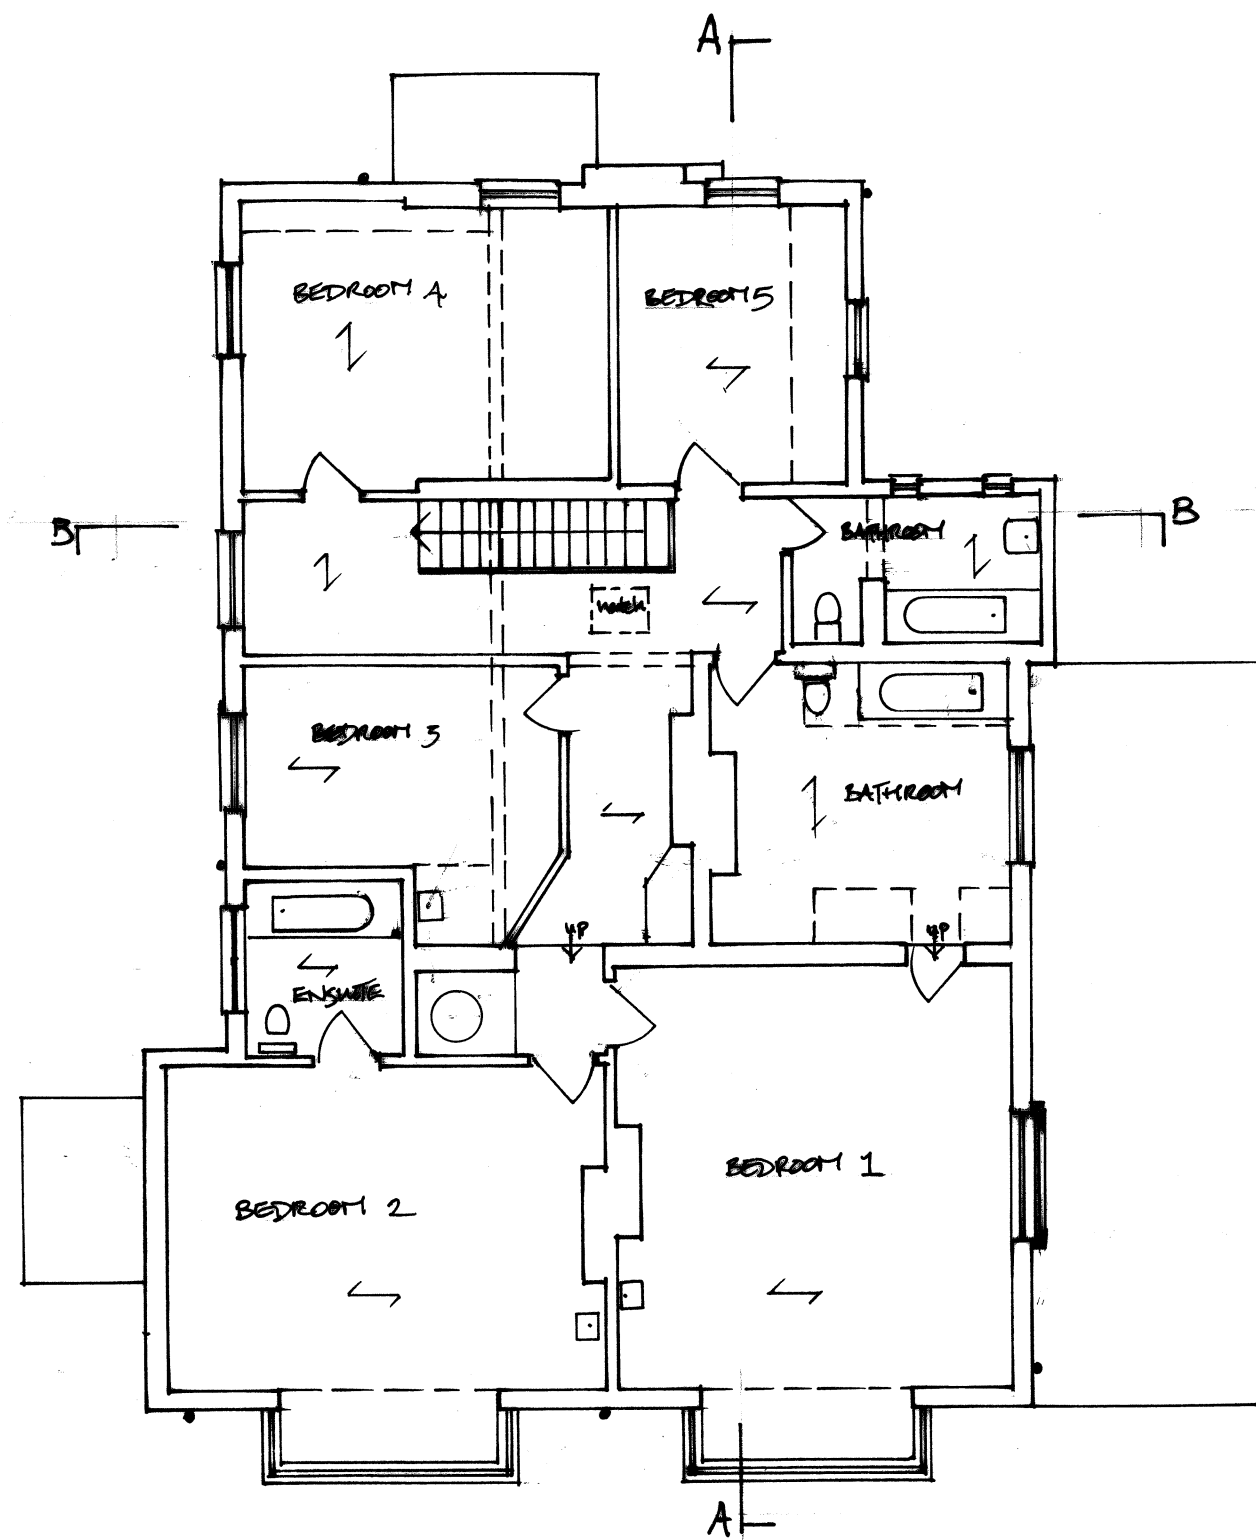

FIRST FLOOR PLAN

AS EXISTING FLOOR PLANS - MAIN HOUSE
BROADHURST WOOD, REDBRIDGE LANE, BALCOMBE
J + C WRIGHT

MAY 2025 1:100 @ A3

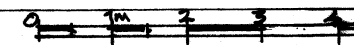

jddesigns

241201/10