



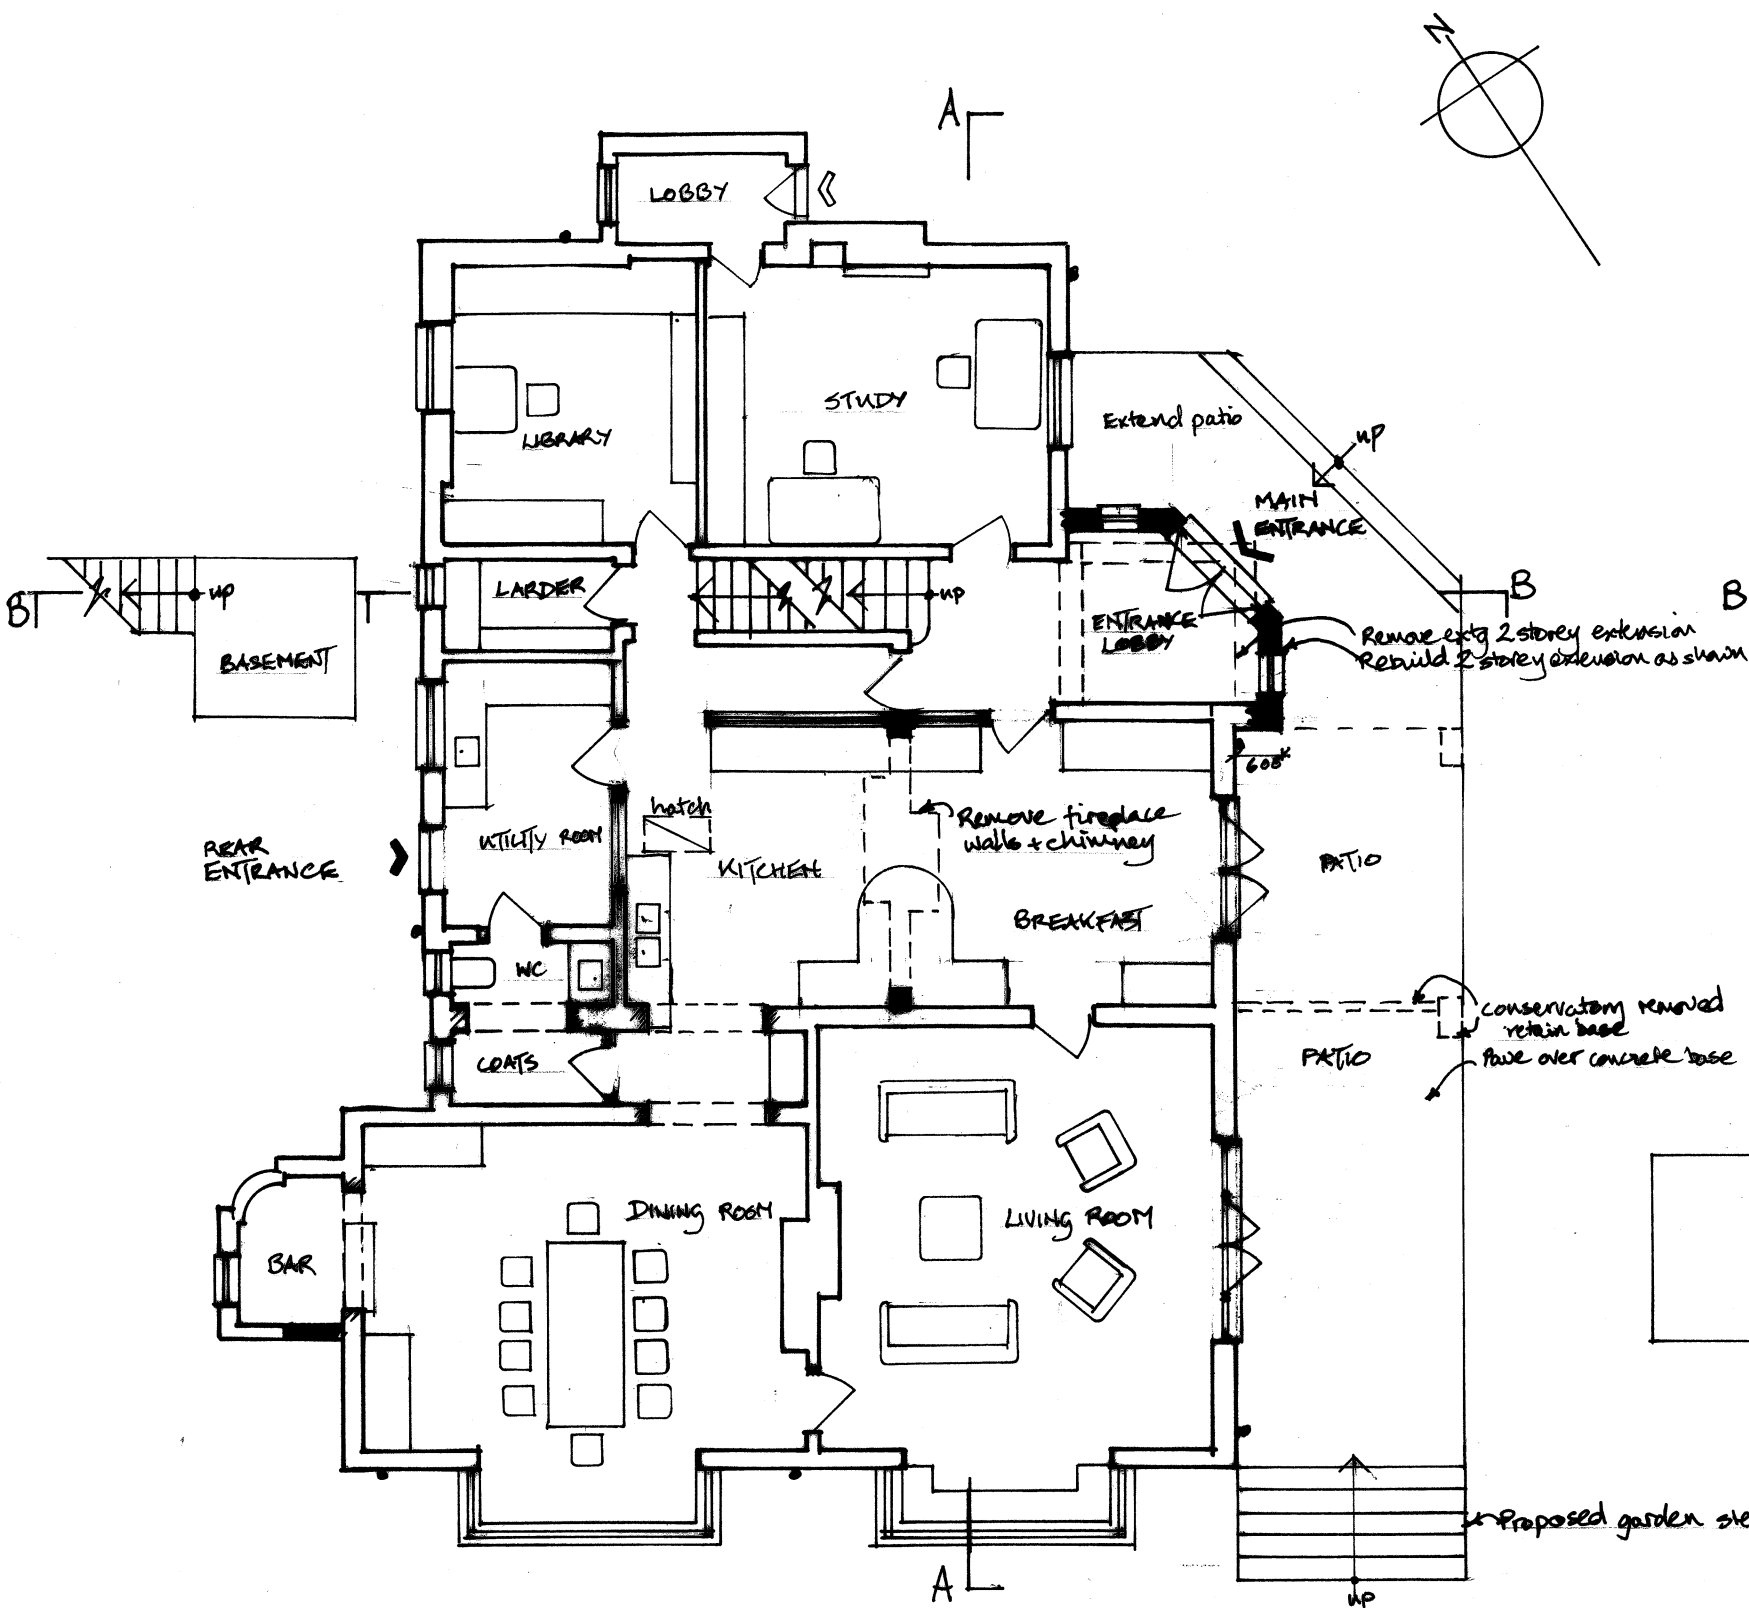

GROUND FLOOR PLAN

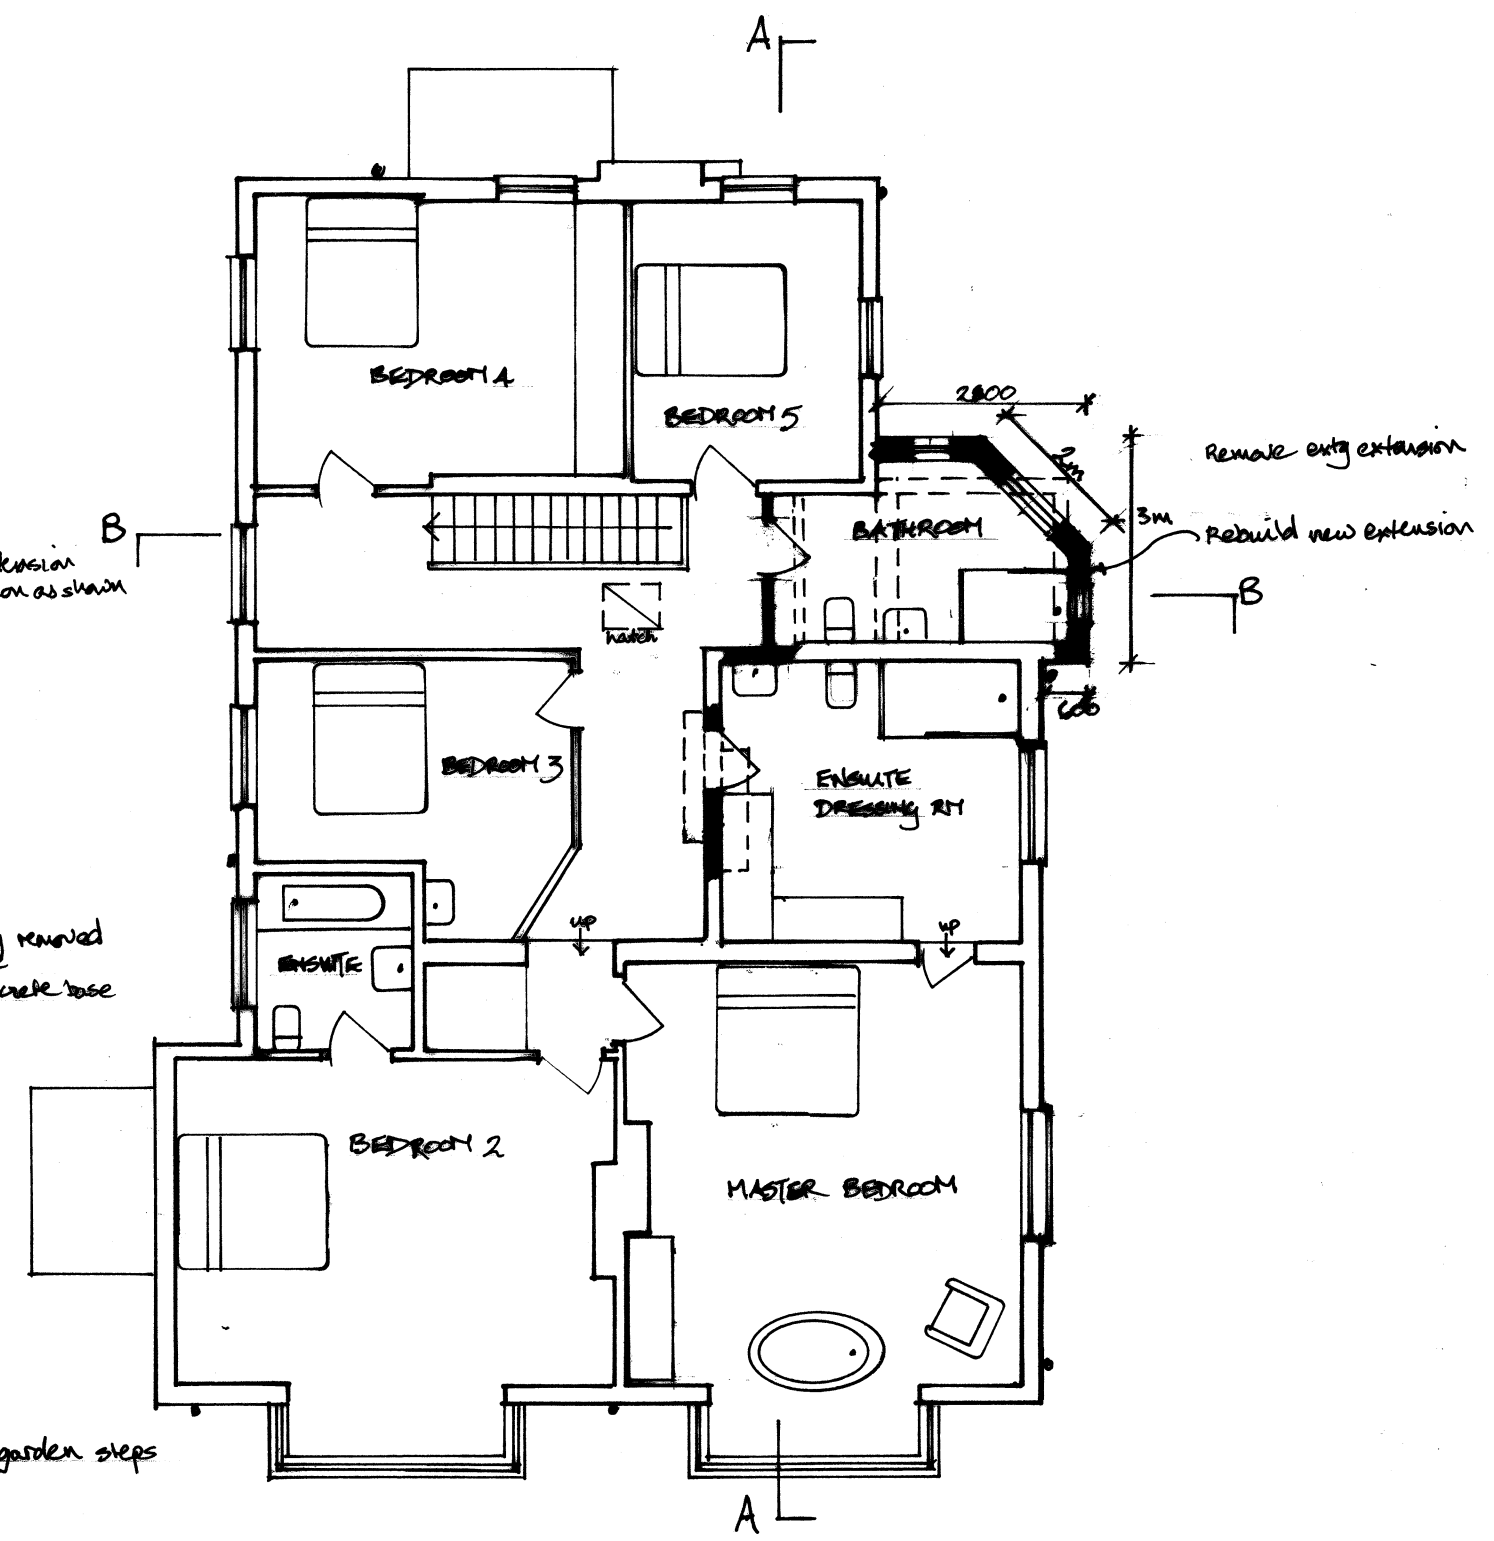

FIRST FLOOR PLAN

REVISION

A: Aug '25: Add notes

PROPOSED FLOOR PLANS - MAIN HOUSE

BROADHURST NOOD, REDBRIDGE LANE, BALCOMBE

J+C WRIGHT

MAY 2025 1:100 @ A3



24/12/11 REV A

jddesigns

PLANNING APPLICATION ONLY