

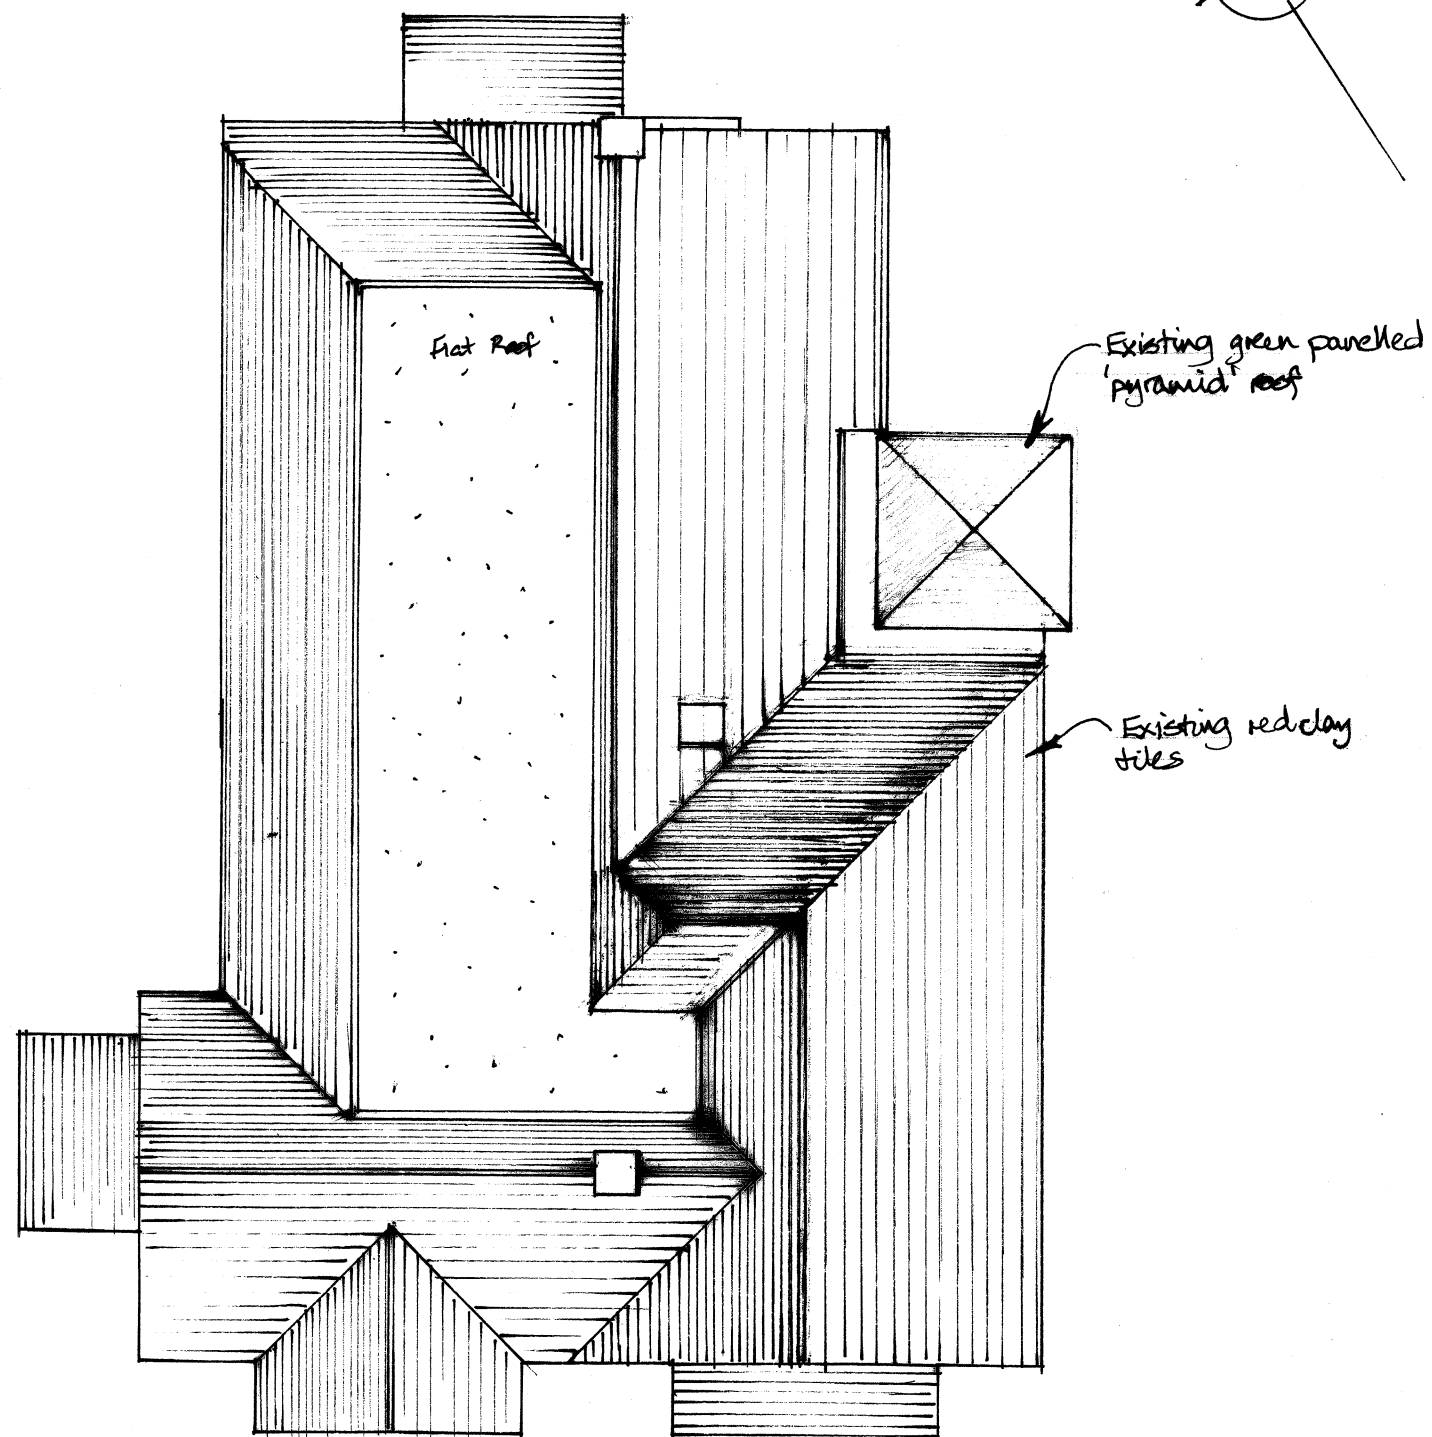


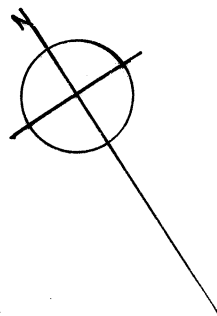

EXISTING MAIN HOUSE ROOF

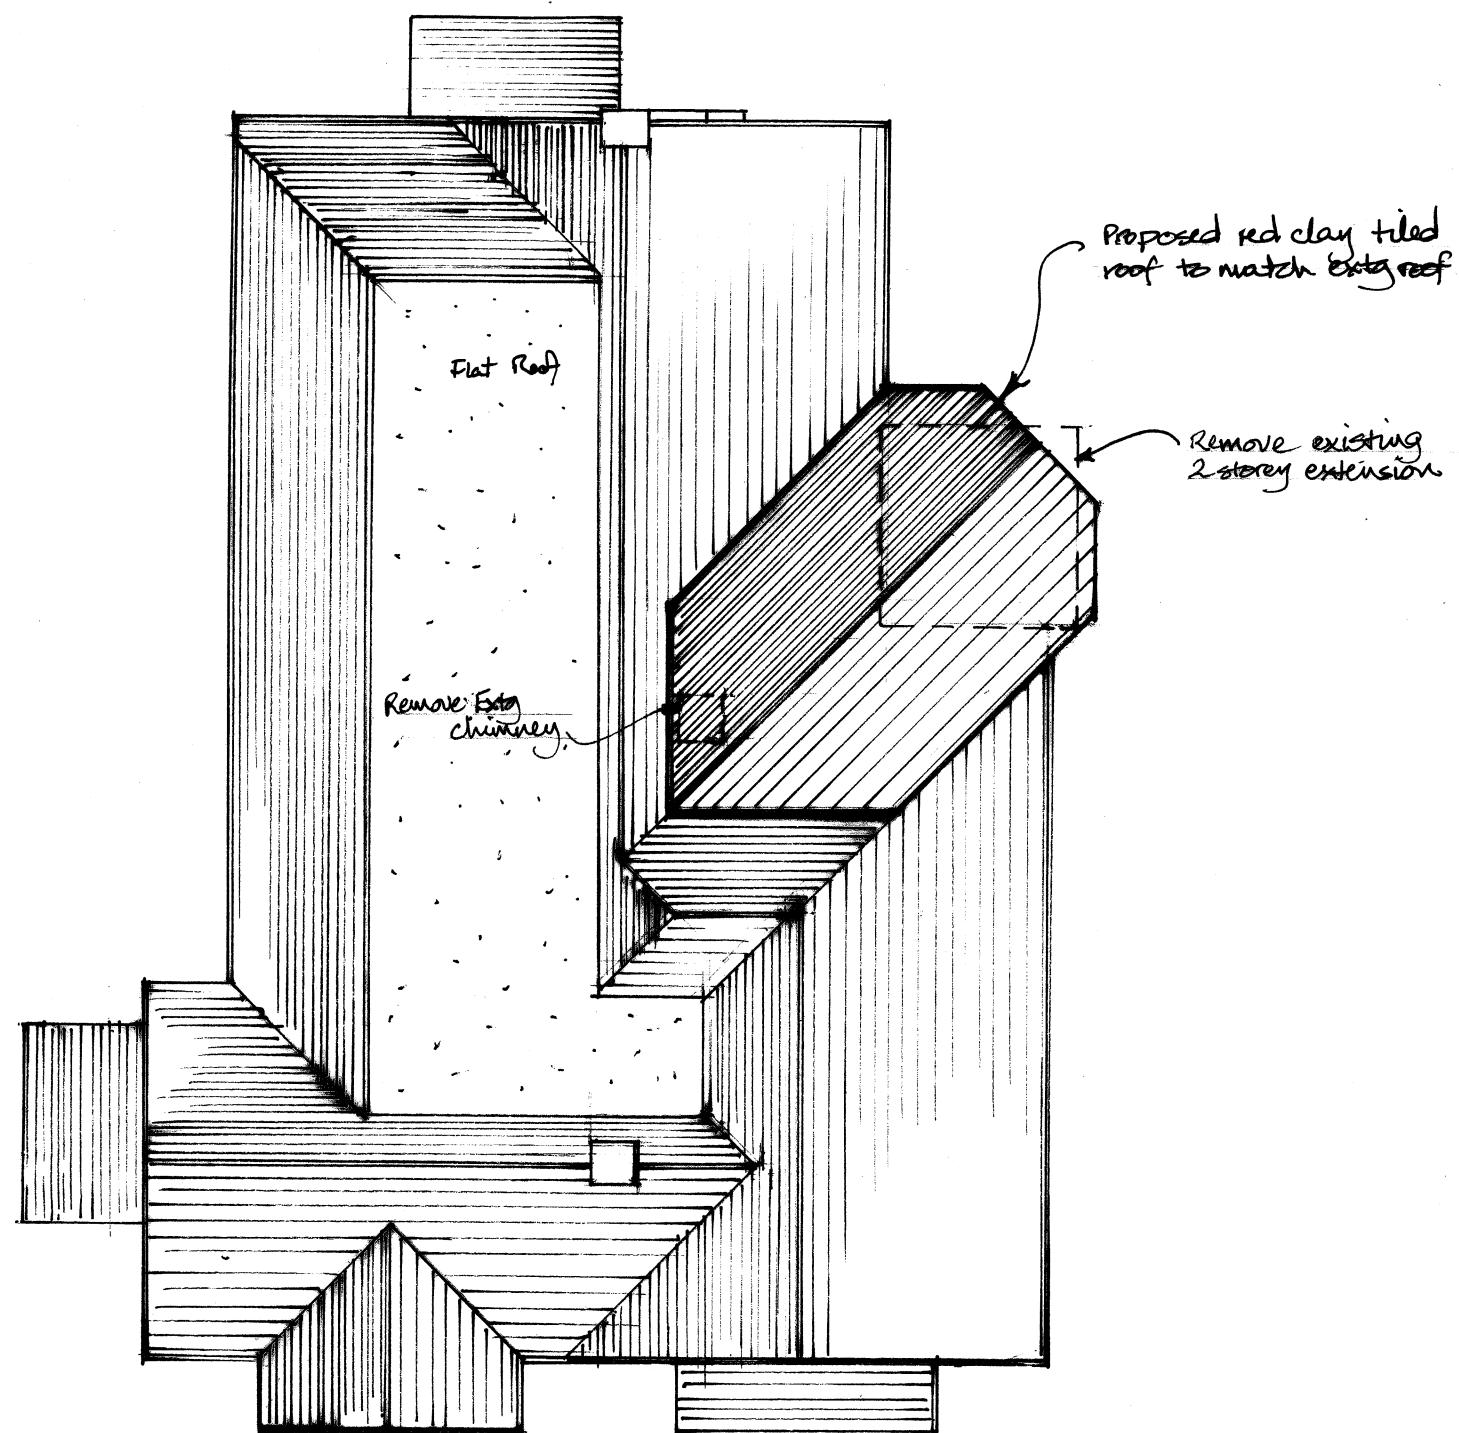

PROPOSED MAIN HOUSE ROOF

REVISIONS


A: Aug 2025: Add notes, minor alterations

EXISTING + PROPOSED ROOF PLANS - MAIN HOUSE

BROADHURST WOOD, REDBRIDGE LANE, BALCOMBE

J+C WRIGHT

JULY 2025 1:100 @ A3

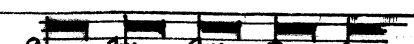

241201/12 REV
A

jddesigns

FOR PLANNING APPLICATION ONLY