




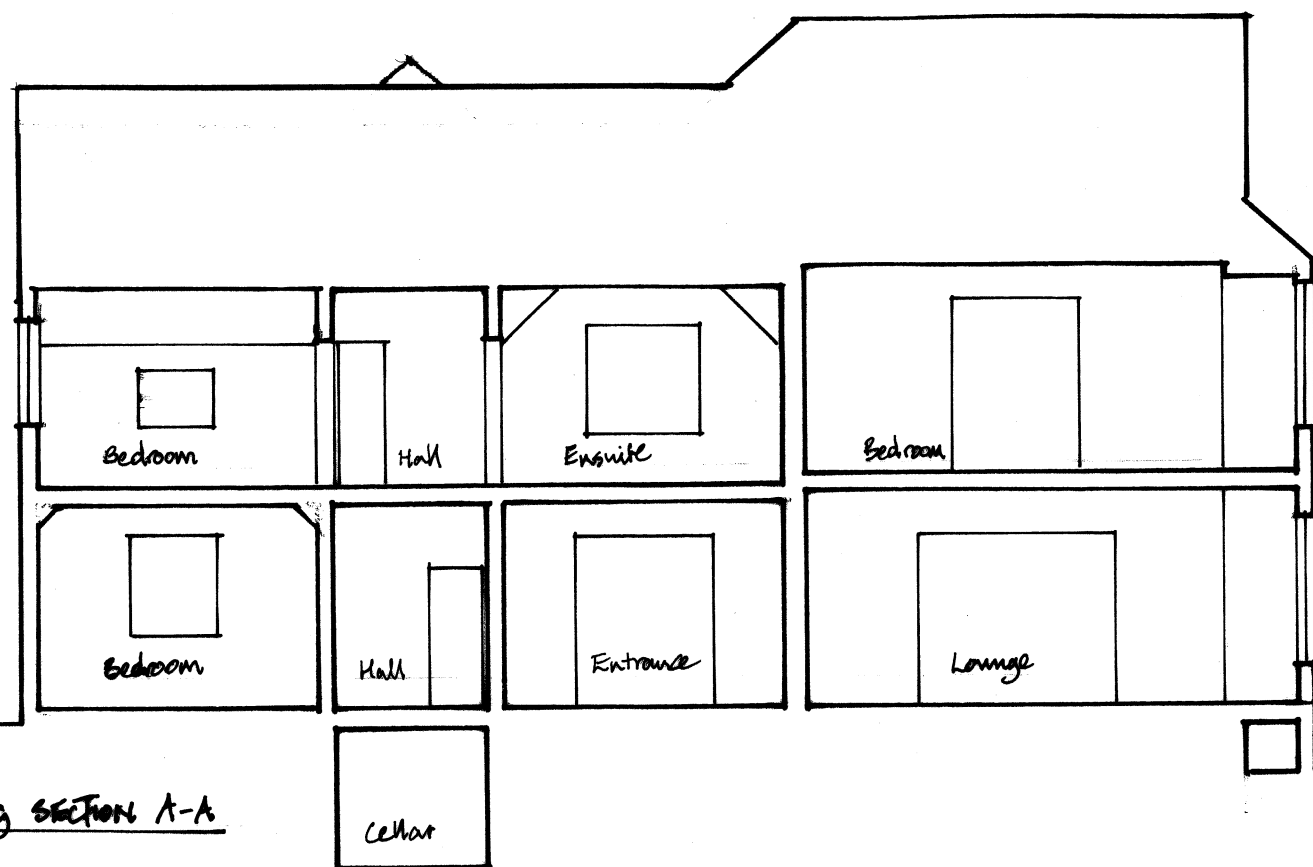


EXISTING SECTION A-A

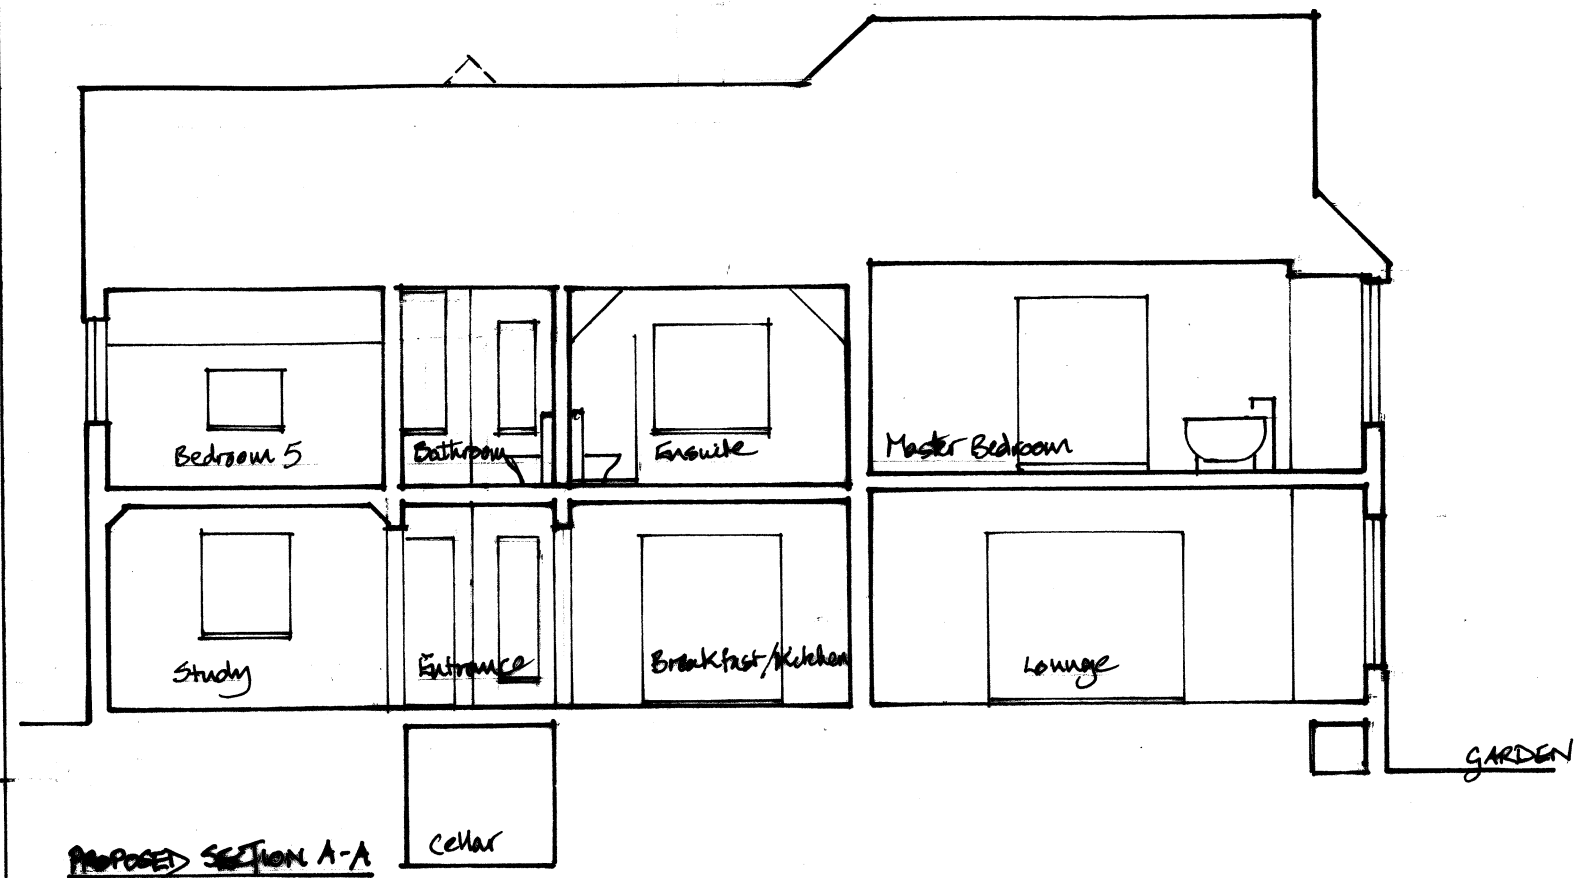

PROPOSED SECTION A-A

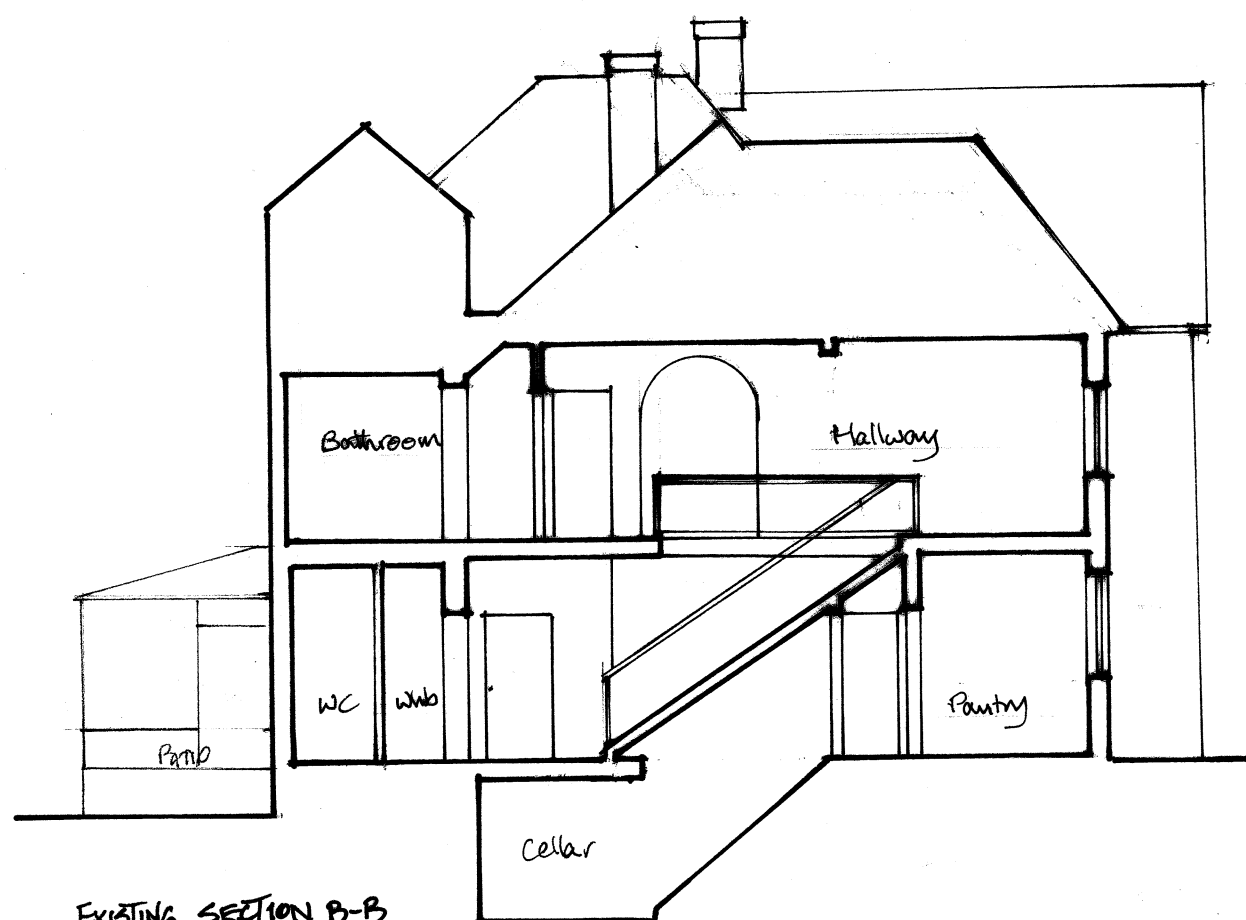

EXISTING SECTION B-B

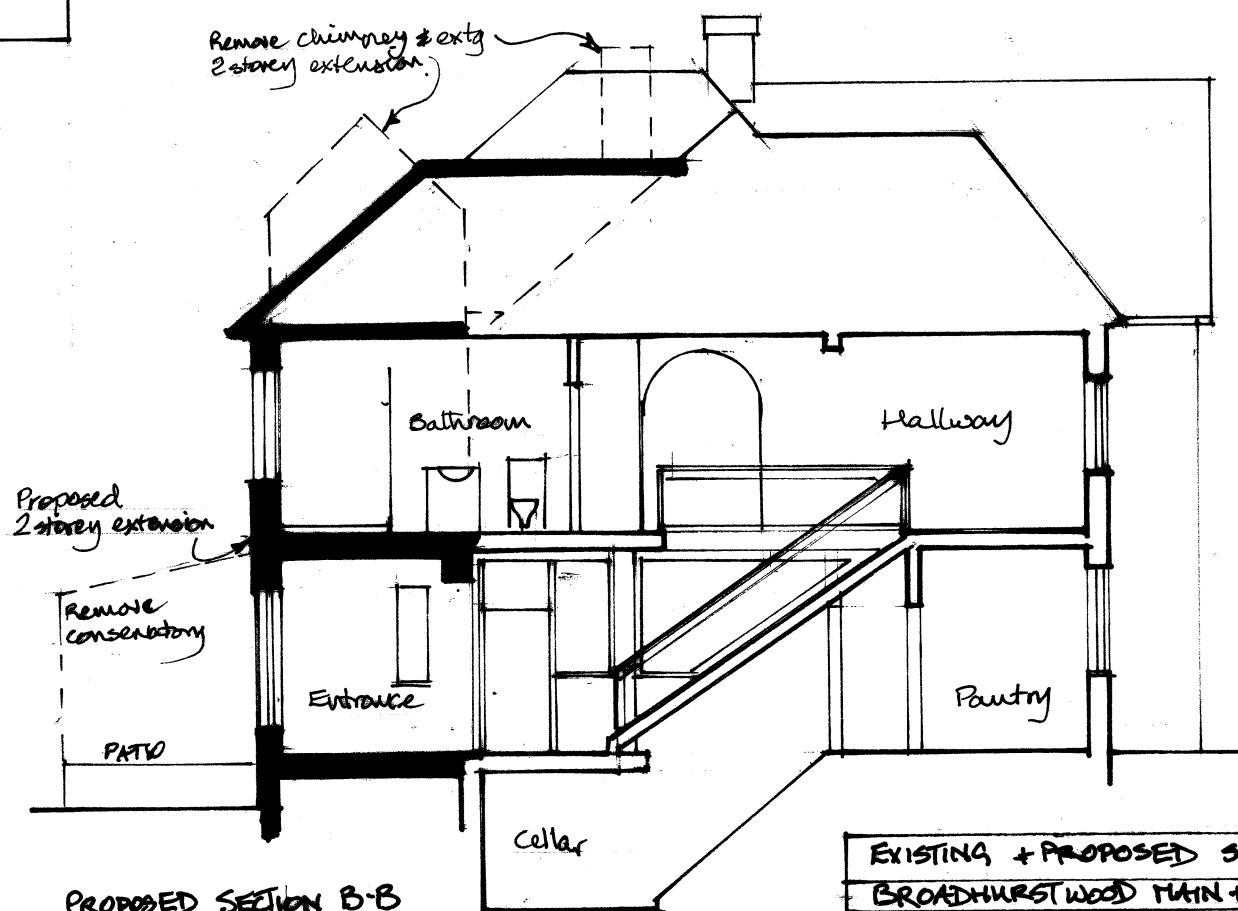

PROPOSED SECTION B-B

EXISTING + PROPOSED SECTIONS A-A + B-B	
BROADHURST WOOD MAIN HOUSE	
REDBRIDGE LANE, BALCOMBE	
J+C WRIGHT · JULY 2025 · 1:100 @ A3 · jd designs	
24/12/13	0 1m 2m 3m 4m
PLANNING APPLICATION ONLY	