



NOT FOR CONSTRUCTION

TO BE READ IN CONJUNCTION WITH
STRUCTURAL ENGINEER'S DRAWINGS
DETAILS AND SPECIFICATIONS

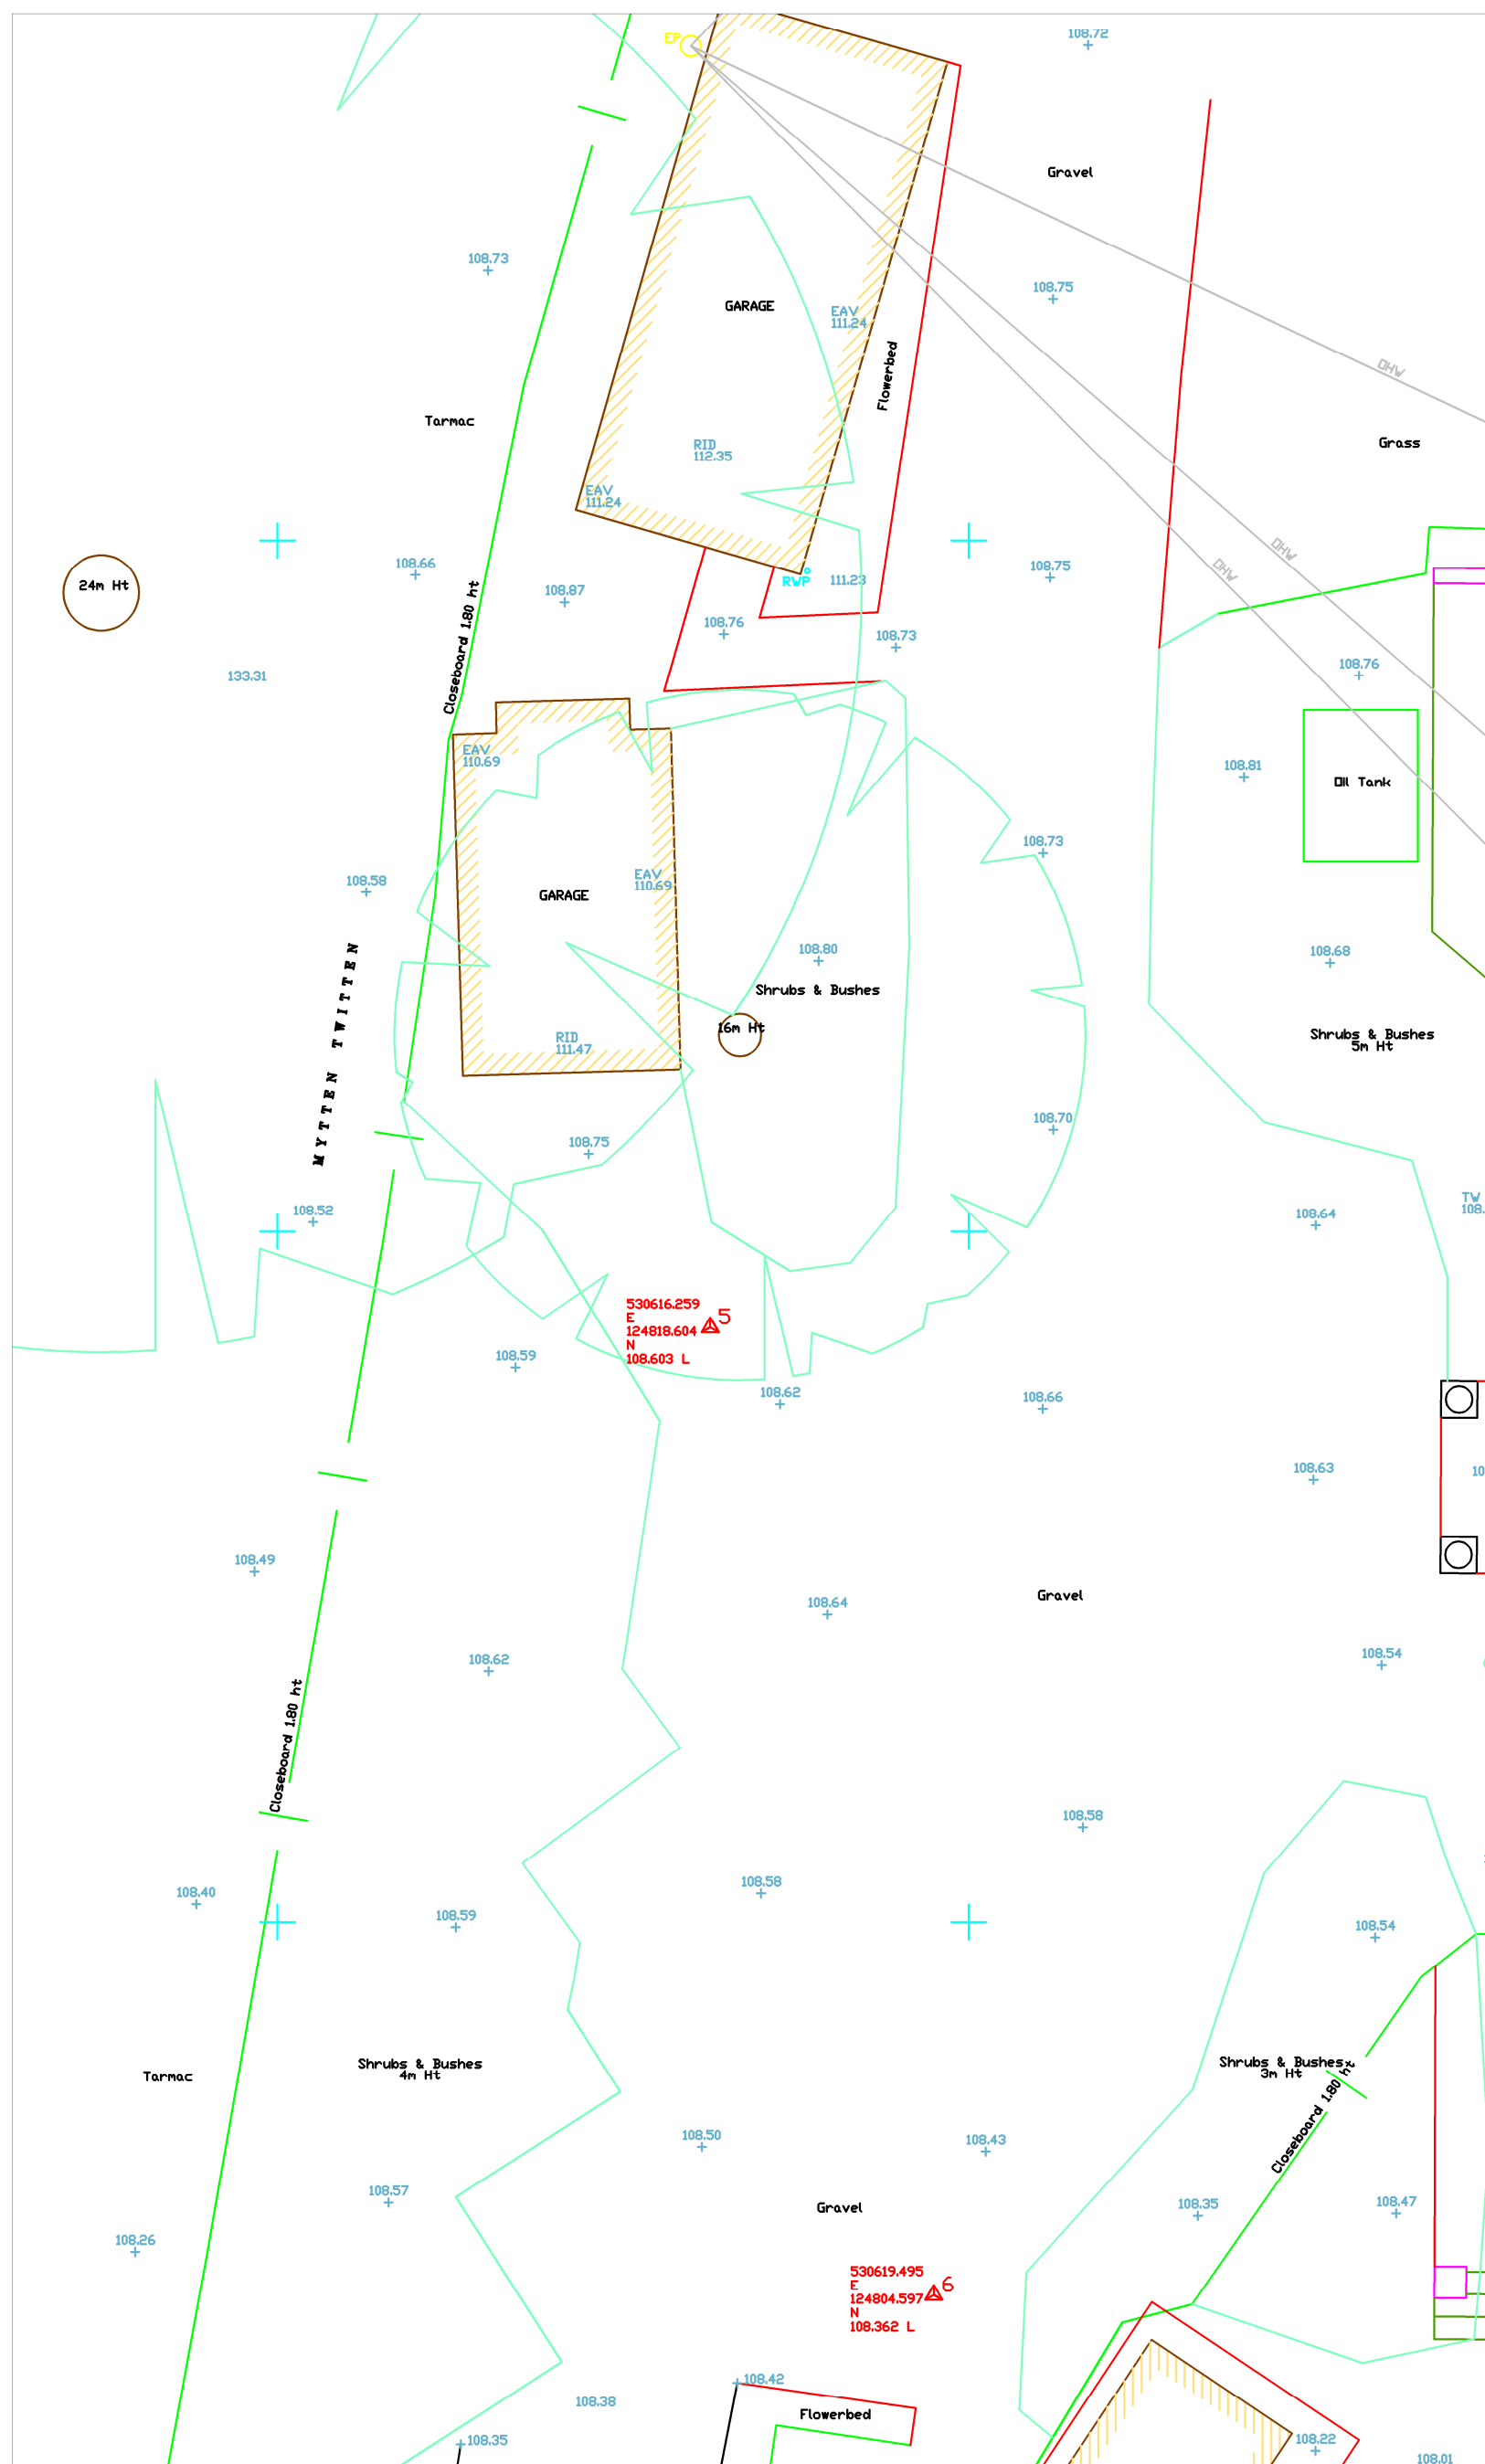

GENERAL ARRANGEMENT - AS EXISTING
SCALE @ 1:100 ON AN A3 SHEET

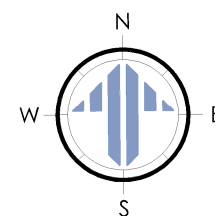

REV.	DATE	BY	AMENDMENT		CH
PLANNING					
 gould baxter 2 Lucastes Mews, Paddockhall Road, Haywards Heath, West Sussex, RH16 1HE (01444) 452604 hb@gouldbaxter.co.uk www.gouldbaxter.co.uk					
NOTES: DO NOT SCALE OFF THIS DRAWING UNLESS FOR PLANNING PURPOSES. CHECK ALL DIMENSIONS ON SITE BEFORE ANY WORK COMMENCED. ALL GOODS MATERIALS AND WORKMANSHIP MUST CONFORM WITH CURRENT BUILDING REGULATIONS, BRITISH STANDARDS AND CODES OF PRACTICE. COPYRIGHT OF THIS DRAWING IS RETAINED BY Gould Property Consultants LLP 110 Gould Baxter and IT MUST NOT BE REPRODUCED WITHOUT WRITTEN CONSENT.					
CIENT. Mr & Mrs D Phillips					
PROJECT. 40 Mytten Close, Cuckfield, RH17 5LN					
DRAWING. General Arrangement - As Existing					
DATE 12.08.2025		SCALE AT A3. 1:100		DRAWN BY: SC CHECKED BY: MC	
JOB NO. GH811		DRAWING NO. PL.06		REV. A	