



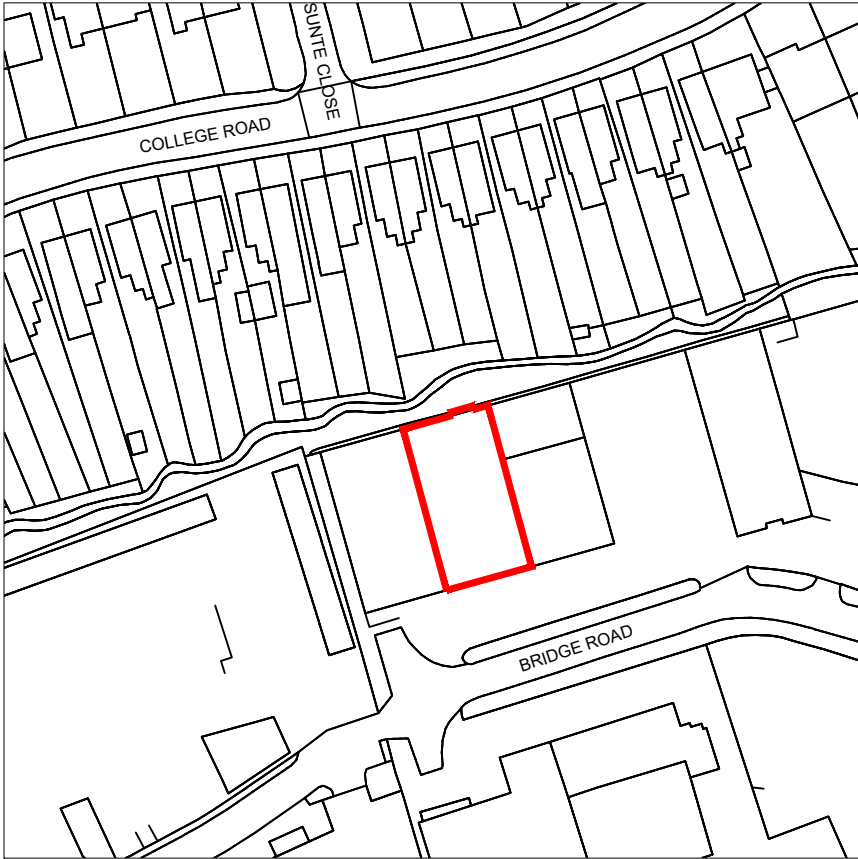

© Crown Copyright 2023. Streetwise Licence No. 100047474

LOCATION PLAN
SCALE 1:1250

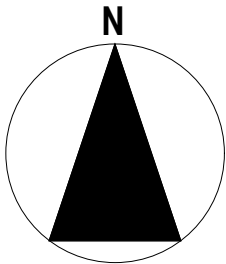

SCALE BAR @1:1250



REVISIONS		DATE	INIT
ISSUED FOR			
PLANNING			
DRAWING PROJECT			
UNIT 2, 23-25 BRIDGE ROAD,			
HAYWARDS HEATH, RH16 1UA			
DRAWING TITLE			
PLANNING			
LOCATION PLAN			
CLIENT			
SCREWFIX DIRECT LIMITED			
DRAWN BY	CHECKED BY	SCALE	DATE
TM	MH/CD	1:1250 @ A3	29.01.2026
DRAWING NUMBER			
8767-SF_HAYWARDS_HEATH-RIL-00-XX-DR-I-0024-LOCATION-P3			
Resolution			
INTERIORS			
REGISTERED IN ENGLAND & WALES NO. 3678965, VAT REGISTRATION NO. 723652246			
GEORGE SMITH WAY, LIPTON 2000 BUSINESS PARK, YEovil, SOMERSET, BA22 8QR			
01935 622700 - design@resolutioninteriors.com - www.resolutioninteriors.com			
COPYRIGHT OF THIS DRAWING IS RESERVED BY RESOLUTION INTERIORS LIMITED. THE DRAWING IS ISSUED ON THE CONDITION THAT IT IS NOT COPIED, REPRODUCED OR DISCLOSED TO A THIRD PARTY WITHOUT CONSENT.			