

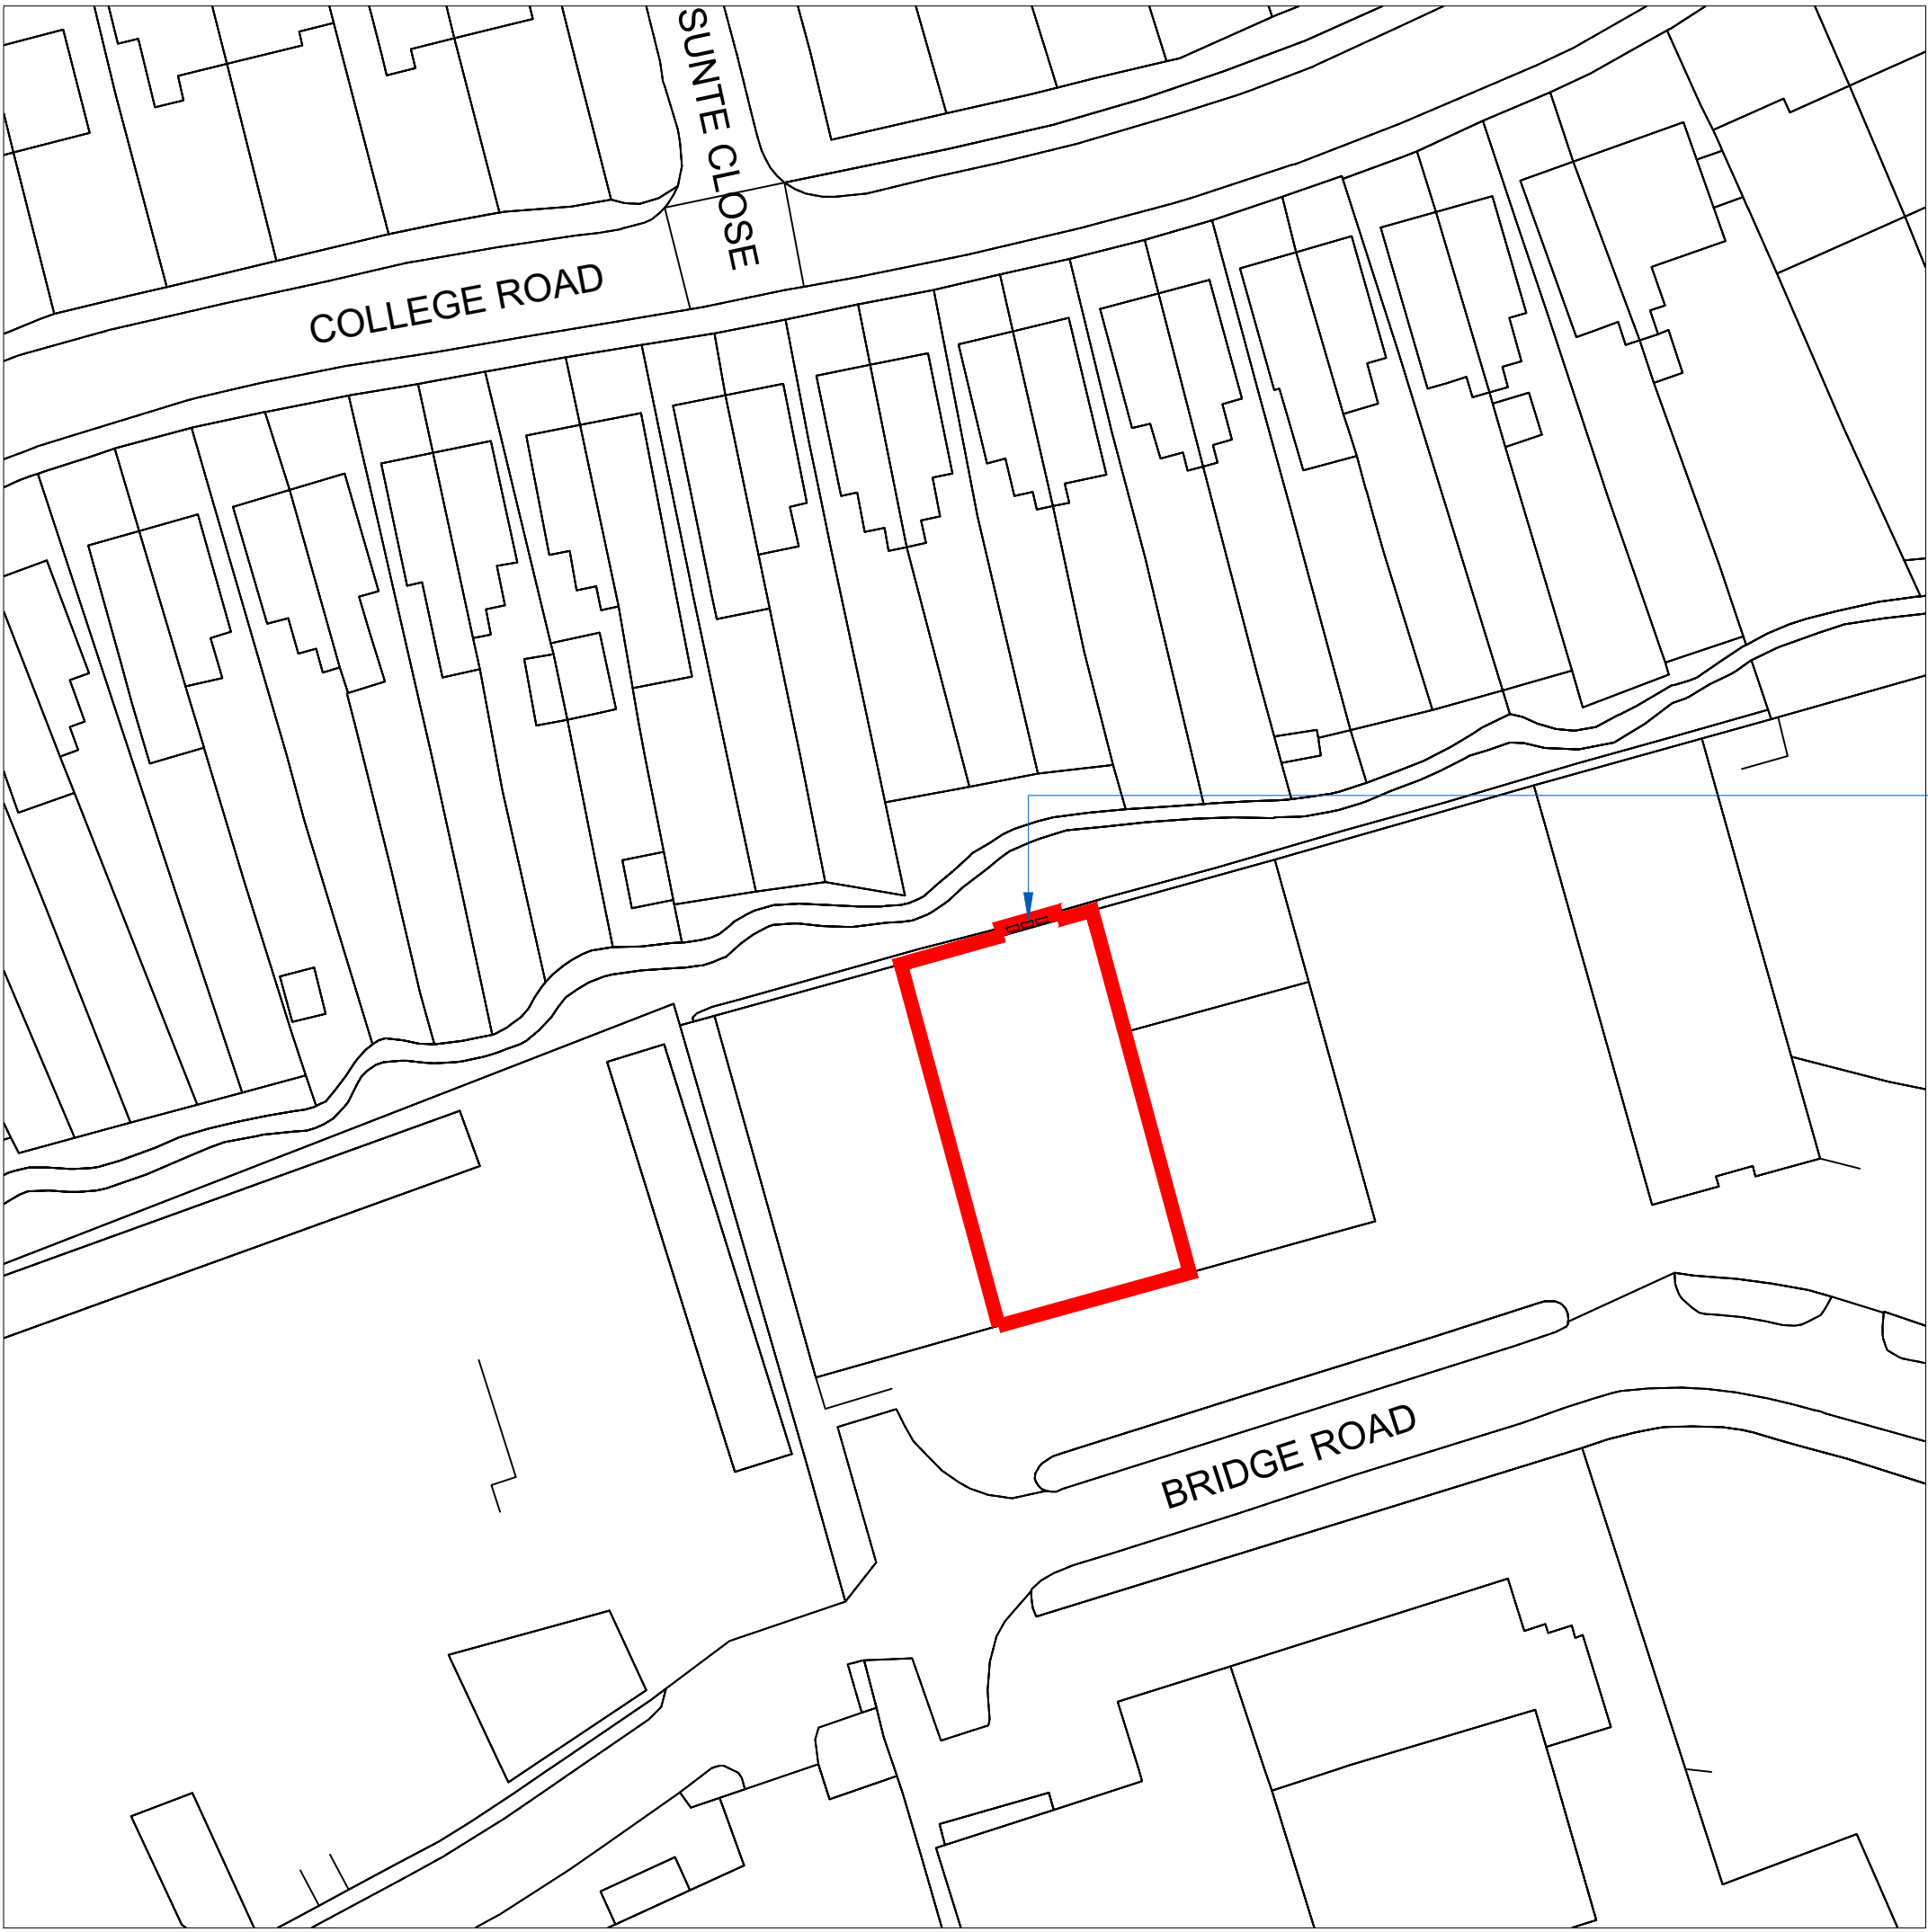


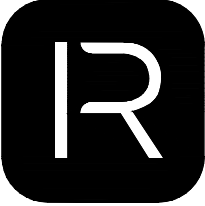

ASHP
LOCATION

BLOCK PLAN
SCALE 1:500

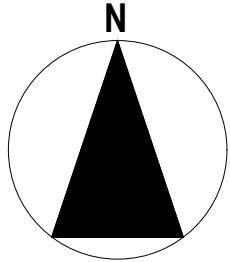

© Crown Copyright 2023. Streetwise Licence No. 100047474

REVISIONS		DATE	INIT
ISSUED FOR PLANNING			
DRAWING PROJECT UNIT 2, 23-25 BRIDGE ROAD, HAYWARDS HEATH, RH16 1UA			
DRAWING TITLE BLOCK PLAN			
CLIENT SCREWFIX DIRECT LIMITED			
DRAWN BY TM	CHECKED BY MH/CD	SCALE 1:500 @ A1	DATE 29.01.2026
DRAWING NUMBER 8767-SF_HAYWARDS_HEATH-RIL-00-XX-DR-I-0026-BLOCK-P3			
SCALE BAR @1:500 0 10m 50m			
Resolution INTERIORS			
REGISTERED IN ENGLAND & WALES NO. 3678965, VAT REGISTRATION NO. 723652246 GEORGE SMITH WAY, LUTON 2000 BUSINESS PARK, YEOVIL, SOMERSET, BA22 8QR 0155 422700 - info@resolutioninteriors.com - www.resolutioninteriors.com COPYRIGHT OF THIS DRAWING IS RESERVED BY RESOLUTION INTERIORS LIMITED. THE DRAWING IS ISSUED ON THE CONDITION THAT IT IS NOT COPIED, REPRODUCED OR DISCLOSED TO A THIRD PARTY WITHOUT CONSENT			