




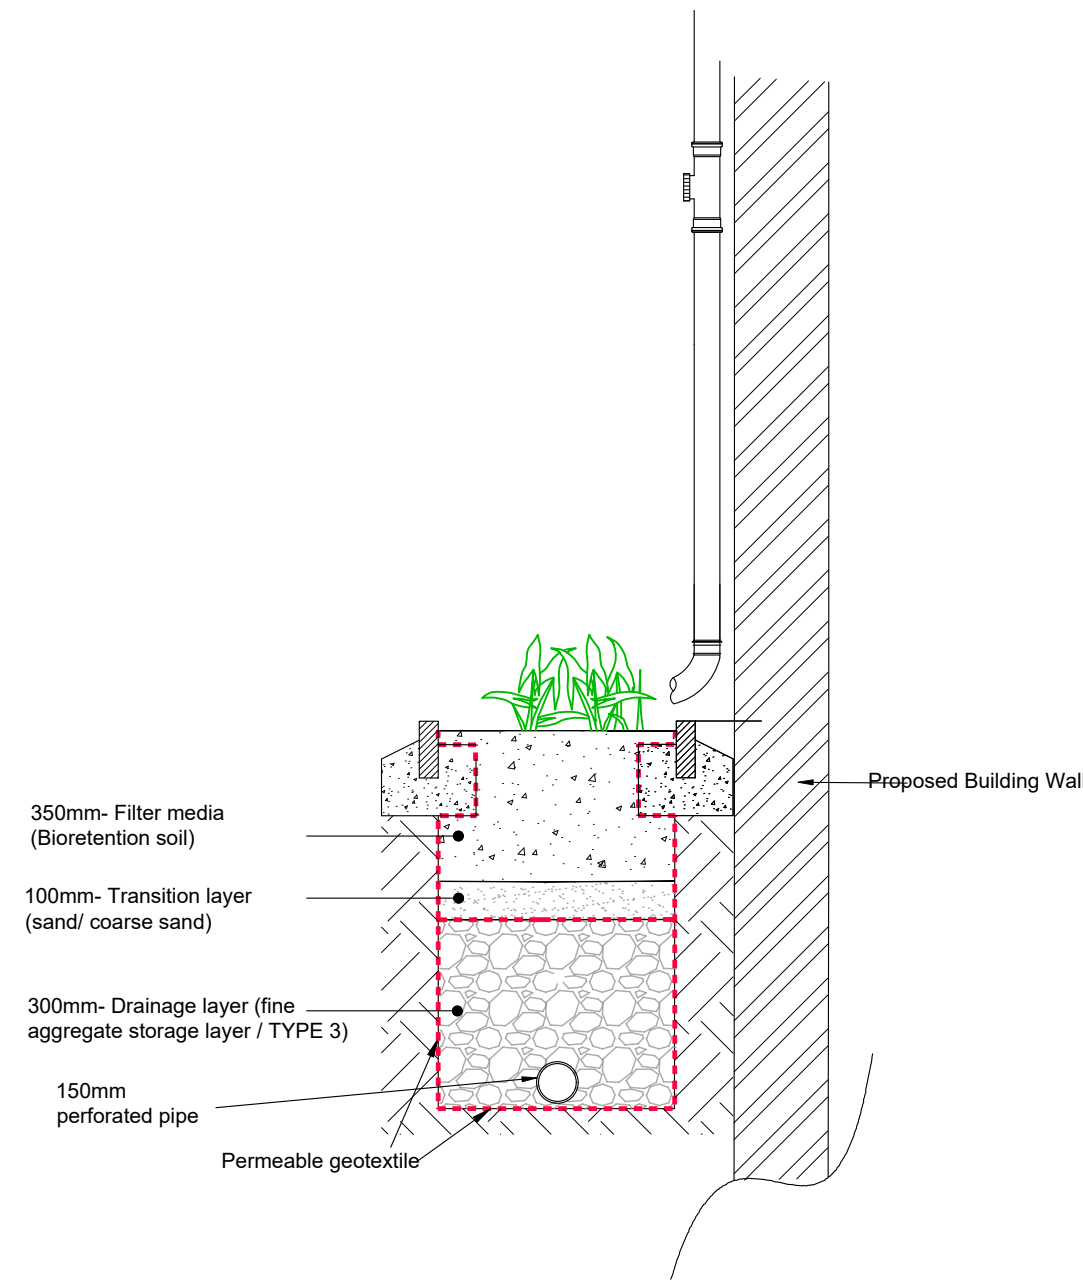


Proposed Below ground Bio-retention Unit Typical Detail

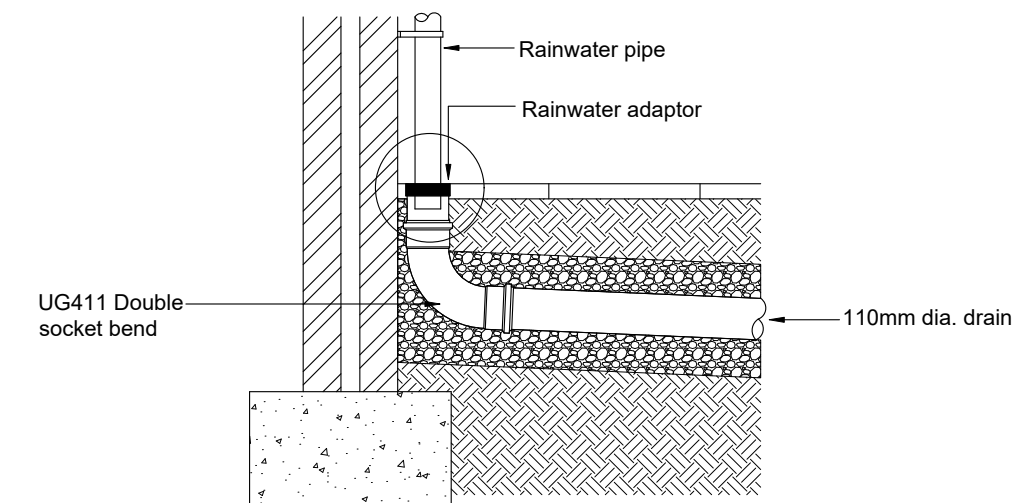

Rainwater pipe connection

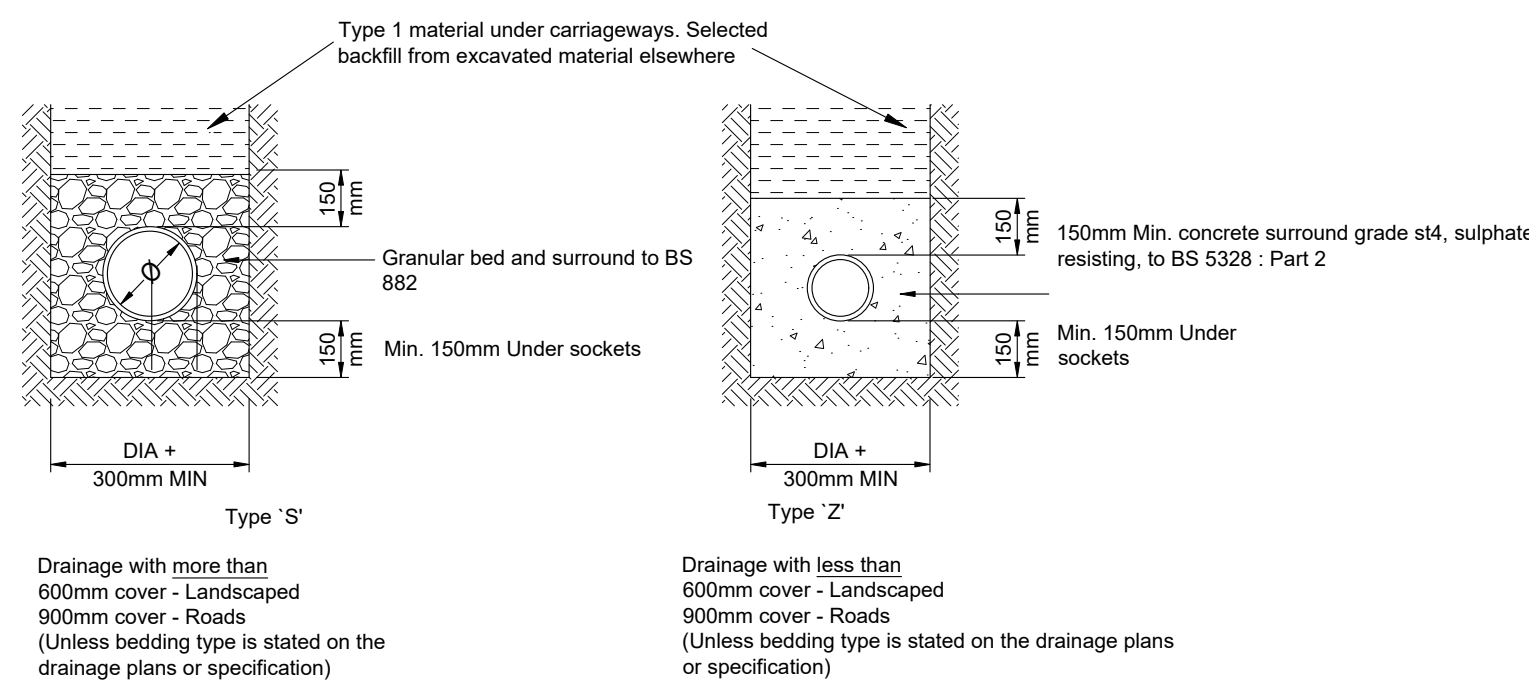


Pipe bedding details in private Areas

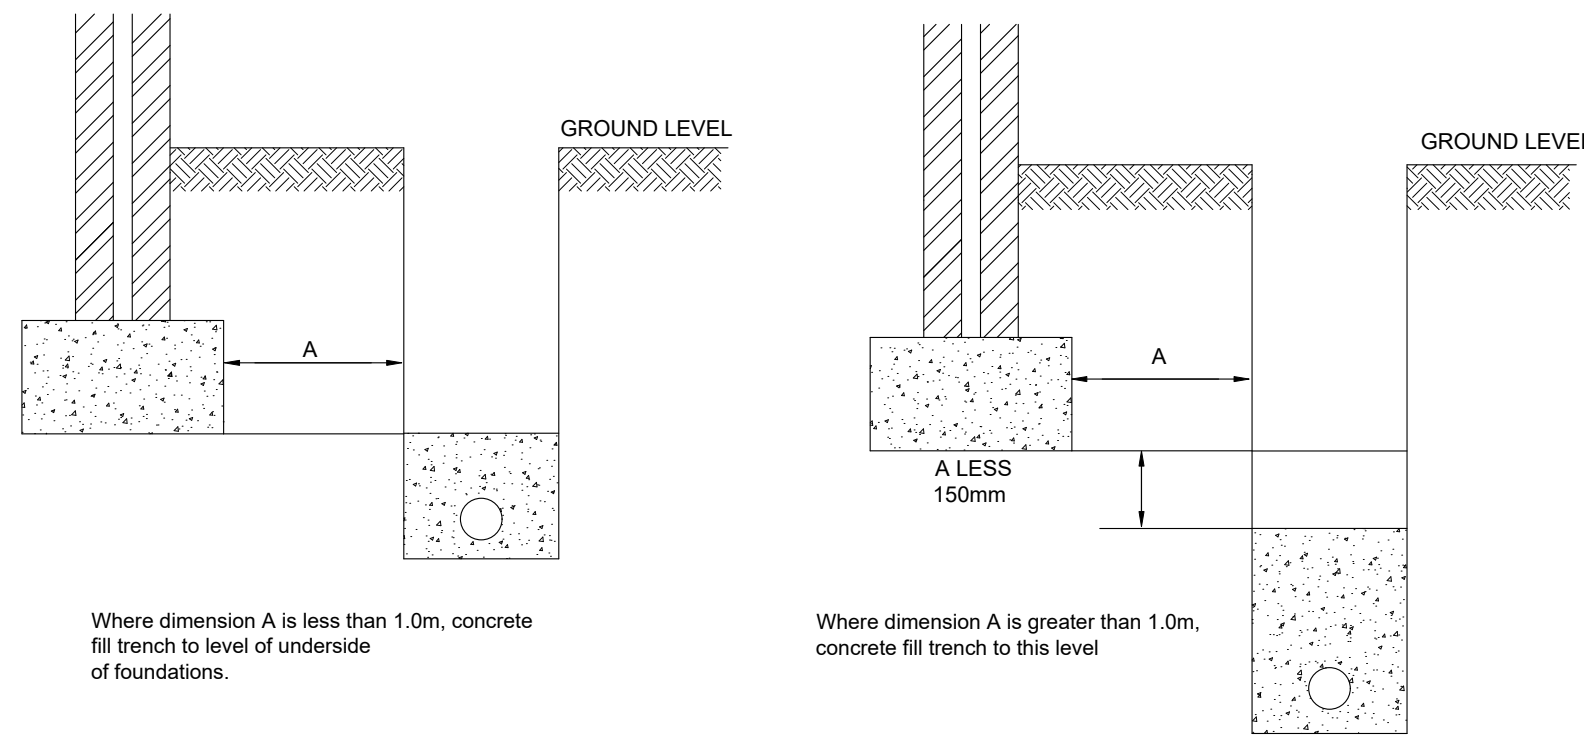


Pipes near buildings

Pipes near buildings

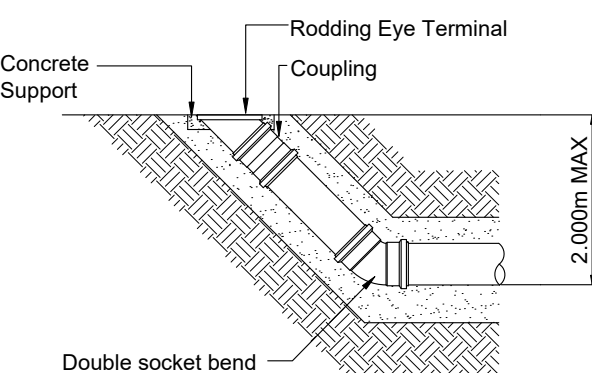


Rodding eye detail

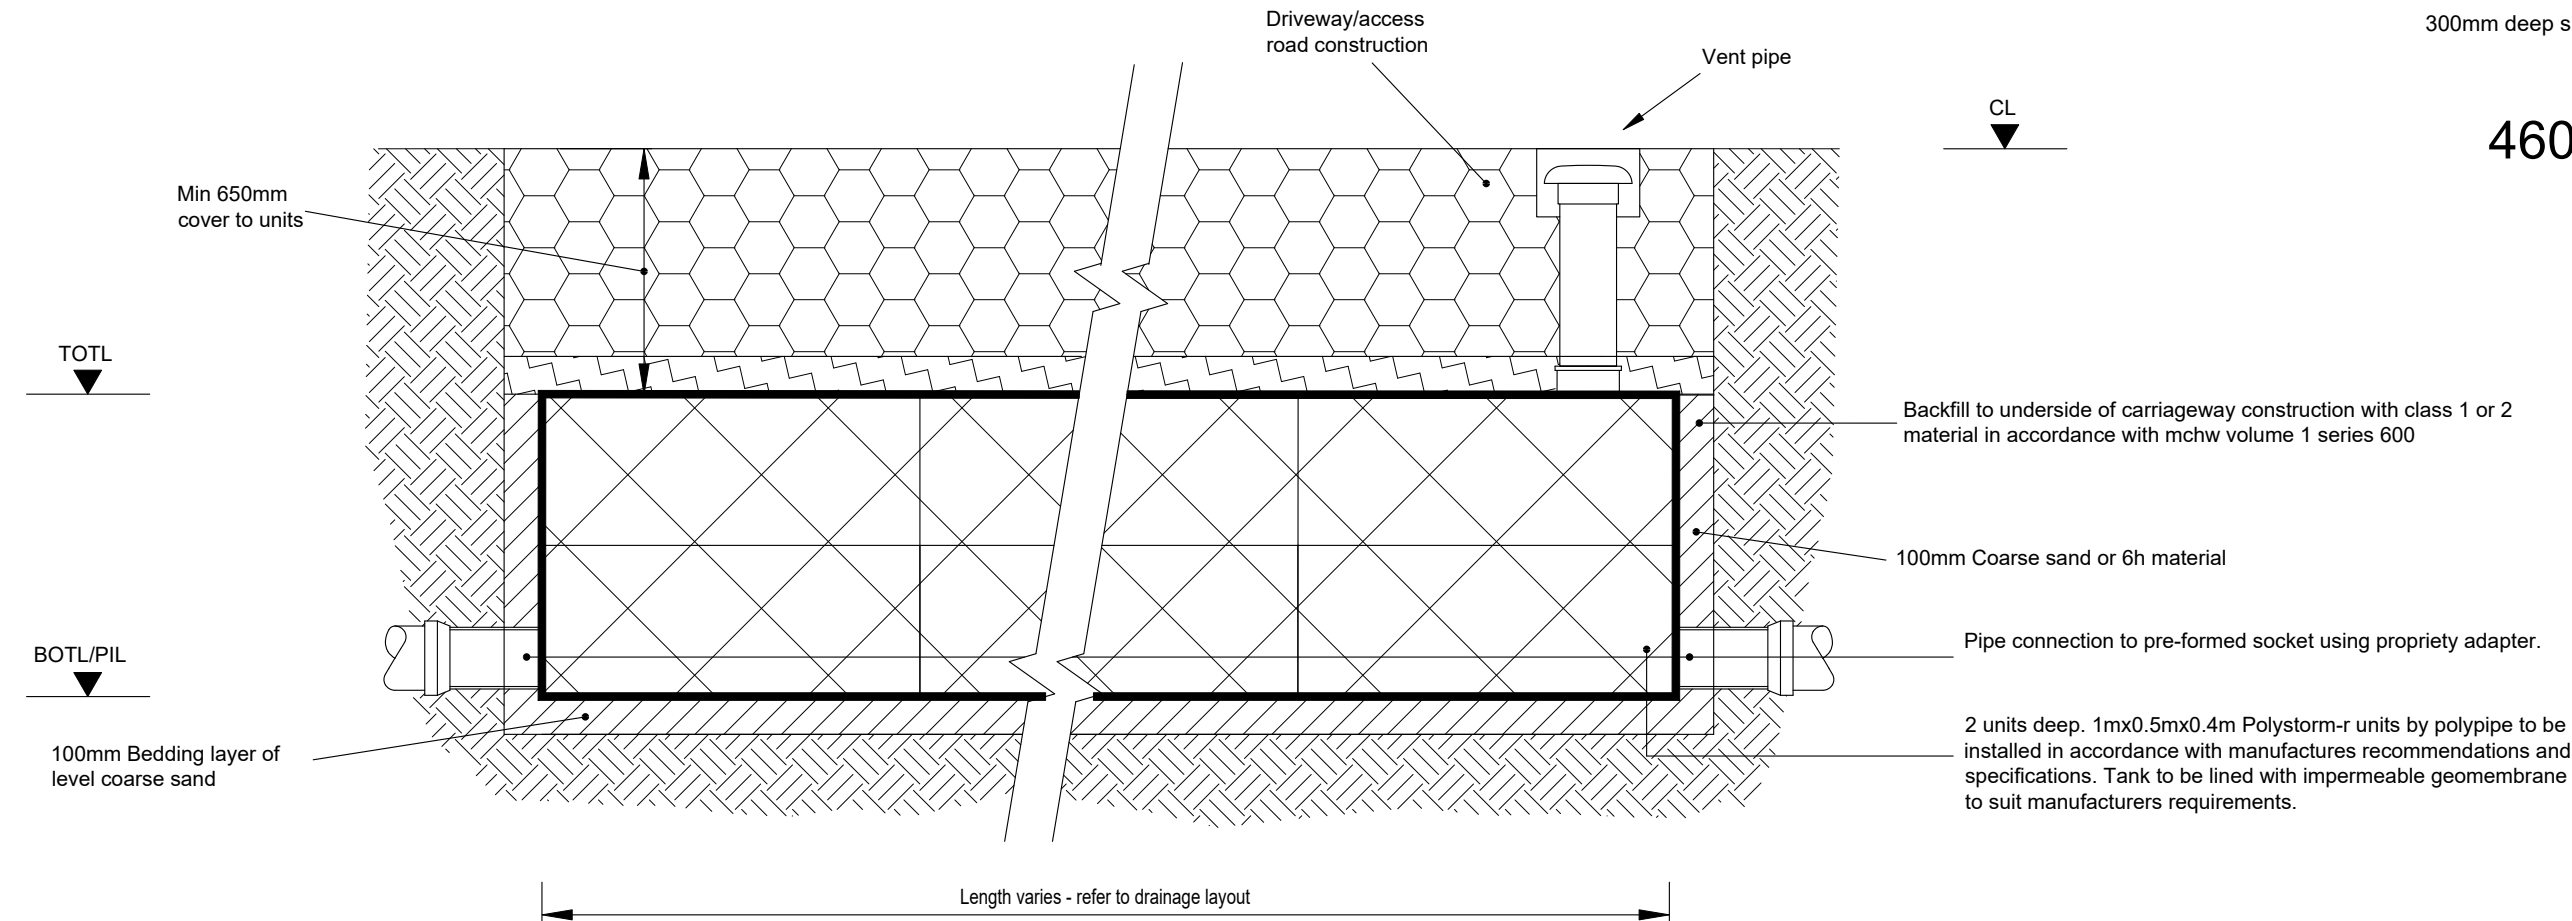


Attenuation tank using polystorm-r geomodular units trafficked areas


All storage tank drainage works shall be carried out in accordance with the specifications, method statements and recommendations of polypipe

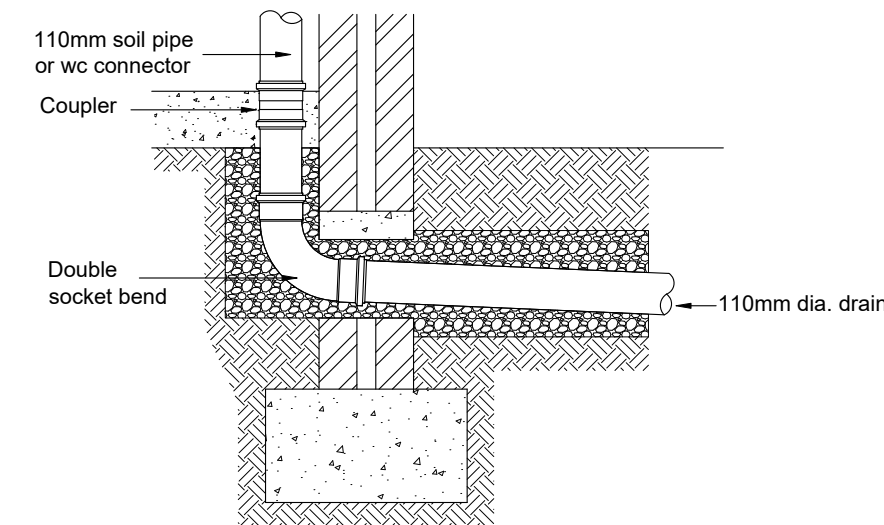


Soil pipe / wc connection

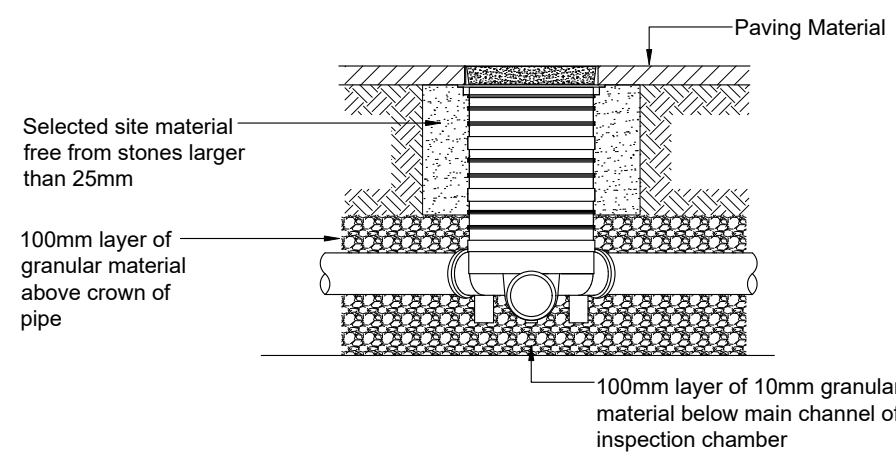


300mmØ SHALLOW INSPECTION CHAMBER DETAIL

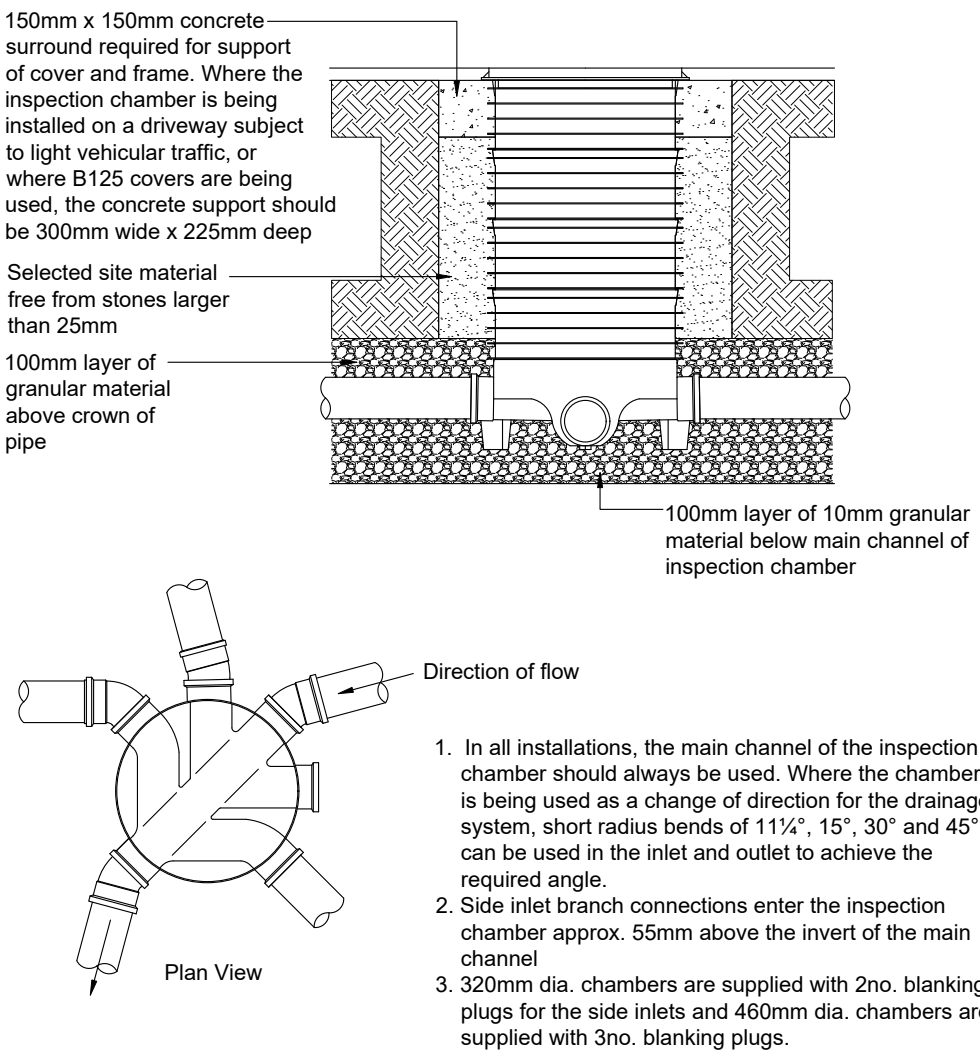


460mmØ INSPECTION CHAMBER DETAIL

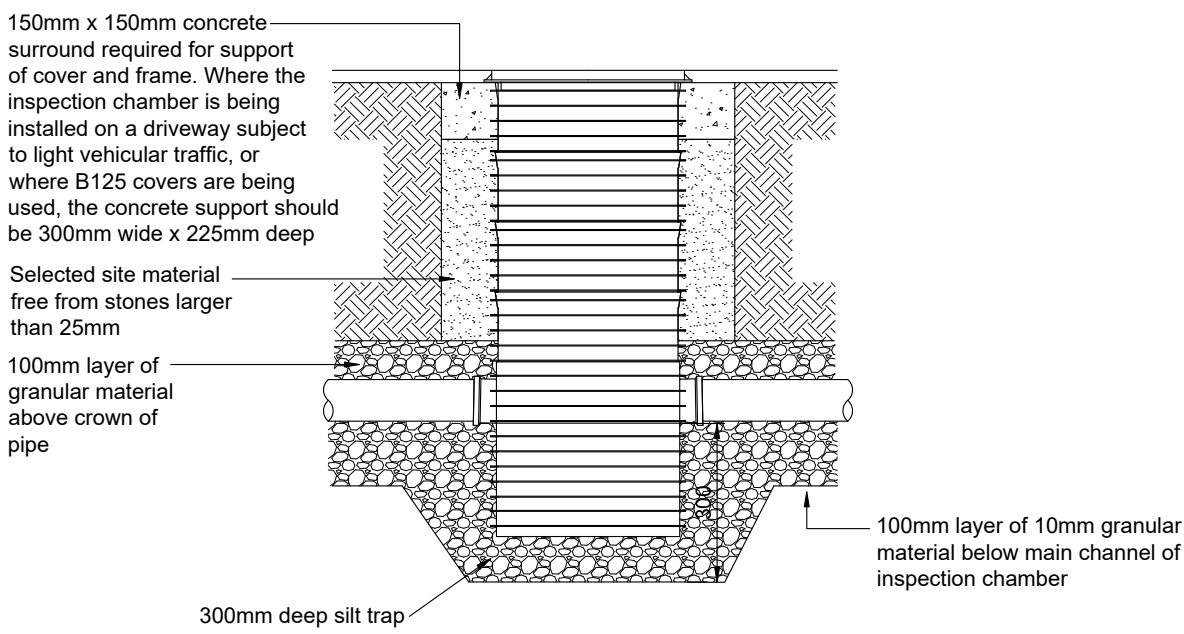


460mmØ POLYPIPE BASIC SILT TRAP DETAIL

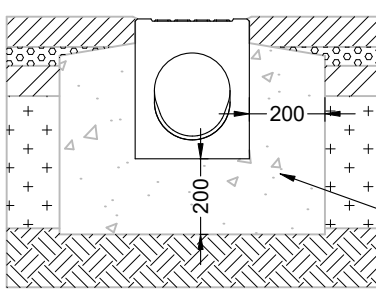


Aco Monodrain Construction Detail in Block Paving

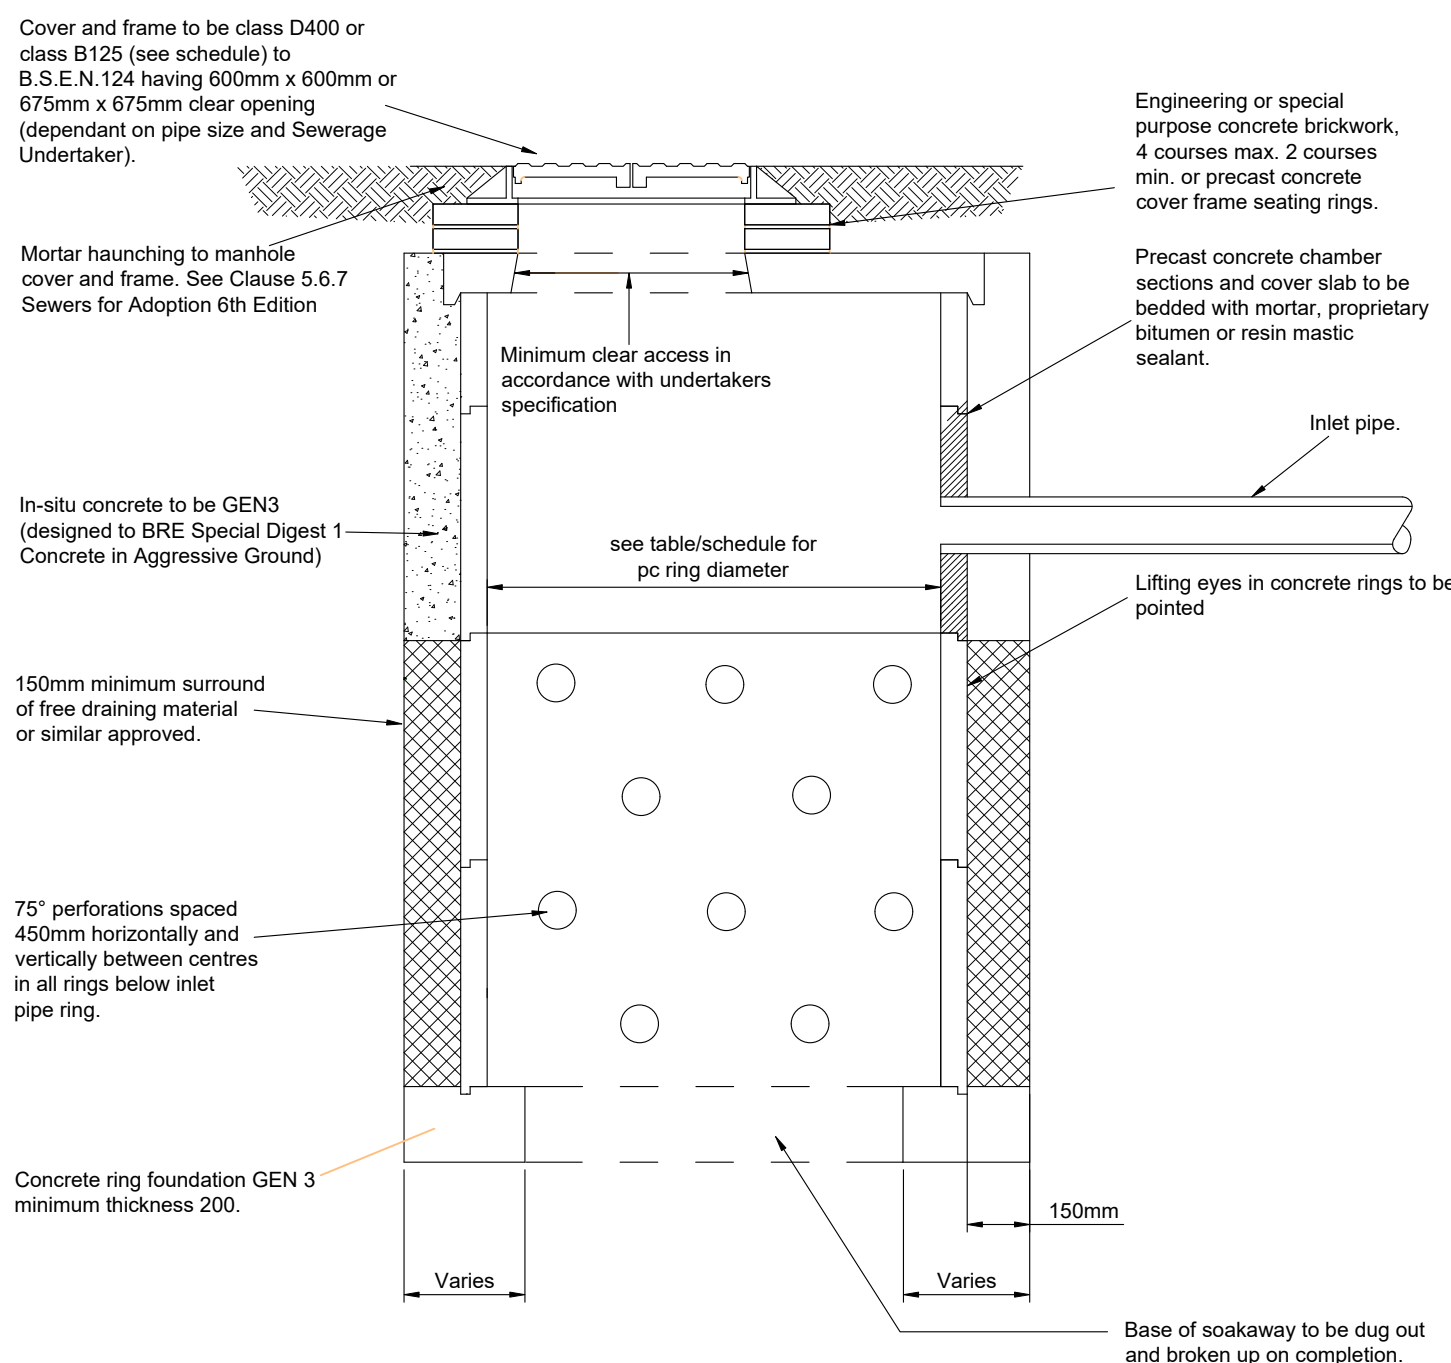


Typical Ring Soakaway (Less than 3m deep)

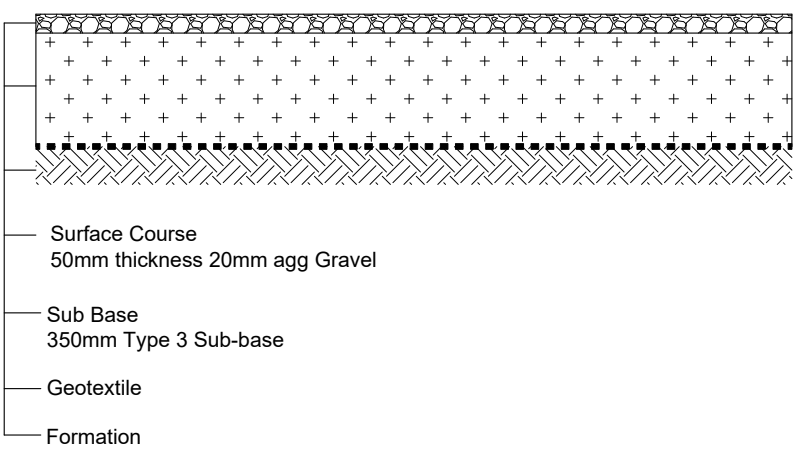

Infiltrating Gravel Car Parking area construction

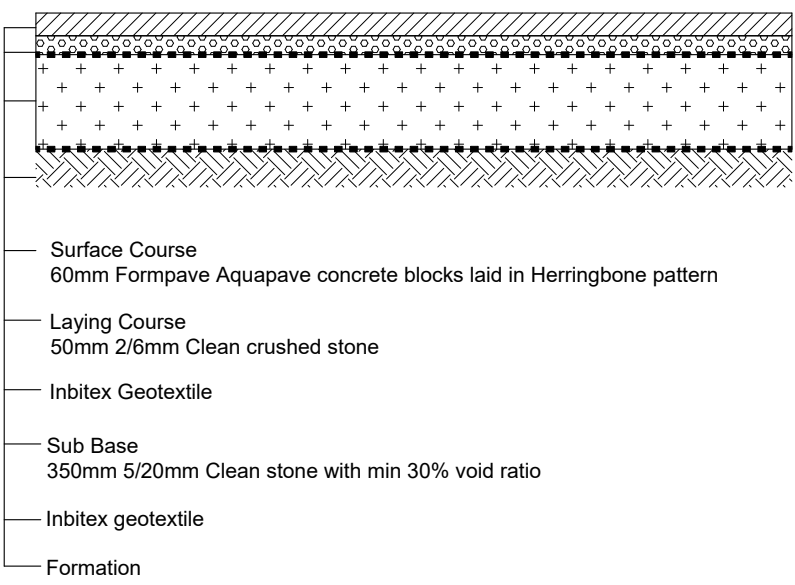

Formpave permeable block paving private driveway construction

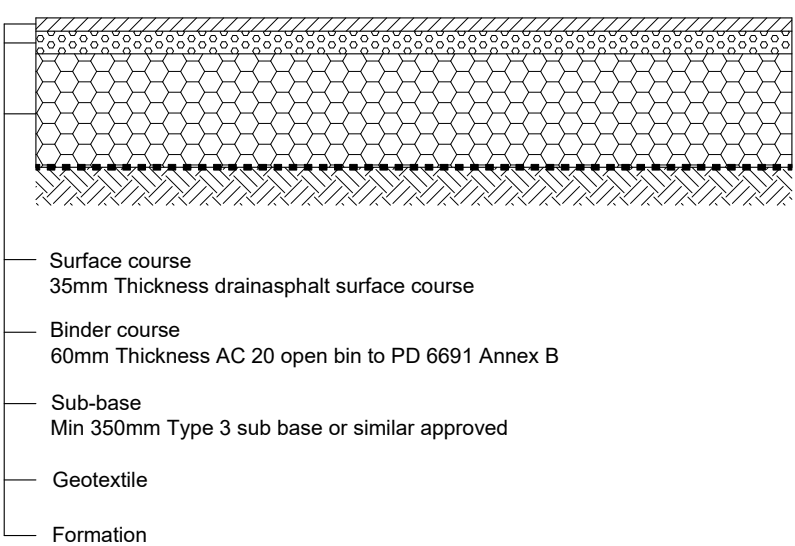

Permeable asphalt construction

TYPE TBC BY CLIENT

Prefix to drawing numbers shall signify the following:-
PL = PLANNING
P = PRELIMINARY
T = TENDER
C = CONSTRUCTION
R = RECORD
Shall not be used for contract or construction purposes
Shall not be used for contract or construction purposes
Shall not be used for construction purposes
These are the only drawings that shall be used for construction purposes
Record of actual completed work

1	24.02.26	PRELIMINARY ISSUE	LH	CS	CS
REV	DATE	DESCRIPTION	BY	CHK	APP
 Consulting Civil Engineers					
CLIENT VBMC DEVELOPMENT					
ARCHITECT DANIEL HARRIS ARCHITECTS					
JOB TITLE 1 HIGHFIELDS WARNINGLID					
DRAWING TITLE CONSTRUCTION DETAILS					
DRAWN LH	ENGINEER C SLADE	CHECKED CS	APPROVED CS		
DATE FEB 2026	SCALE @ A1 1:20				
JOB No. C3980	STATUS P	DRAWING No. 301	REV. 1		

FOR PLANNING ONLY