


PLANNING

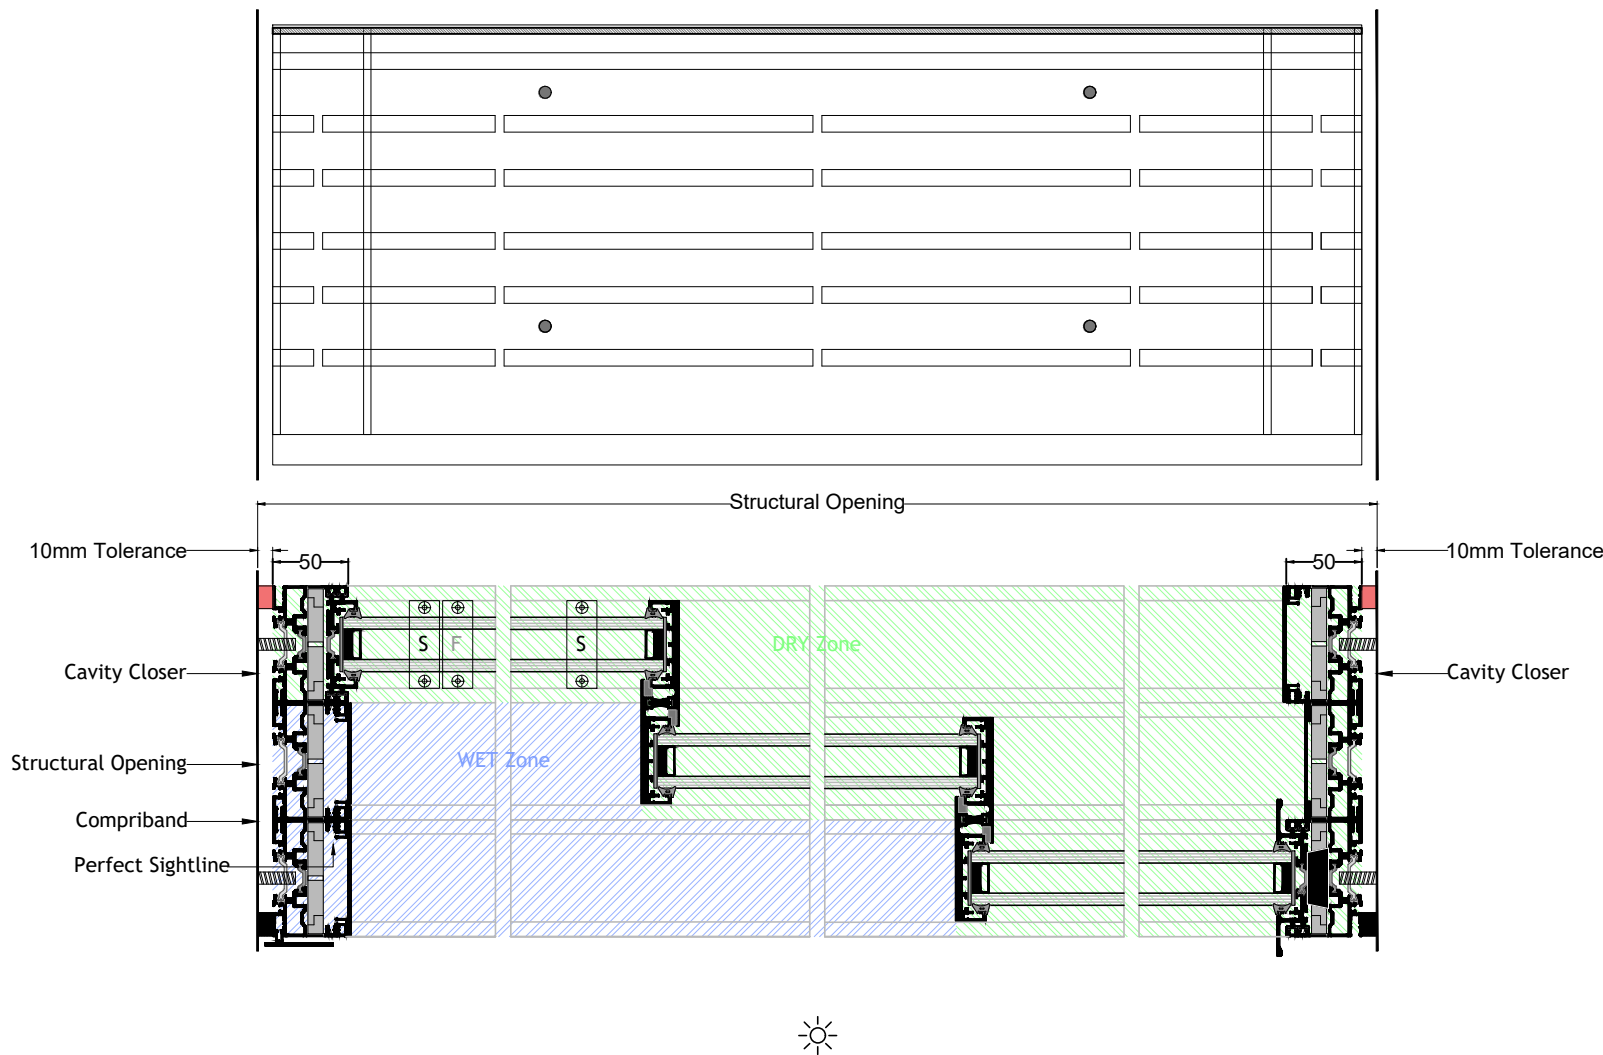


PROPOSED SLIDING DOORS - 1:5





PROPOSED SLIDING DOORS



PROPOSED TILT AND TURN WINDOWS

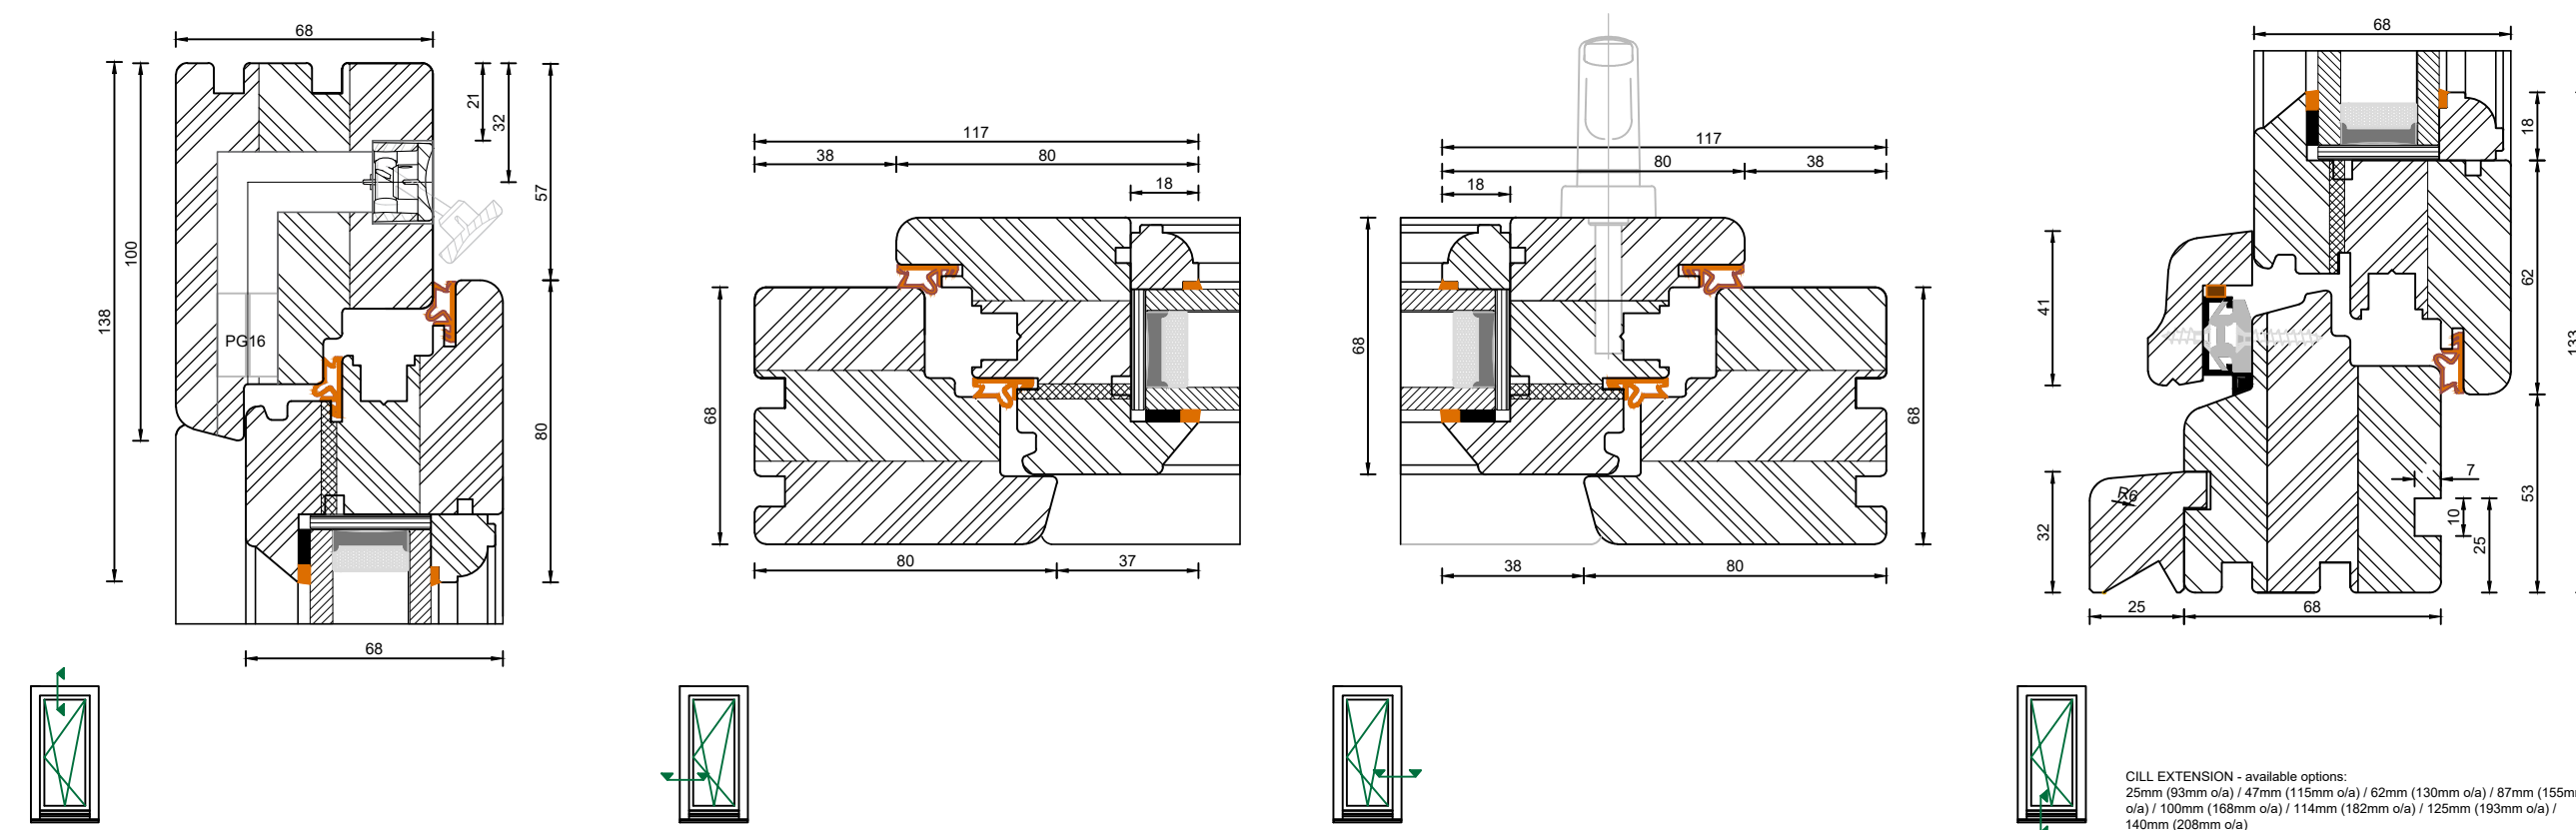

PROPOSED TILT AND TURN WINDOWS - 1:2

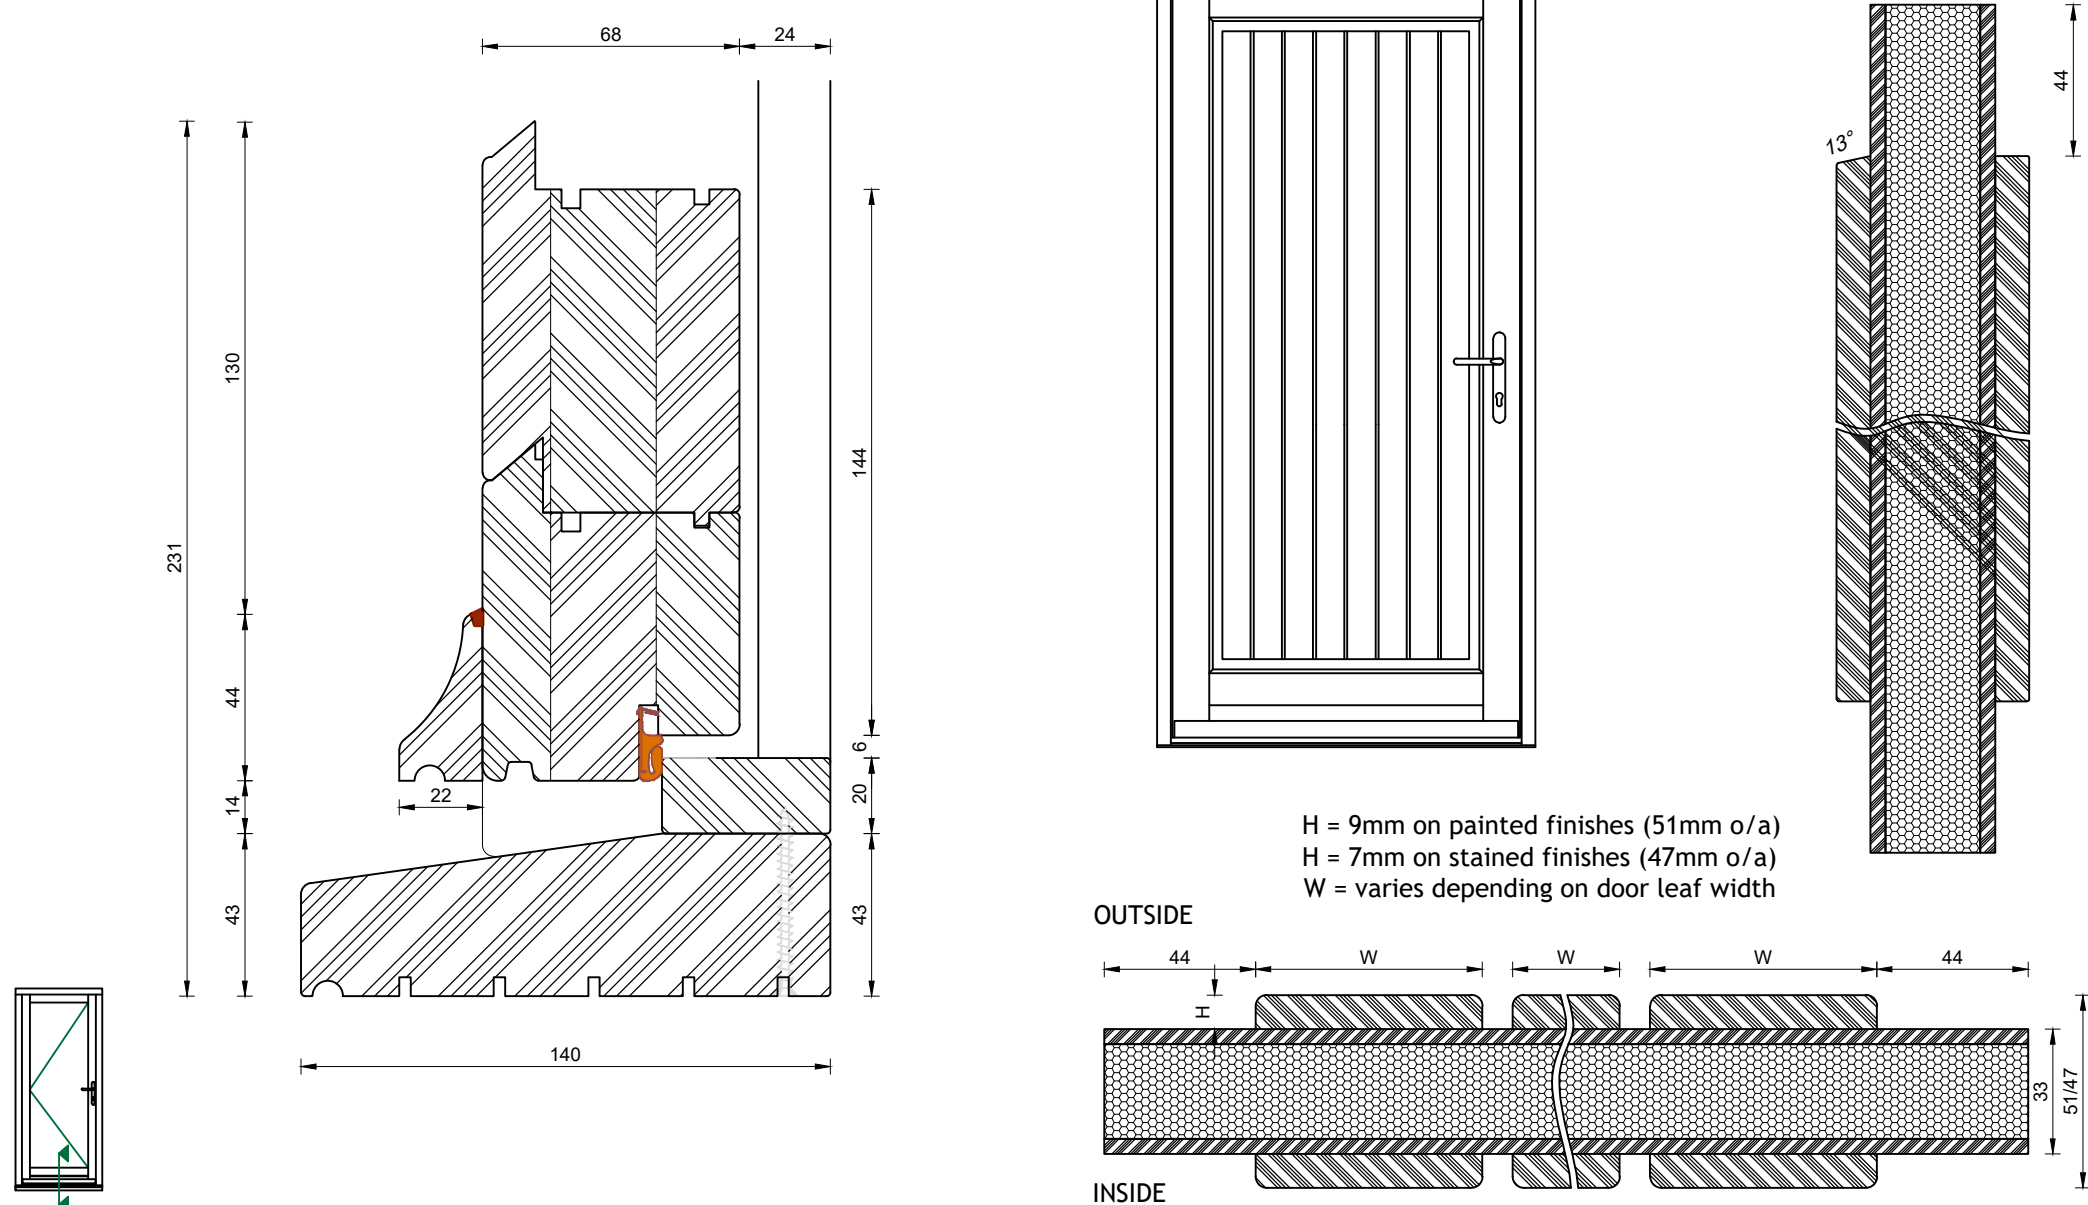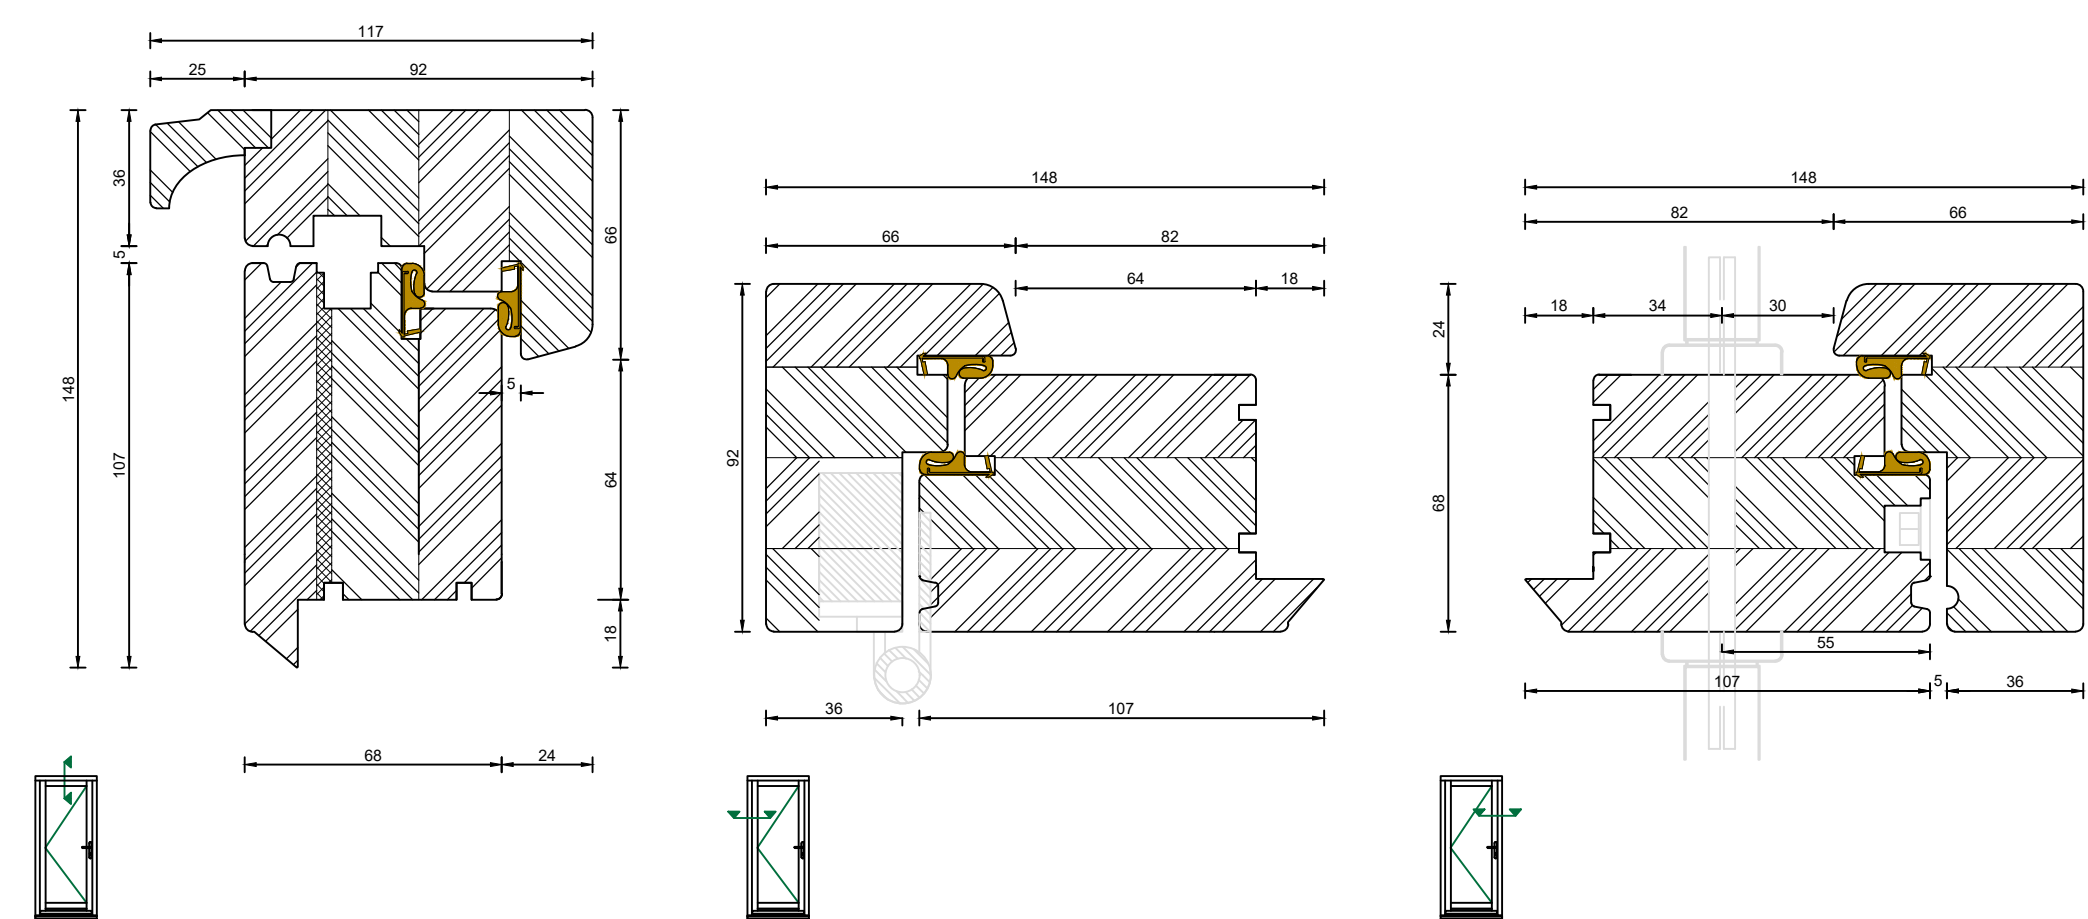

PROPOSED EXTERNAL DOOR - 1:2

REPORT ALL ERRORS TO JOHN BULLOCK DESIGN

ALL BUILDING MATERIALS, COMPONENTS AND WORKMANSHIP TO COMPLY WITH THE CURRENT BUILDING REGULATIONS. THE RELEVANT BRITISH STANDARDS AND CODE OF PRACTICE AND THE APPROPRIATE MANUFACTURERS RECOMMENDATIONS THAT FORM THE BASIS OF ANY WARRANTY.

ALL DIMENSIONS ARE TO BE CHECKED AND VERIFIED ON SITE PRIOR TO COMMENCEMENT OF WORKS, AND WHERE NECESSARY SHOP DRAWINGS ARE TO BE PREPARED AND AGREEED WITH JOHN BULLOCK DESIGN.

ALL ELECTRICAL WORKS TO COMPLY WITH CURRENT IRELAND REGULATIONS. ALL WIRING TO BE DELIVERED TO THE WORKS TREATED AND FRAMED.

SEE ALSO RELEVANT DRAWINGS FOR ANY SPECIALIST WORK OR STRUCTURAL DETAILS.

THIS DRAWING IS ISSUED ON THE CONDITION THAT IT IS NOT DISCLOSED, COPIED OR REPRINTED WITHOUT THE PRIOR WRITTEN CONSENT OF JOHN BULLOCK DESIGN.

THESE DRAWINGS ARE THE COPYRIGHT OF JOHN BULLOCK DESIGN.

IF WORKS ARE NEXT TO BOUNDARY IT IS BUILDERS RESPONSIBILITY TO ENSURE THE PARTY WALL, ETC. APPROX 150MM IS FOLLOWED.

SCALE FOR PLANNING PURPOSES ONLY. USE GIVEN DIMENSIONS ONLY IF IN DOUBT.

Revisions		
Rev.	Date	Description
A	10.03.26	Typo; picture.

CLIENT: Tim Nixon

PROJECT: Sandhill,
Sandhill Lane,
Crawley Down,
West Sussex RH10 4LE

DRAWING TITLE: Joinery details.

DRAWN BY: RP	January 2026
--------------	--------------

SCALE: 1:2; 1;5 @ A1	DRAWING N°: 24.090 - PL07
----------------------	---------------------------

