


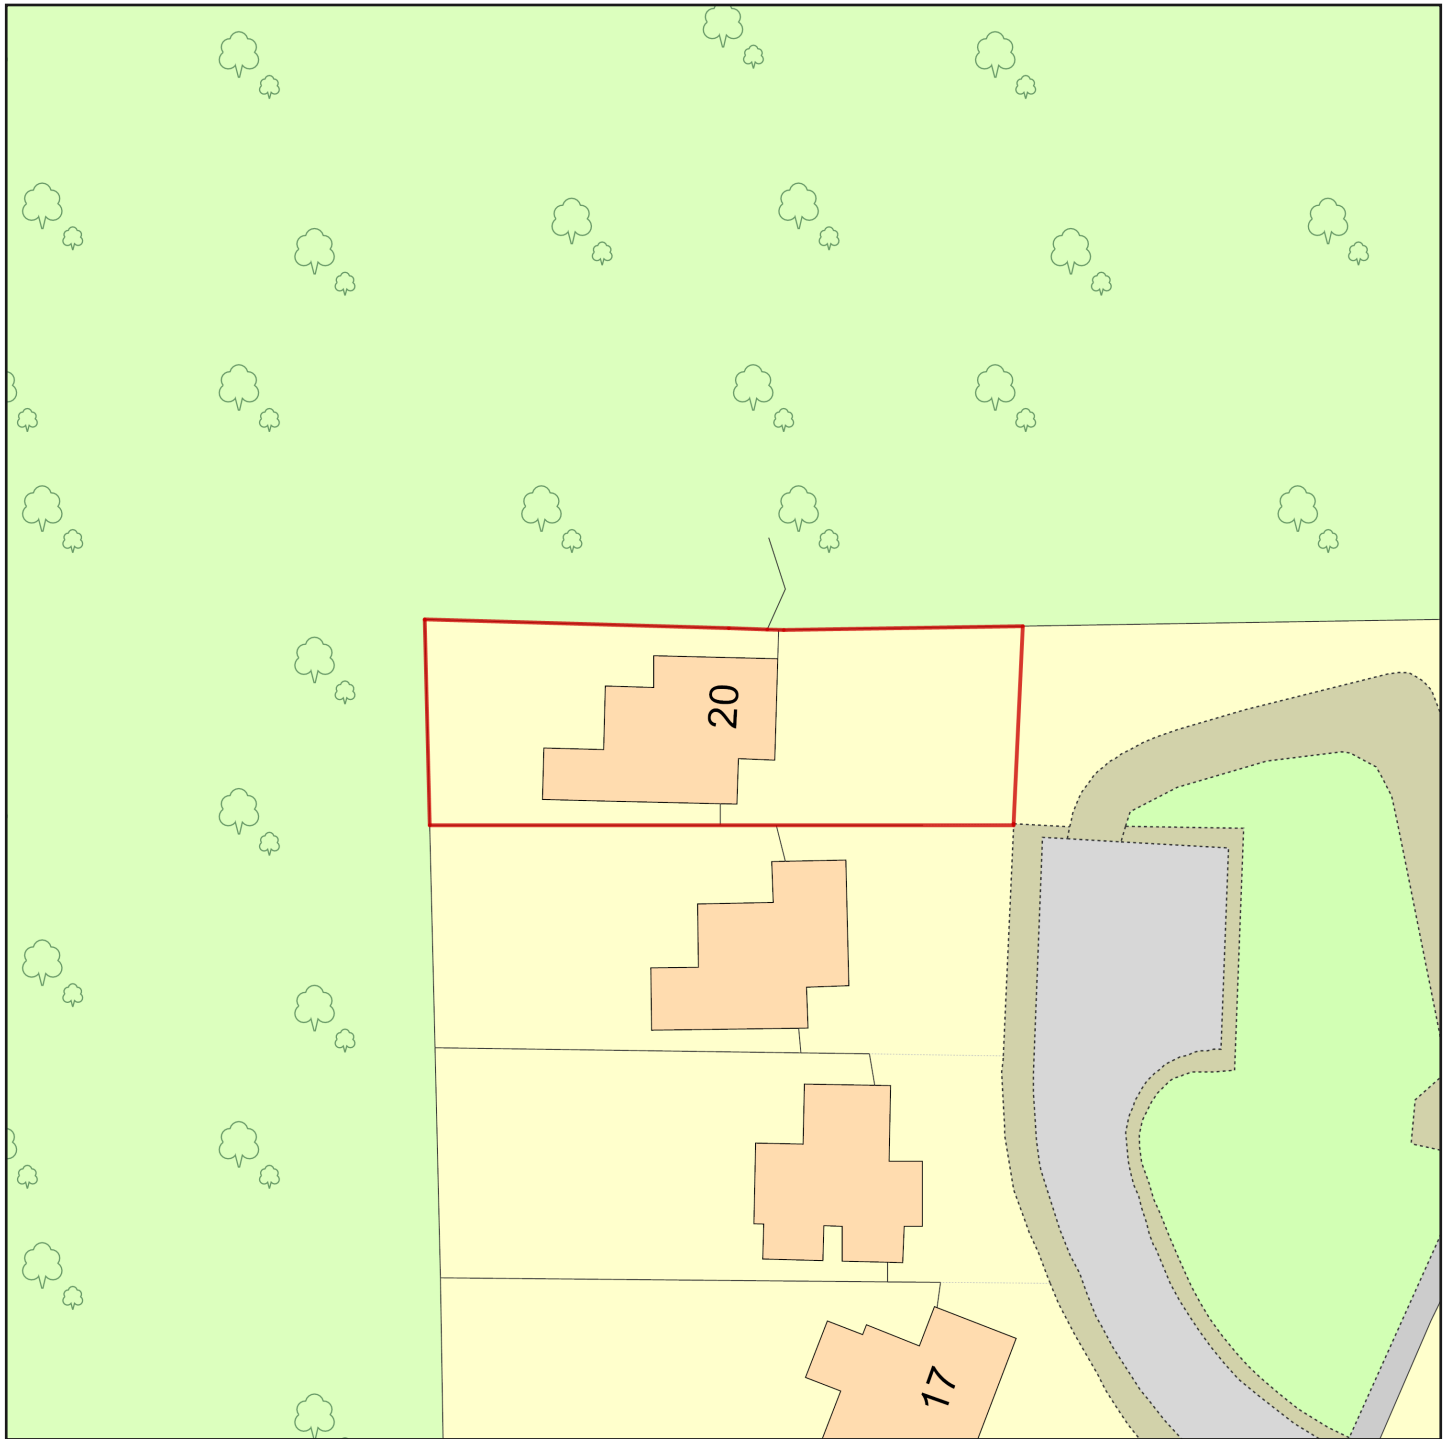

0 50m 1:500 @ A4

Block Plan, 03 March 2026

Name:

Site Address: 20 COSTELLS EDGE,
HAYWARDS HEATH,
RH17 7PY

Project Description:

Centre grid ref.: 536638, 123536

Site Area (red): 0.051 Hectares

Notes:

Generated via Planning Gateway