



NOTES
Do not scale from this drawing.
Any discrepancies should be reported immediately.
This drawing is copyright. It must not be reproduced or disclosed to third parties without our prior permission.
This drawing is to be read in conjunction with all relevant consultants, specialist manufacturers drawings and specifications.
Any surveyed information incorporated within this drawing cannot be guaranteed as accurate unless confirmed by fixed dimension.
All dimensions are in millimetres unless noted otherwise.

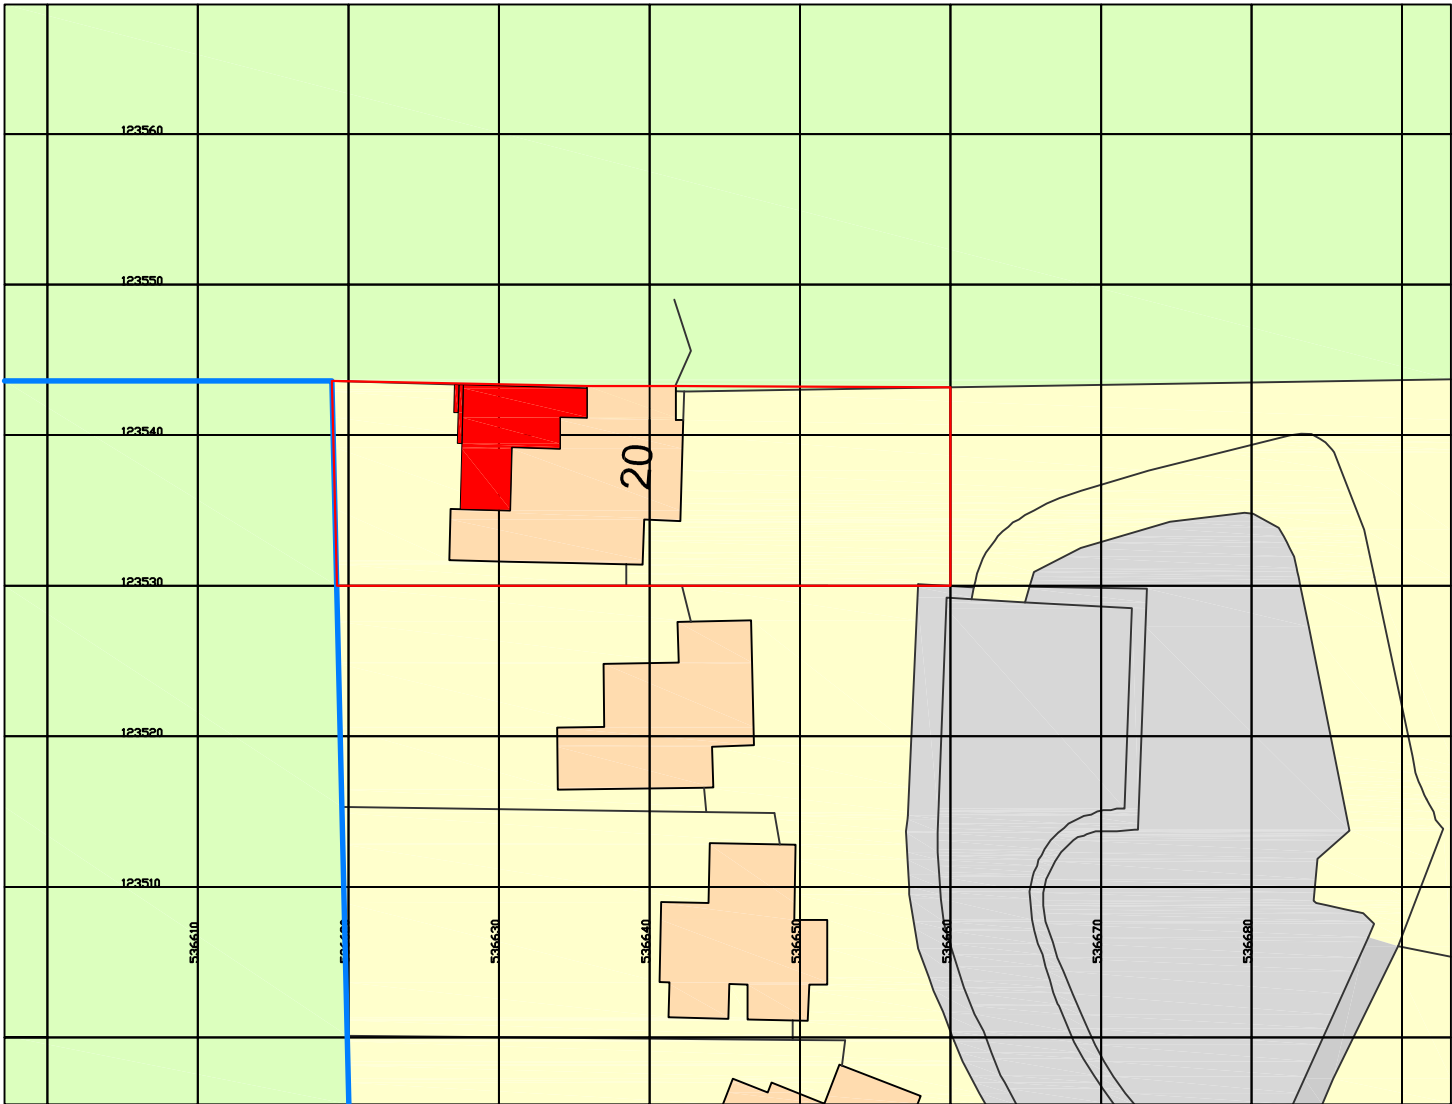


Ordnance Survey, (c) Crown Copyright 2026. All rights reserved. Licence number 100022432

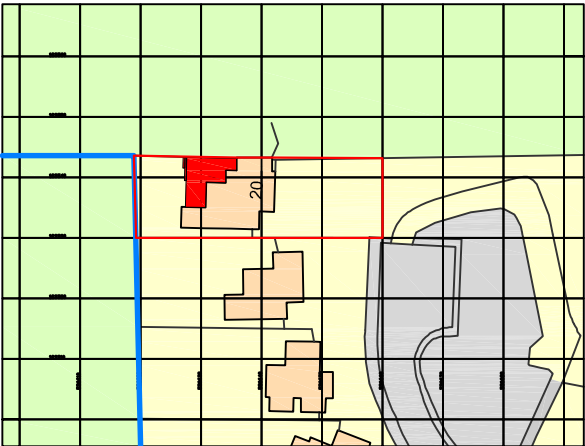


Ordnance Survey, (c) Crown Copyright 2026. All rights reserved. Licence number 100022432

Site Location Plan 1:1250

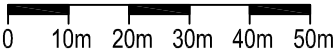

Block Plan 1:500



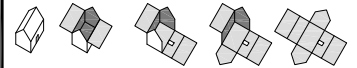

studio@dwellingarchitecture.com
www.dwellingarchitecture.com

Tel: 01444 831 800
Fax: 01444 220 499

Drawing Status

PLANNING

Client
Mr and Mrs Forrest

Project
Proposed Garden Decking
20 Costells Edge, Scaynes Hill, West Sussex, RH17 7PY

Title
Site Location and Block Plans

Dwg.	1414 SI 01	Rev.	-						
Job No.	1414	Date	03/03/2026	Scale	1:1250/1:500 @ A3	Drawn	JSR	Checked	JSR

