



Naturay grey profile 6 fibre cement roof sheeting
with~10-15% translucent roof sheets.

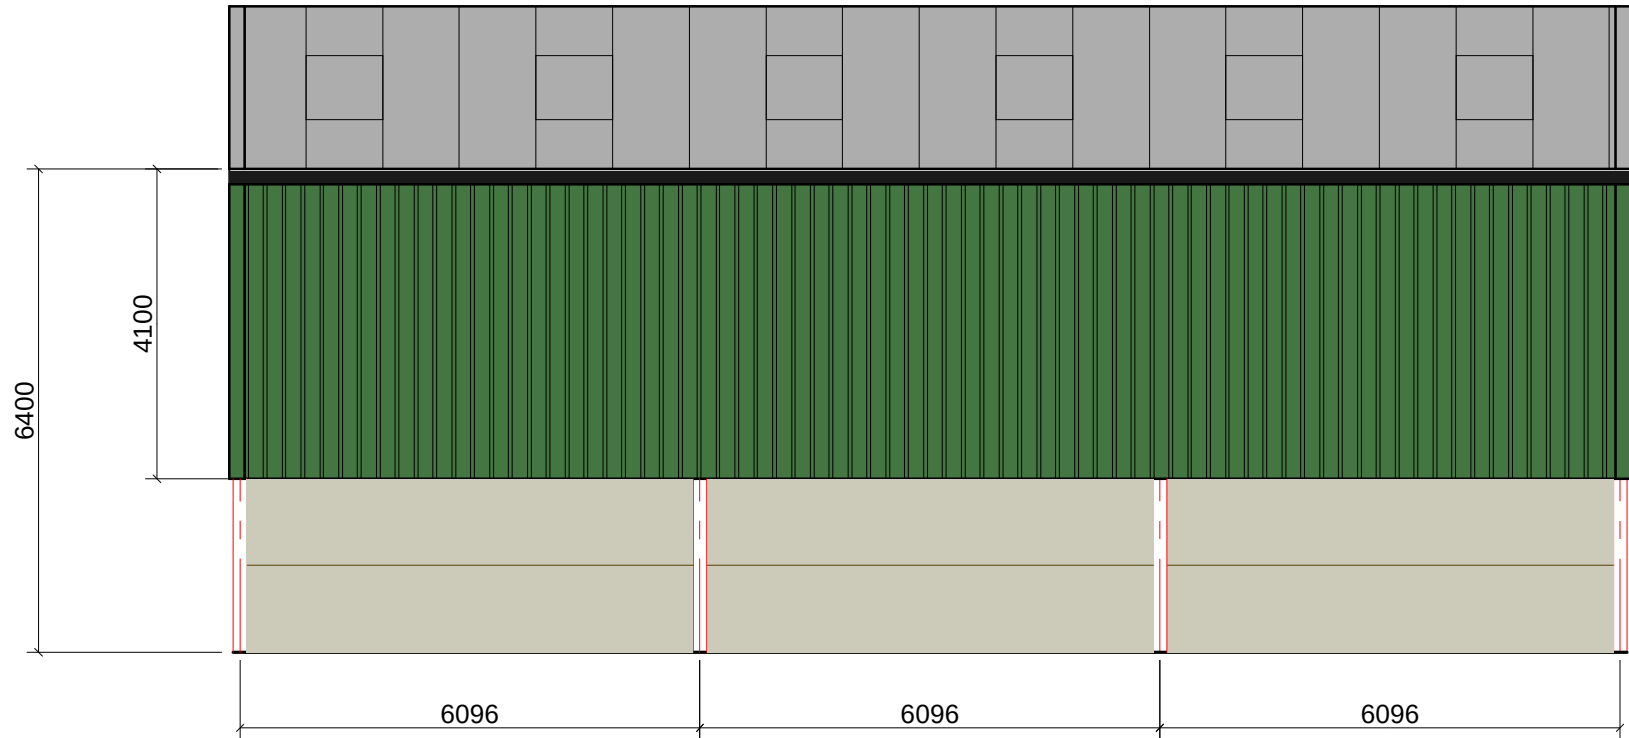

Olive Green box profile
steel cladding

95mm pre-cast
concrete wall panels
2.4m high

Grid A -Southern side elevation

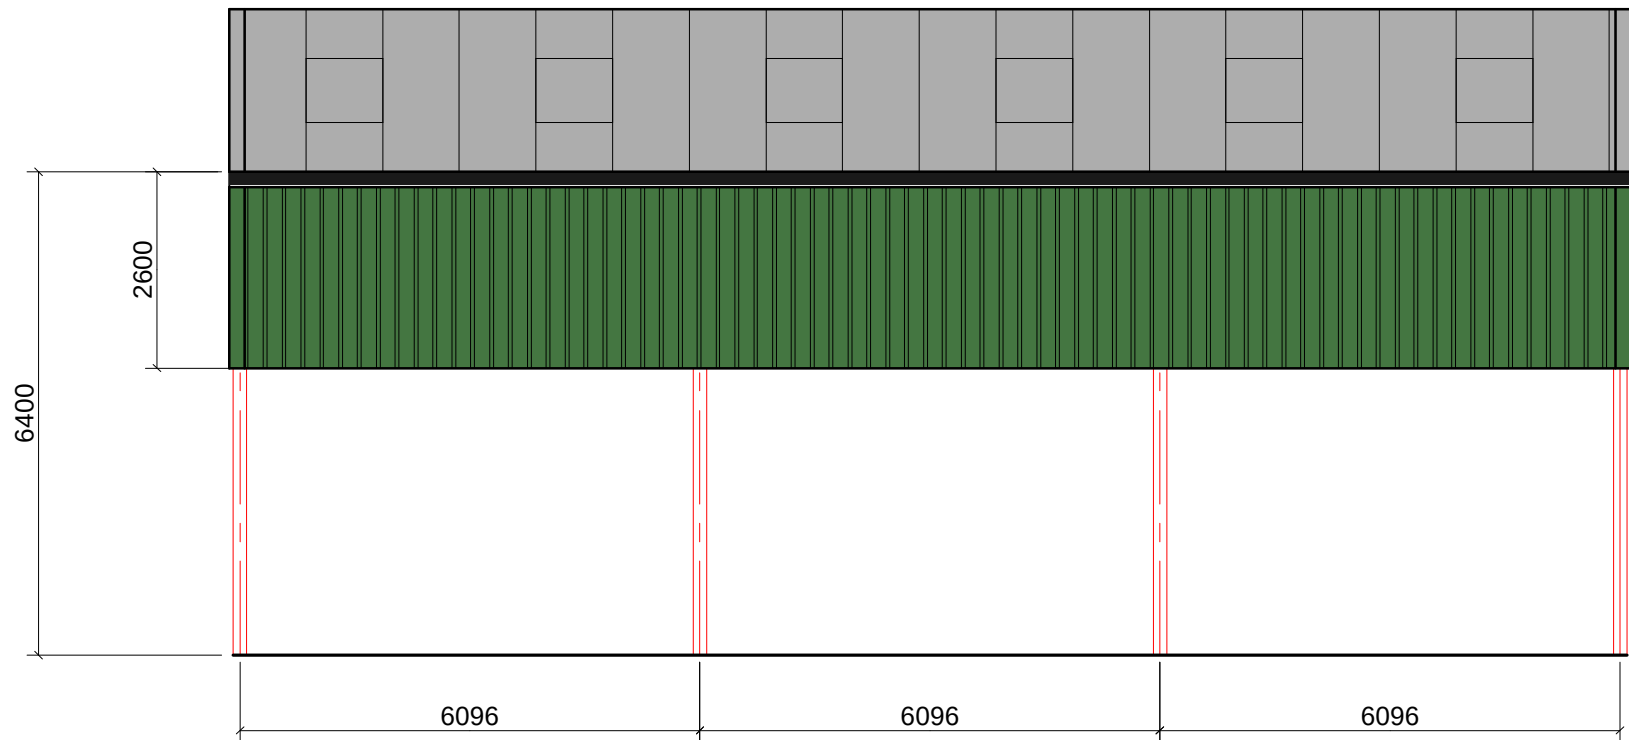

Grid D -Southern side elevation



SCALE BAR 1:100

Project:
Replace redundant parlour with Straw & Machinery storage building
Scale: 1:100 @ A3
Drg no. 2502/02
Date: January 2026
Drawn by: PAR

Client:
Birchpiece Farms Ltd Cockhaise Farm Monteswood Lane, Haywards Heath RH16 2QP
R & B CONSTRUCTION SOUTHERN LTD.
The Yard, Bird-In-Eye Hill Framfield, Uckfield East Sussex, TN22 5HA Tel/Fax: 01825 760600 07711 125881 or 07815 300450